APPENDIX C
Conceptual Design of the Proposed Action

For the C-470 Corridor
Revised Environmental Assessment

June 2015

UTILITIES NOT DISPLAYED FOR CLARITY, REFER TO UTILITY PLANS.

Print Date: 6/19/2015	Sheet Revisions		
File Name: 18999RDWY_ULT_Plan001	Date:	Comments	Init.
Horiz. Scale: 1:200 Vert. Scale: As Noted			
Unit Information Unit Leader Initials			

Colorado Department of Transportation
2000 South Holly Street
Denver, CO 80222
Phone: 303-757-9295 FAX: 303-757-9963
Region 1 JKE

As Constructed
No Revisions:
Revised:
Void:

C-470 - ULTIMATE ROADWAY PLAN SHEET

Designer: BSH
Detailer: DWS
Sheet Subset: ULT PLAN
Structure Numbers:
Subset Sheets: 1 of 30

Project No./Code
C4701 124
18999
Sheet Number

dwscahill 3:08:51 PM pw:\\ABQPWINT01.wilsonco.com:Wilson_Projects\Documents\8100-TRN\CDOT\14-100-024-00_CDOT R1 C470 I-25 to Kipling DB Procurement\18999\Design\Drawings\18999RDWY_ULT_Plan001

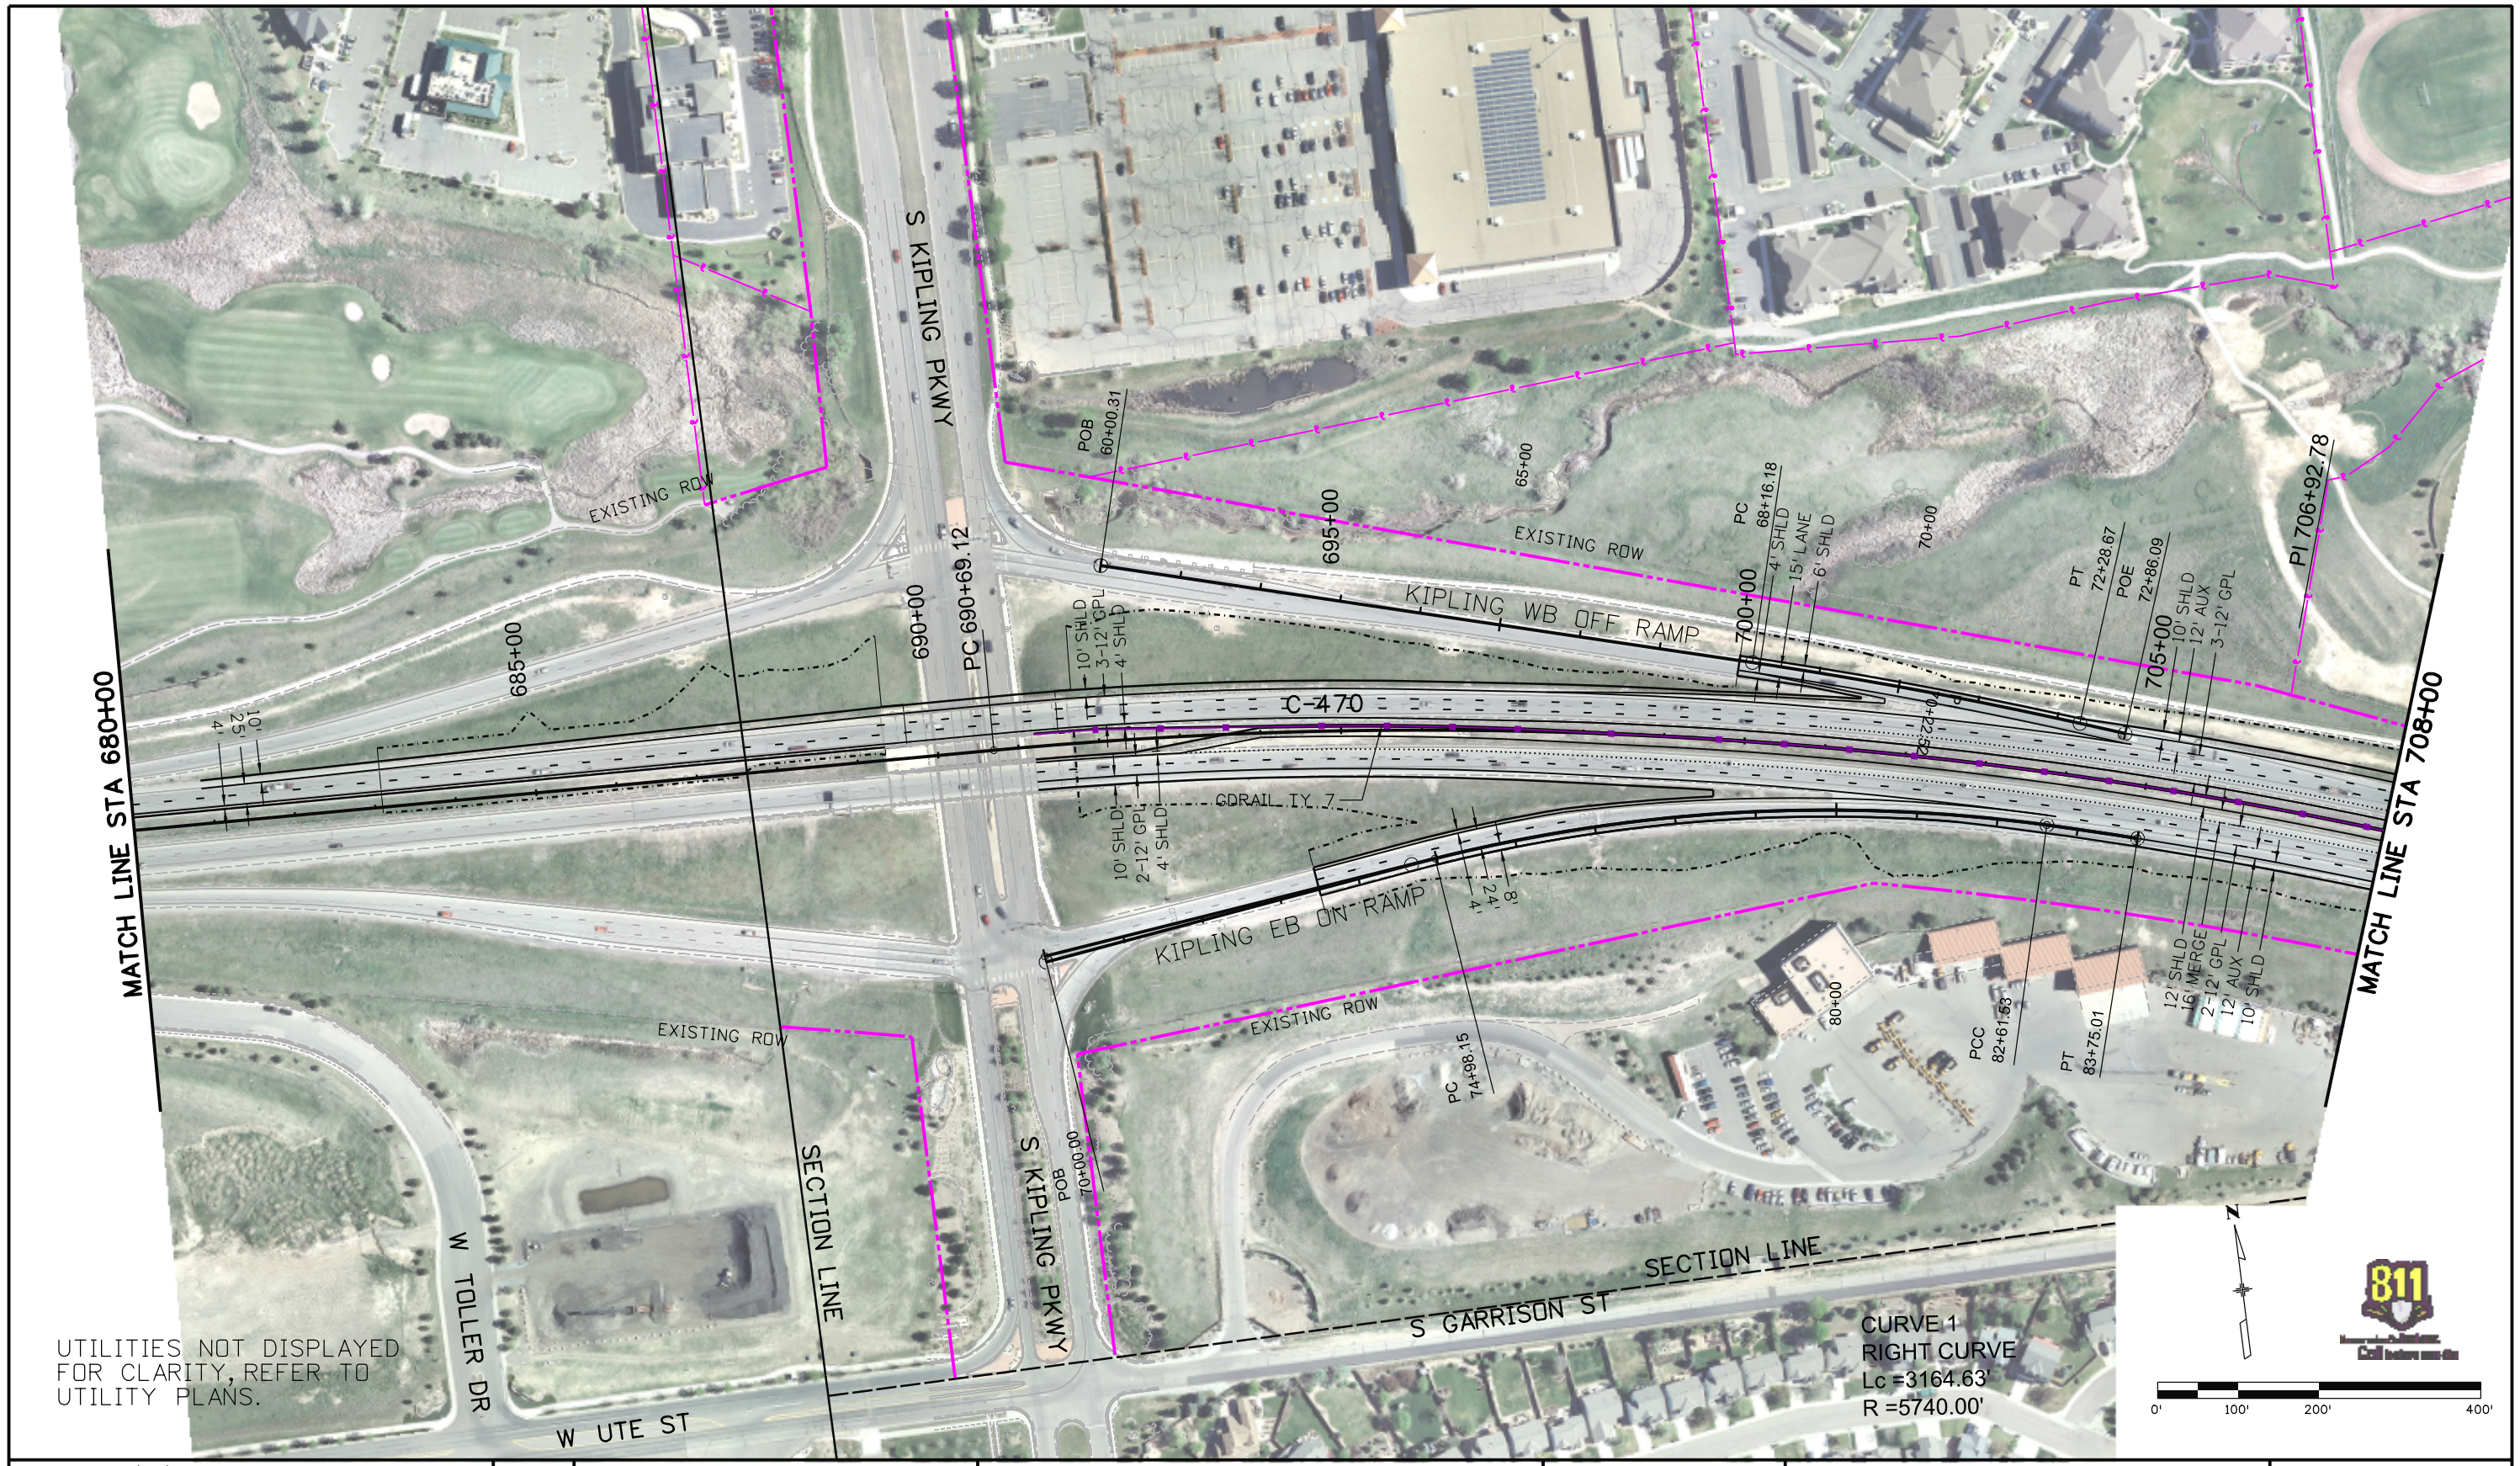

Print Date: 6/19/2015	0000	Sheet Revisions	
File Name: 18999RDWY_ULT_Plan002		Date:	Comments	Init.
Horiz. Scale: 1:200 Vert. Scale: As Noted				
Unit Information Unit Leader Initials				

Colorado Department of Transportation
2000 South Holly Street
Denver, CO 80222
Phone: 303-757-9295 FAX: 303-757-9963
Region 1 JKE

As Constructed	C-470 - ULTIMATE ROADWAY PLAN SHEET			Project No./Code
No Revisions:	Designer: BSH	Structure Numbers		C4701 124
Revised:	Detailer: DWS			18999
Void:	Sheet Subset: ULT PLAN	Subset Sheets: 2 of 30		Sheet Number

dwscahill 3:09:25 PM pw:\\ABQPWINT01.wilsonco.com:Wilson_Projects\Documents\18999\Design\Drawings\18999RDWY_ULT_Plan002

dwscahill 3:09:50 PM pw:\\ABQPWINT01.wilsonco.com:Wilson_Projects\Documents\18100-TRN\CDOT\14-100-024-00_CDOT R1 C470 I-25 to Kipling DB Procurement\18999\Design\Drawings\18999RDWY_ULT_Plan003

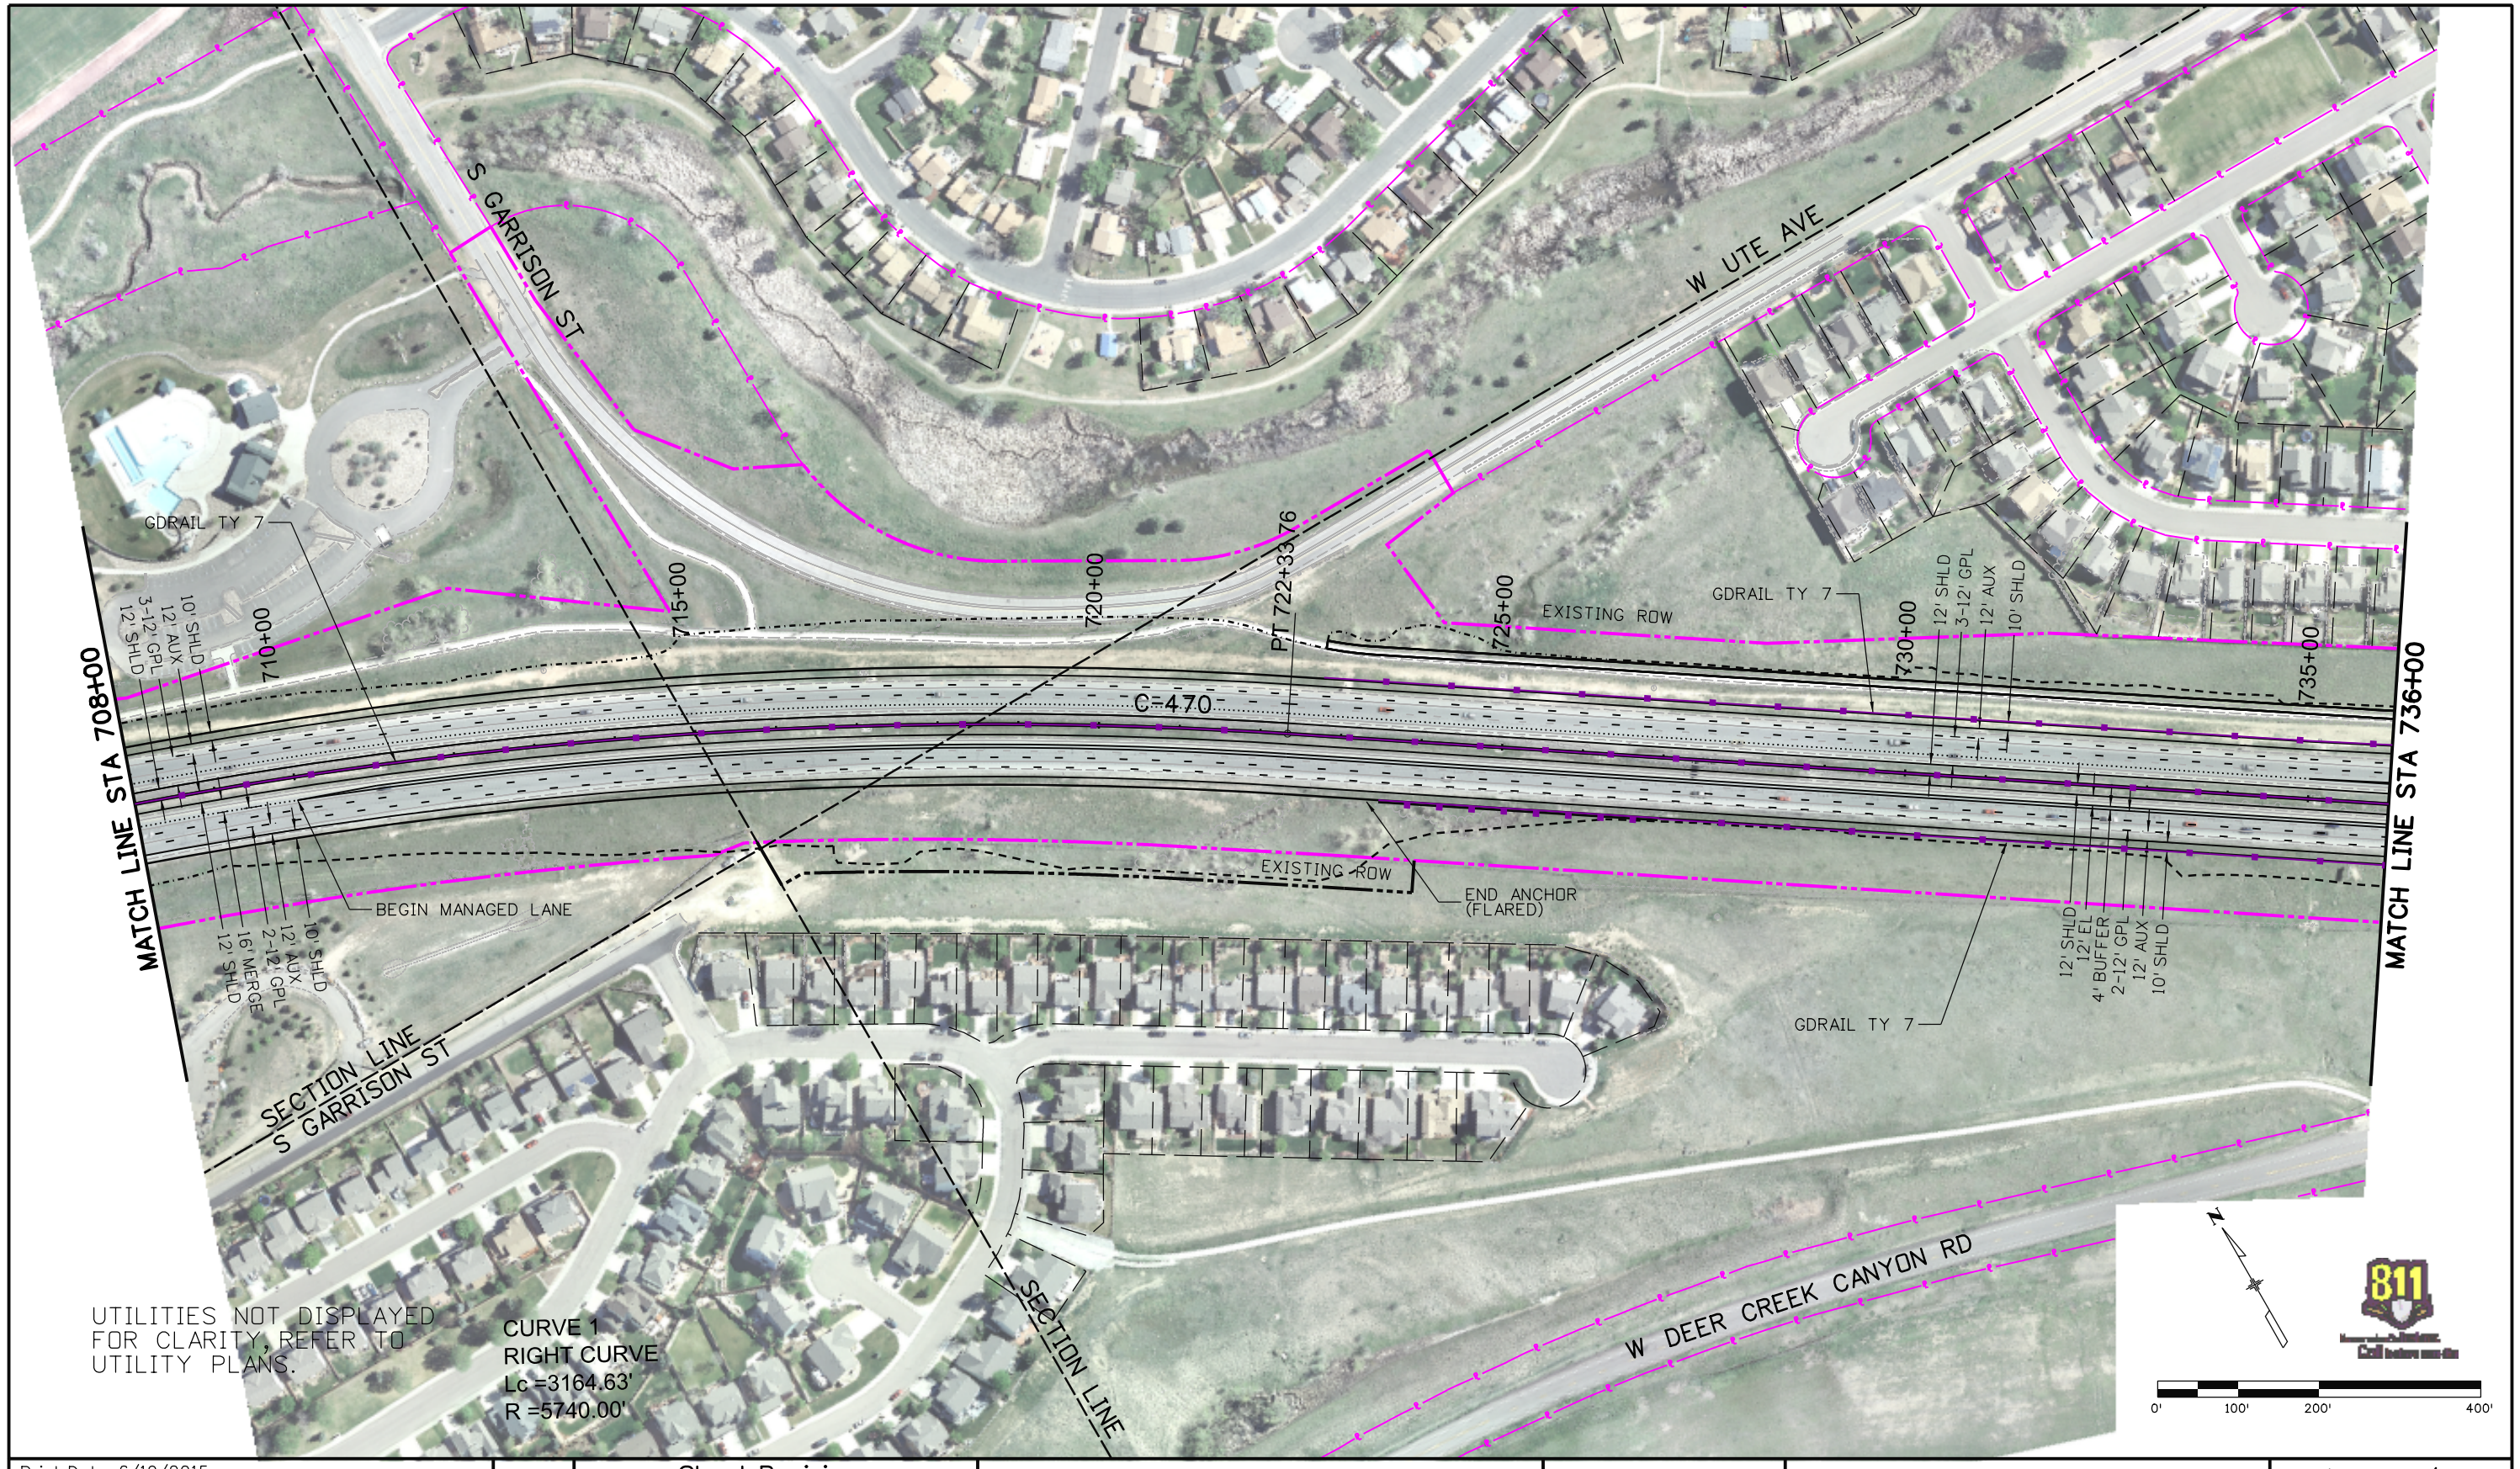

Print Date: 6/19/2015	Sheet Revisions		
File Name: 18999RDWY_ULT_Plan003	Date:	Comments	Init.
Horiz. Scale: 1:200 Vert. Scale: As Noted			
Unit Information Unit Leader Initials			

Colorado Department of Transportation
2000 South Holly Street
Denver, CO 80222
Phone: 303-757-9295 FAX: 303-757-9963
Region 1 JKE

As Constructed
No Revisions:
Revised:
Void:

C-470 - ULTIMATE ROADWAY PLAN SHEET

Designer:	BSH	Structure Numbers	
Detailer:	DWS		
Sheet Subset:	ULT PLAN	Subset Sheets: 3 of 30	

Project No./Code
C4701 124
18999
Sheet Number

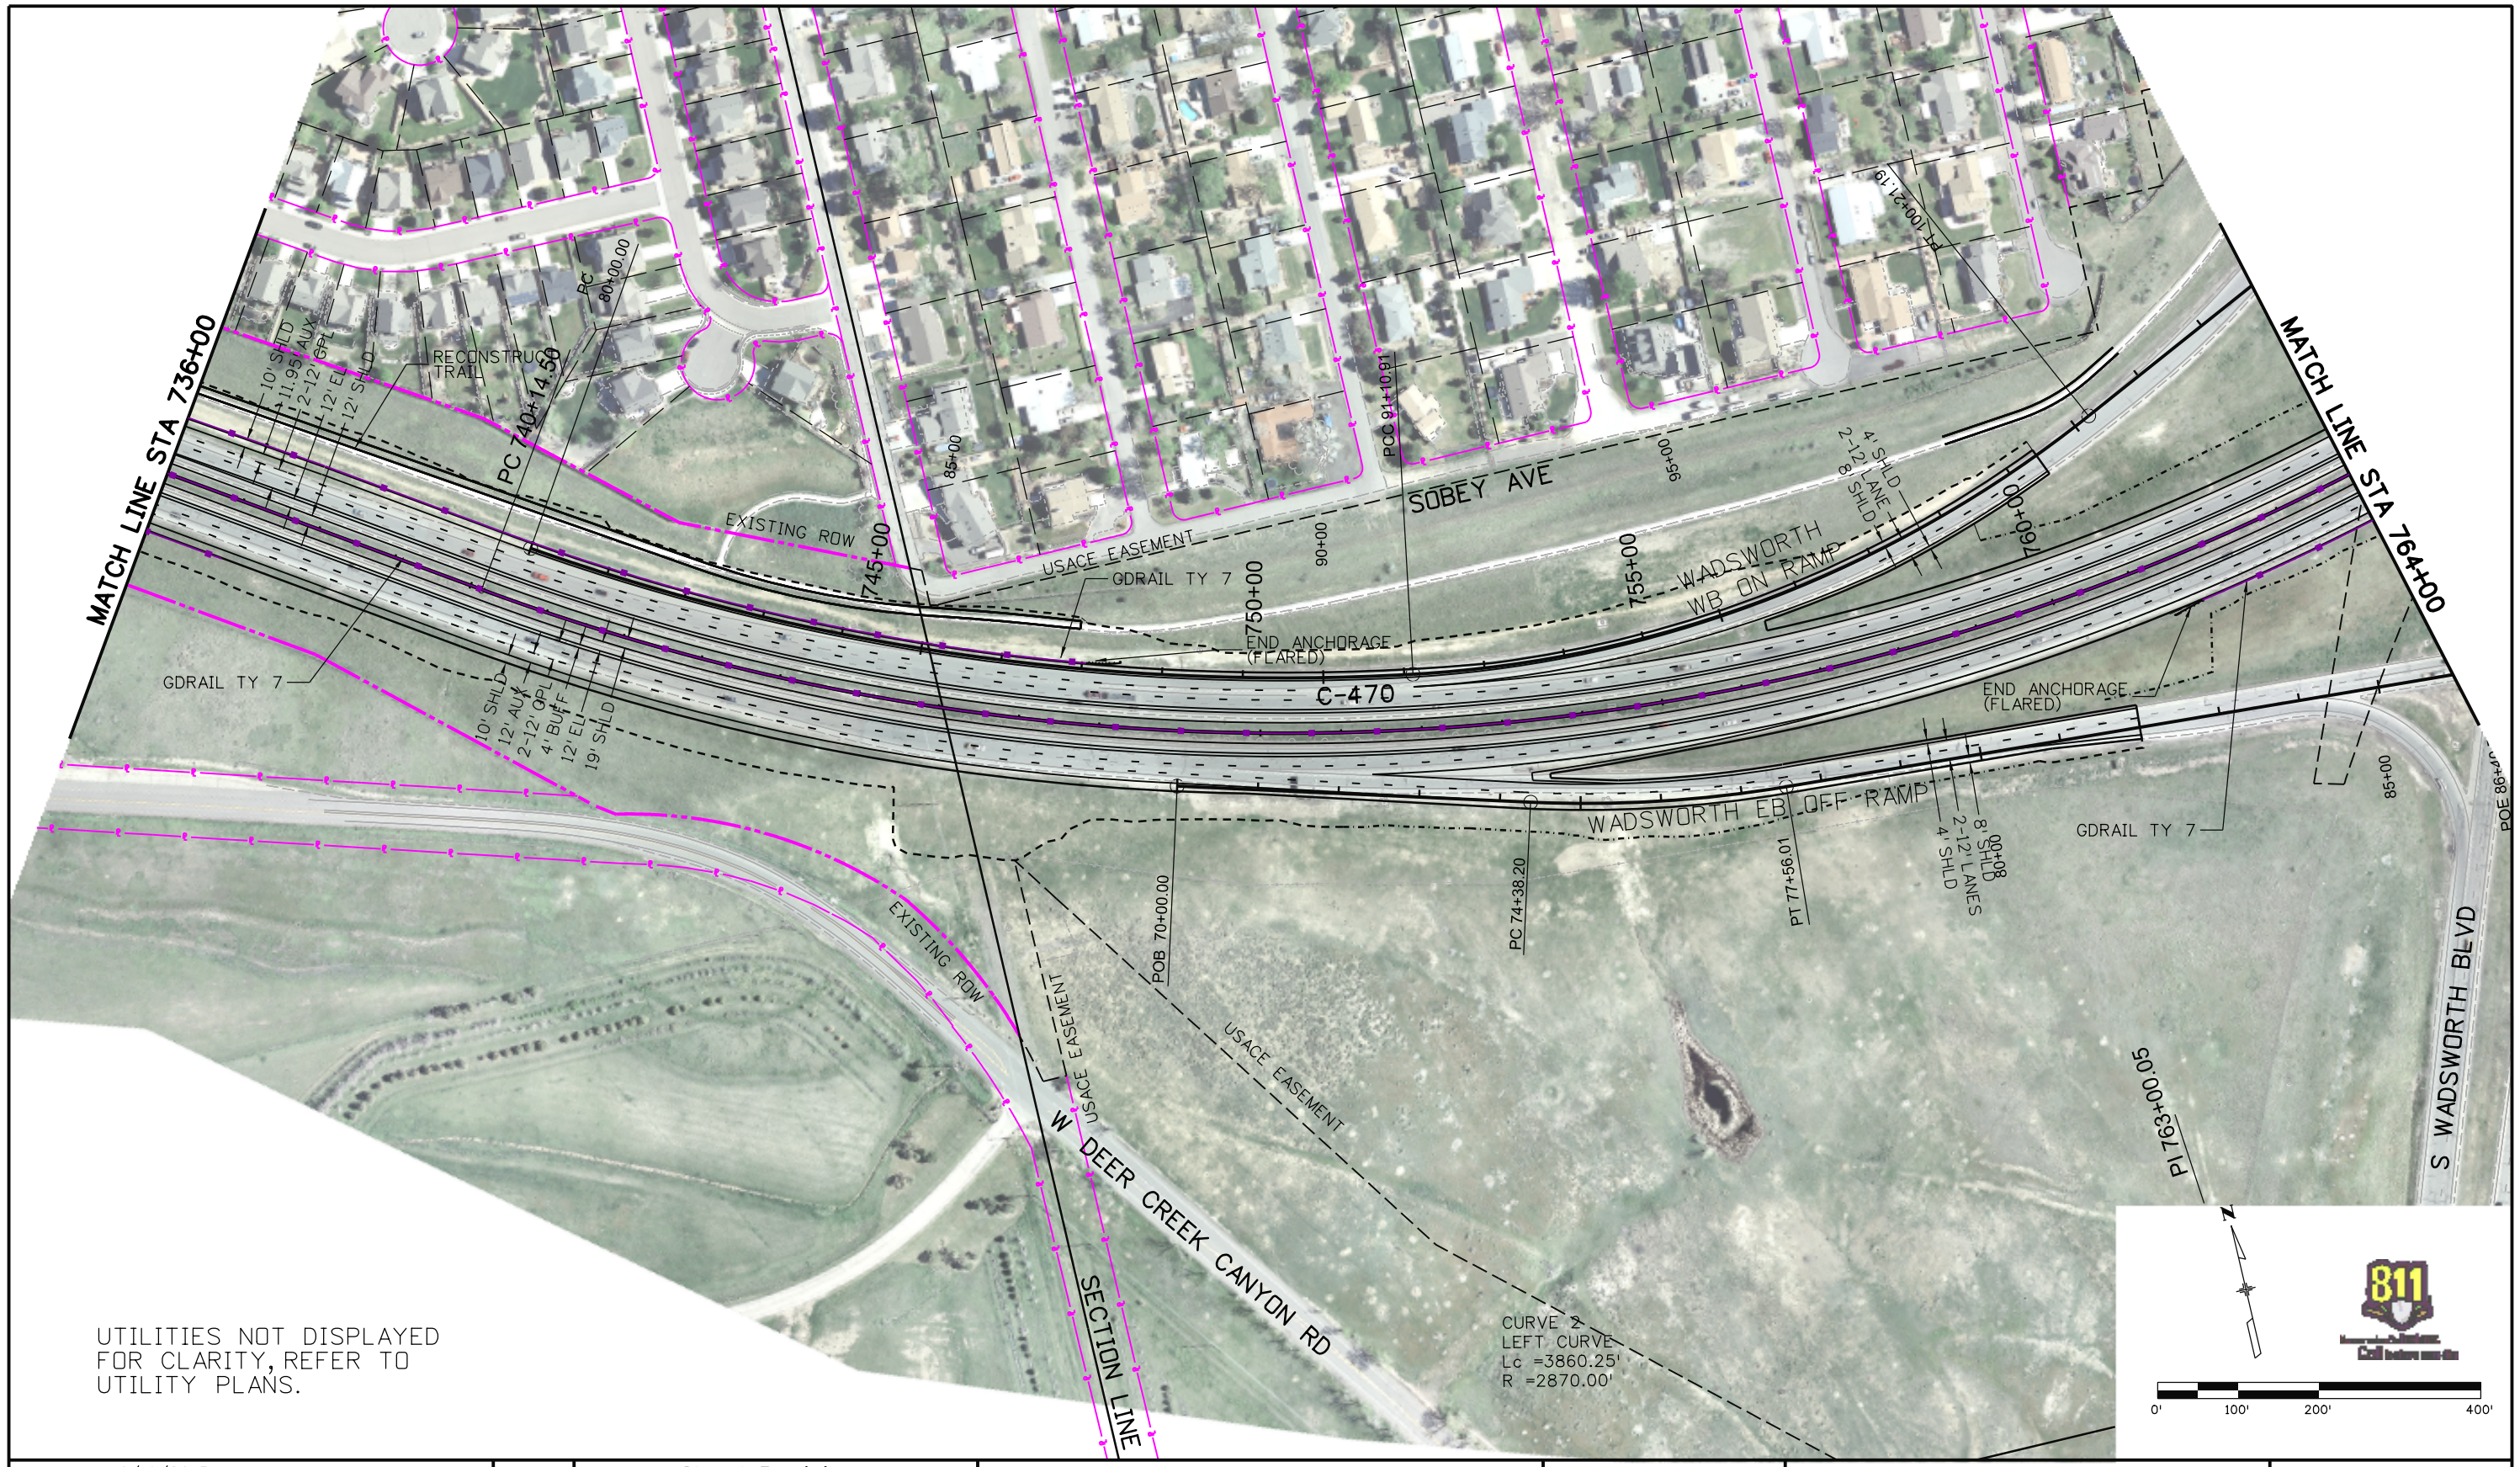

Print Date: 6/19/2015	Sheet Revisions		
File Name: 18999RDWY_ULT_Plan004	Date:	Comments	Init.
Horiz. Scale: 1:200 Vert. Scale: As Noted			
Unit Information Unit Leader Initials			

Colorado Department of Transportation
2000 South Holly Street
Denver, CO 80222
Phone: 303-757-9295 FAX: 303-757-9963
Region 1 JKE

As Constructed
No Revisions:
Revised:
Void:

C-470 - ULTIMATE
ROADWAY PLAN SHEET

Designer:	BSH	Structure Numbers	
Detailer:	DWS		
Sheet Subset:	ULT PLAN	Subset Sheets: 4 of 30	

Project No./Code
C4701 124
18999
Sheet Number

dwscahill 3:10:12 PM pw:\\ABQPWINT01.wilsonco.com:Wilson_Projects\Documents\8100-TRN\CDOT\14-100-024-00_CDOT R1 C470 I-25 to Kipling DB Procurement\18999\Design\Drawings\18999RDWY_ULT_Plan004

dwschihli 3:10:35 PM pw:\\ABQPWINT01.wilsonco.com:Wilson_Projects\Documents\18999\Design\Drawings\18999RDWY_ULT_Plan005
0 I-25 to Kipling DB Procurement\18999\Design\Drawings\18999RDWY_ULT_Plan005

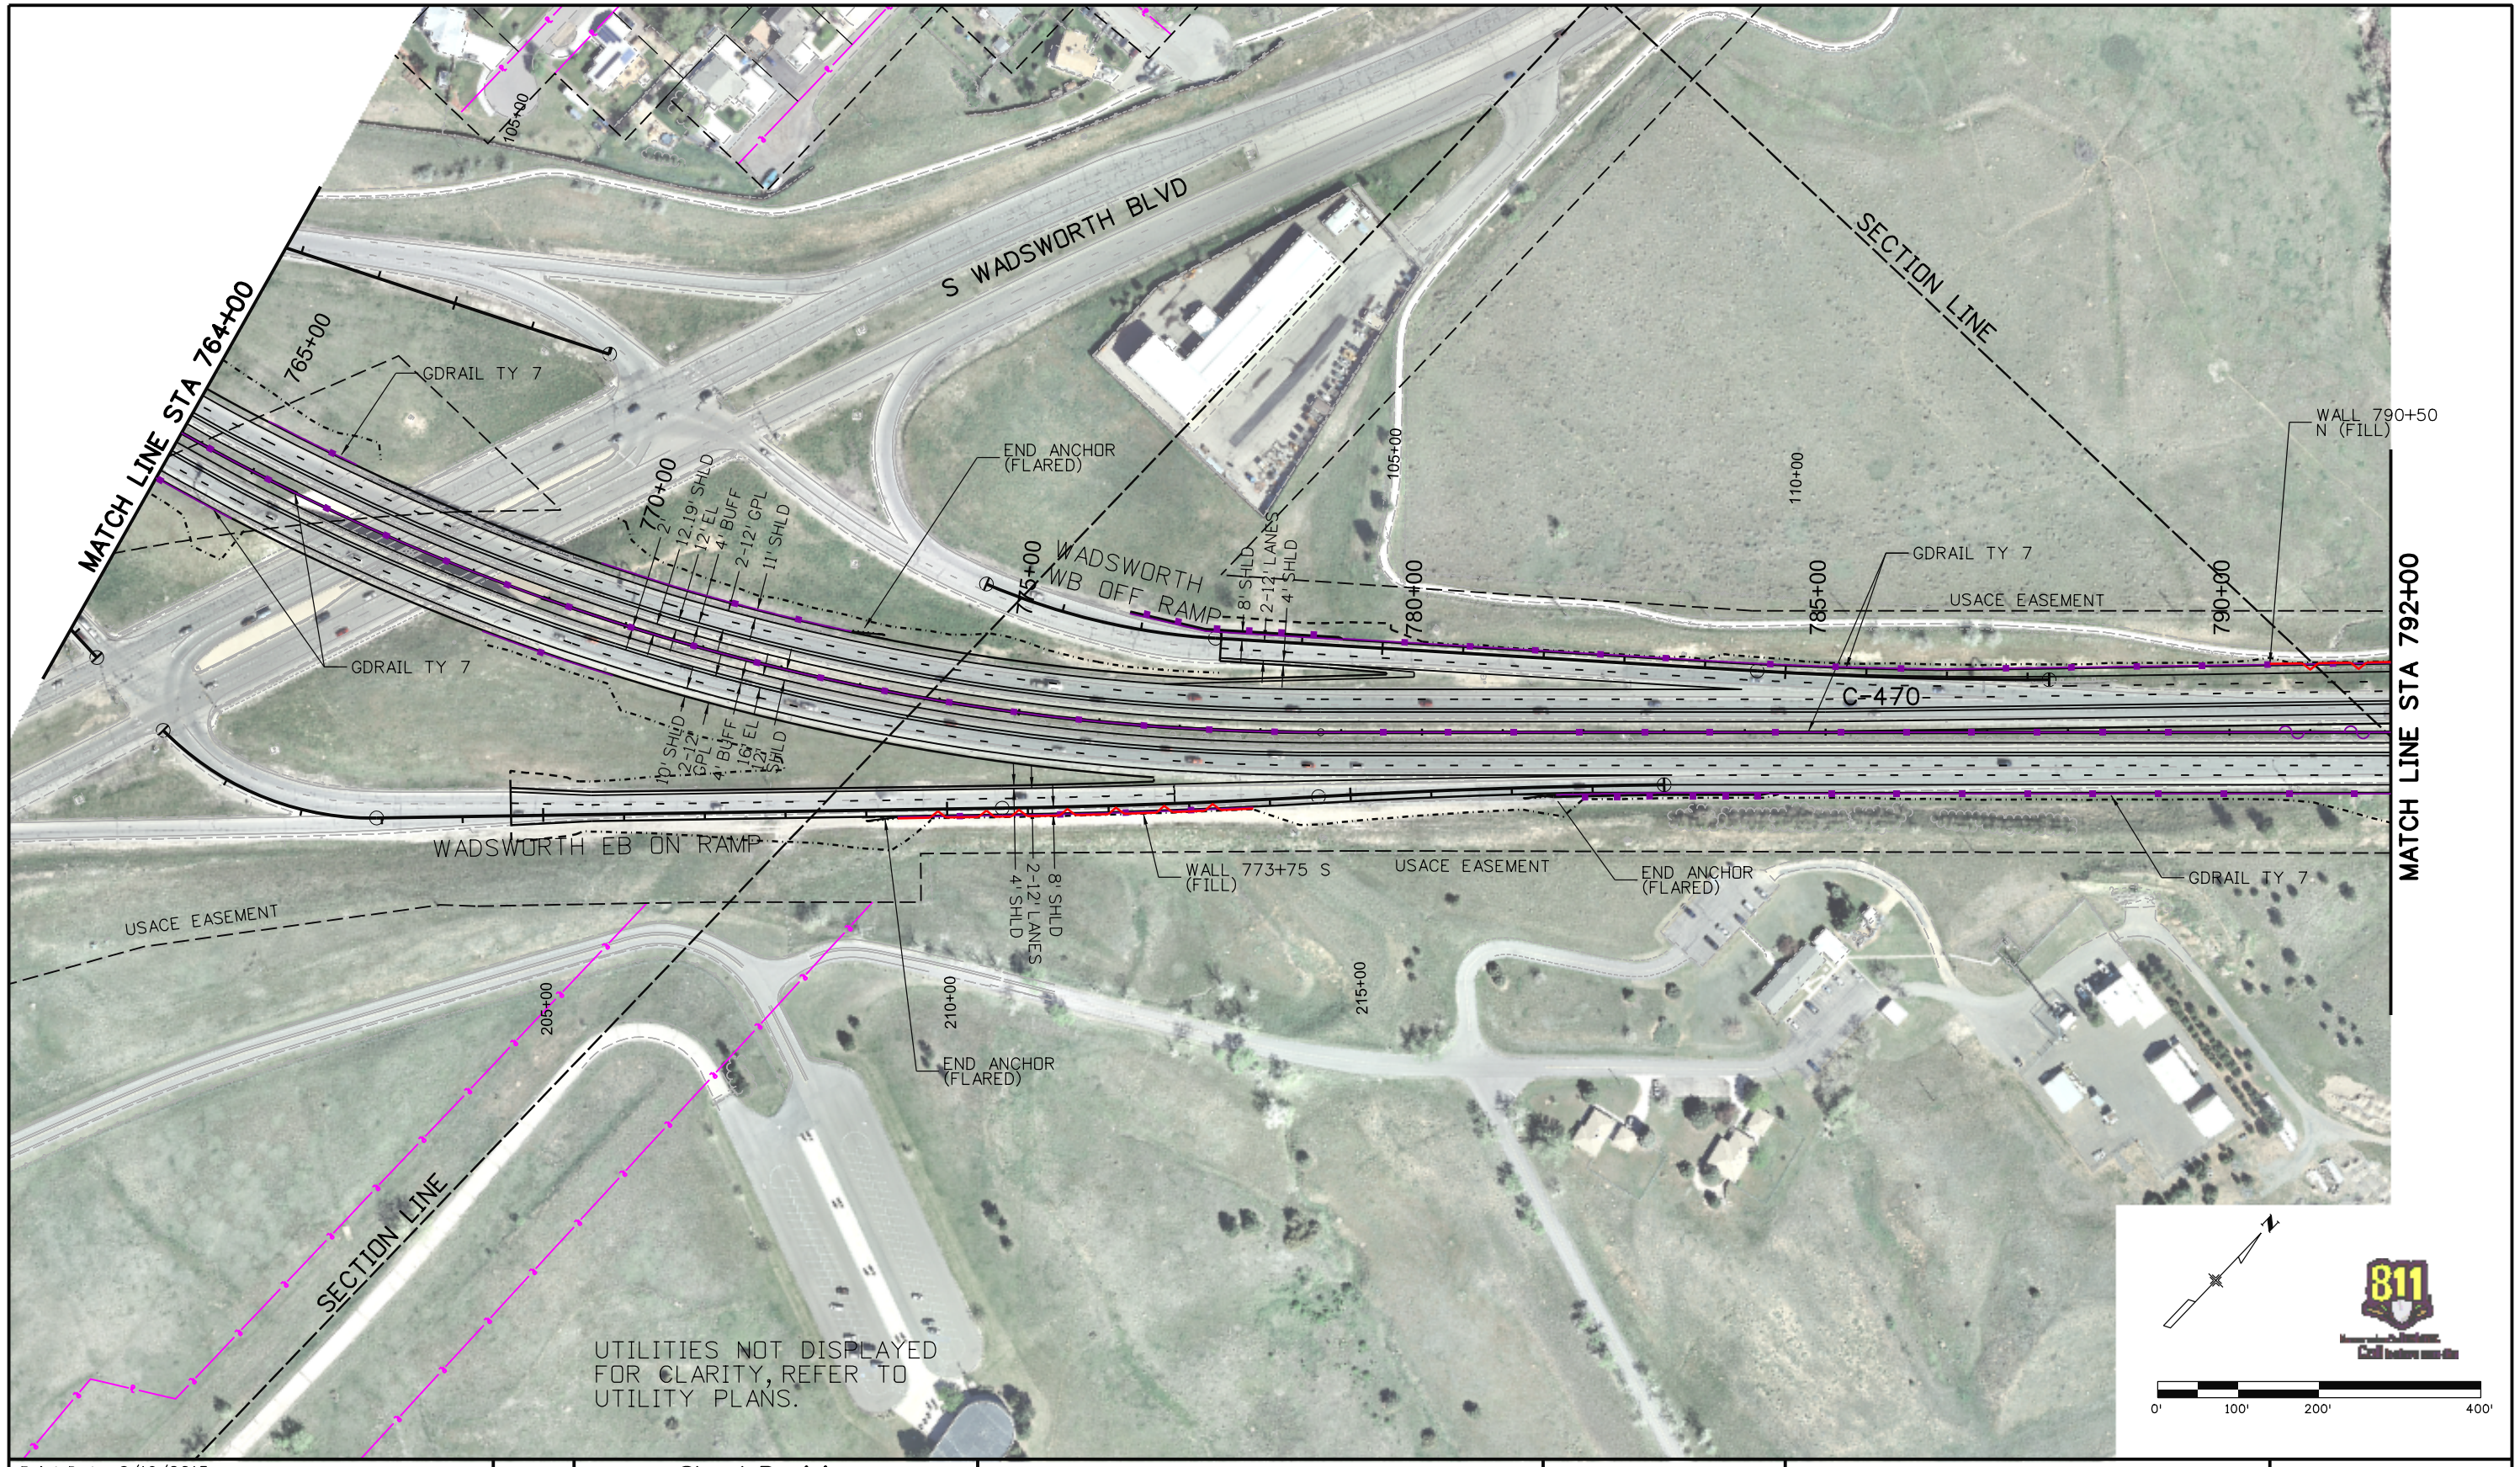

Print Date: 6/19/2015	Sheet Revisions		
File Name: 18999RDWY_ULT_Plan005	Date:	Comments	Init.
Horiz. Scale: 1:200 Vert. Scale: As Noted			
Unit Information Unit Leader Initials			

Colorado Department of Transportation
2000 South Holly Street
Denver, CO 80222
Phone: 303-757-9295 FAX: 303-757-9963
Region 1 JKE

As Constructed
No Revisions:
Revised:
Void:

C-470 - ULTIMATE ROADWAY PLAN SHEET

Designer:	BSH	Structure Numbers	
Detailer:	DWS		
Sheet Subset:	ULT PLAN	Subset Sheets: 5 of 30	

Project No./Code
C4701 124
18999
Sheet Number

Print Date: 6/19/2015
File Name: 18999RDWY_ULT_Plan006
Horiz. Scale: 1:200 Vert. Scale: As Noted
Unit Information Unit Leader Initials

Sheet Revisions		
Date:	Comments	Init.

Colorado Department of Transportation
Region 1
2000 South Holly Street
Denver, CO 80222
Phone: 303-757-9295 FAX: 303-757-9963
JKE

As Constructed
No. Revisions:
Revised:
Void:

C-470 - ULTIMATE
ROADWAY PLAN SHEET

Designer:	BSH	Structure Numbers
Detailer:	DWS	
Sheet Subset:	ULT PLAN	Subset Sheets: 6 of 30

Project No./Code: C4701 124
Sheet Number: 18999

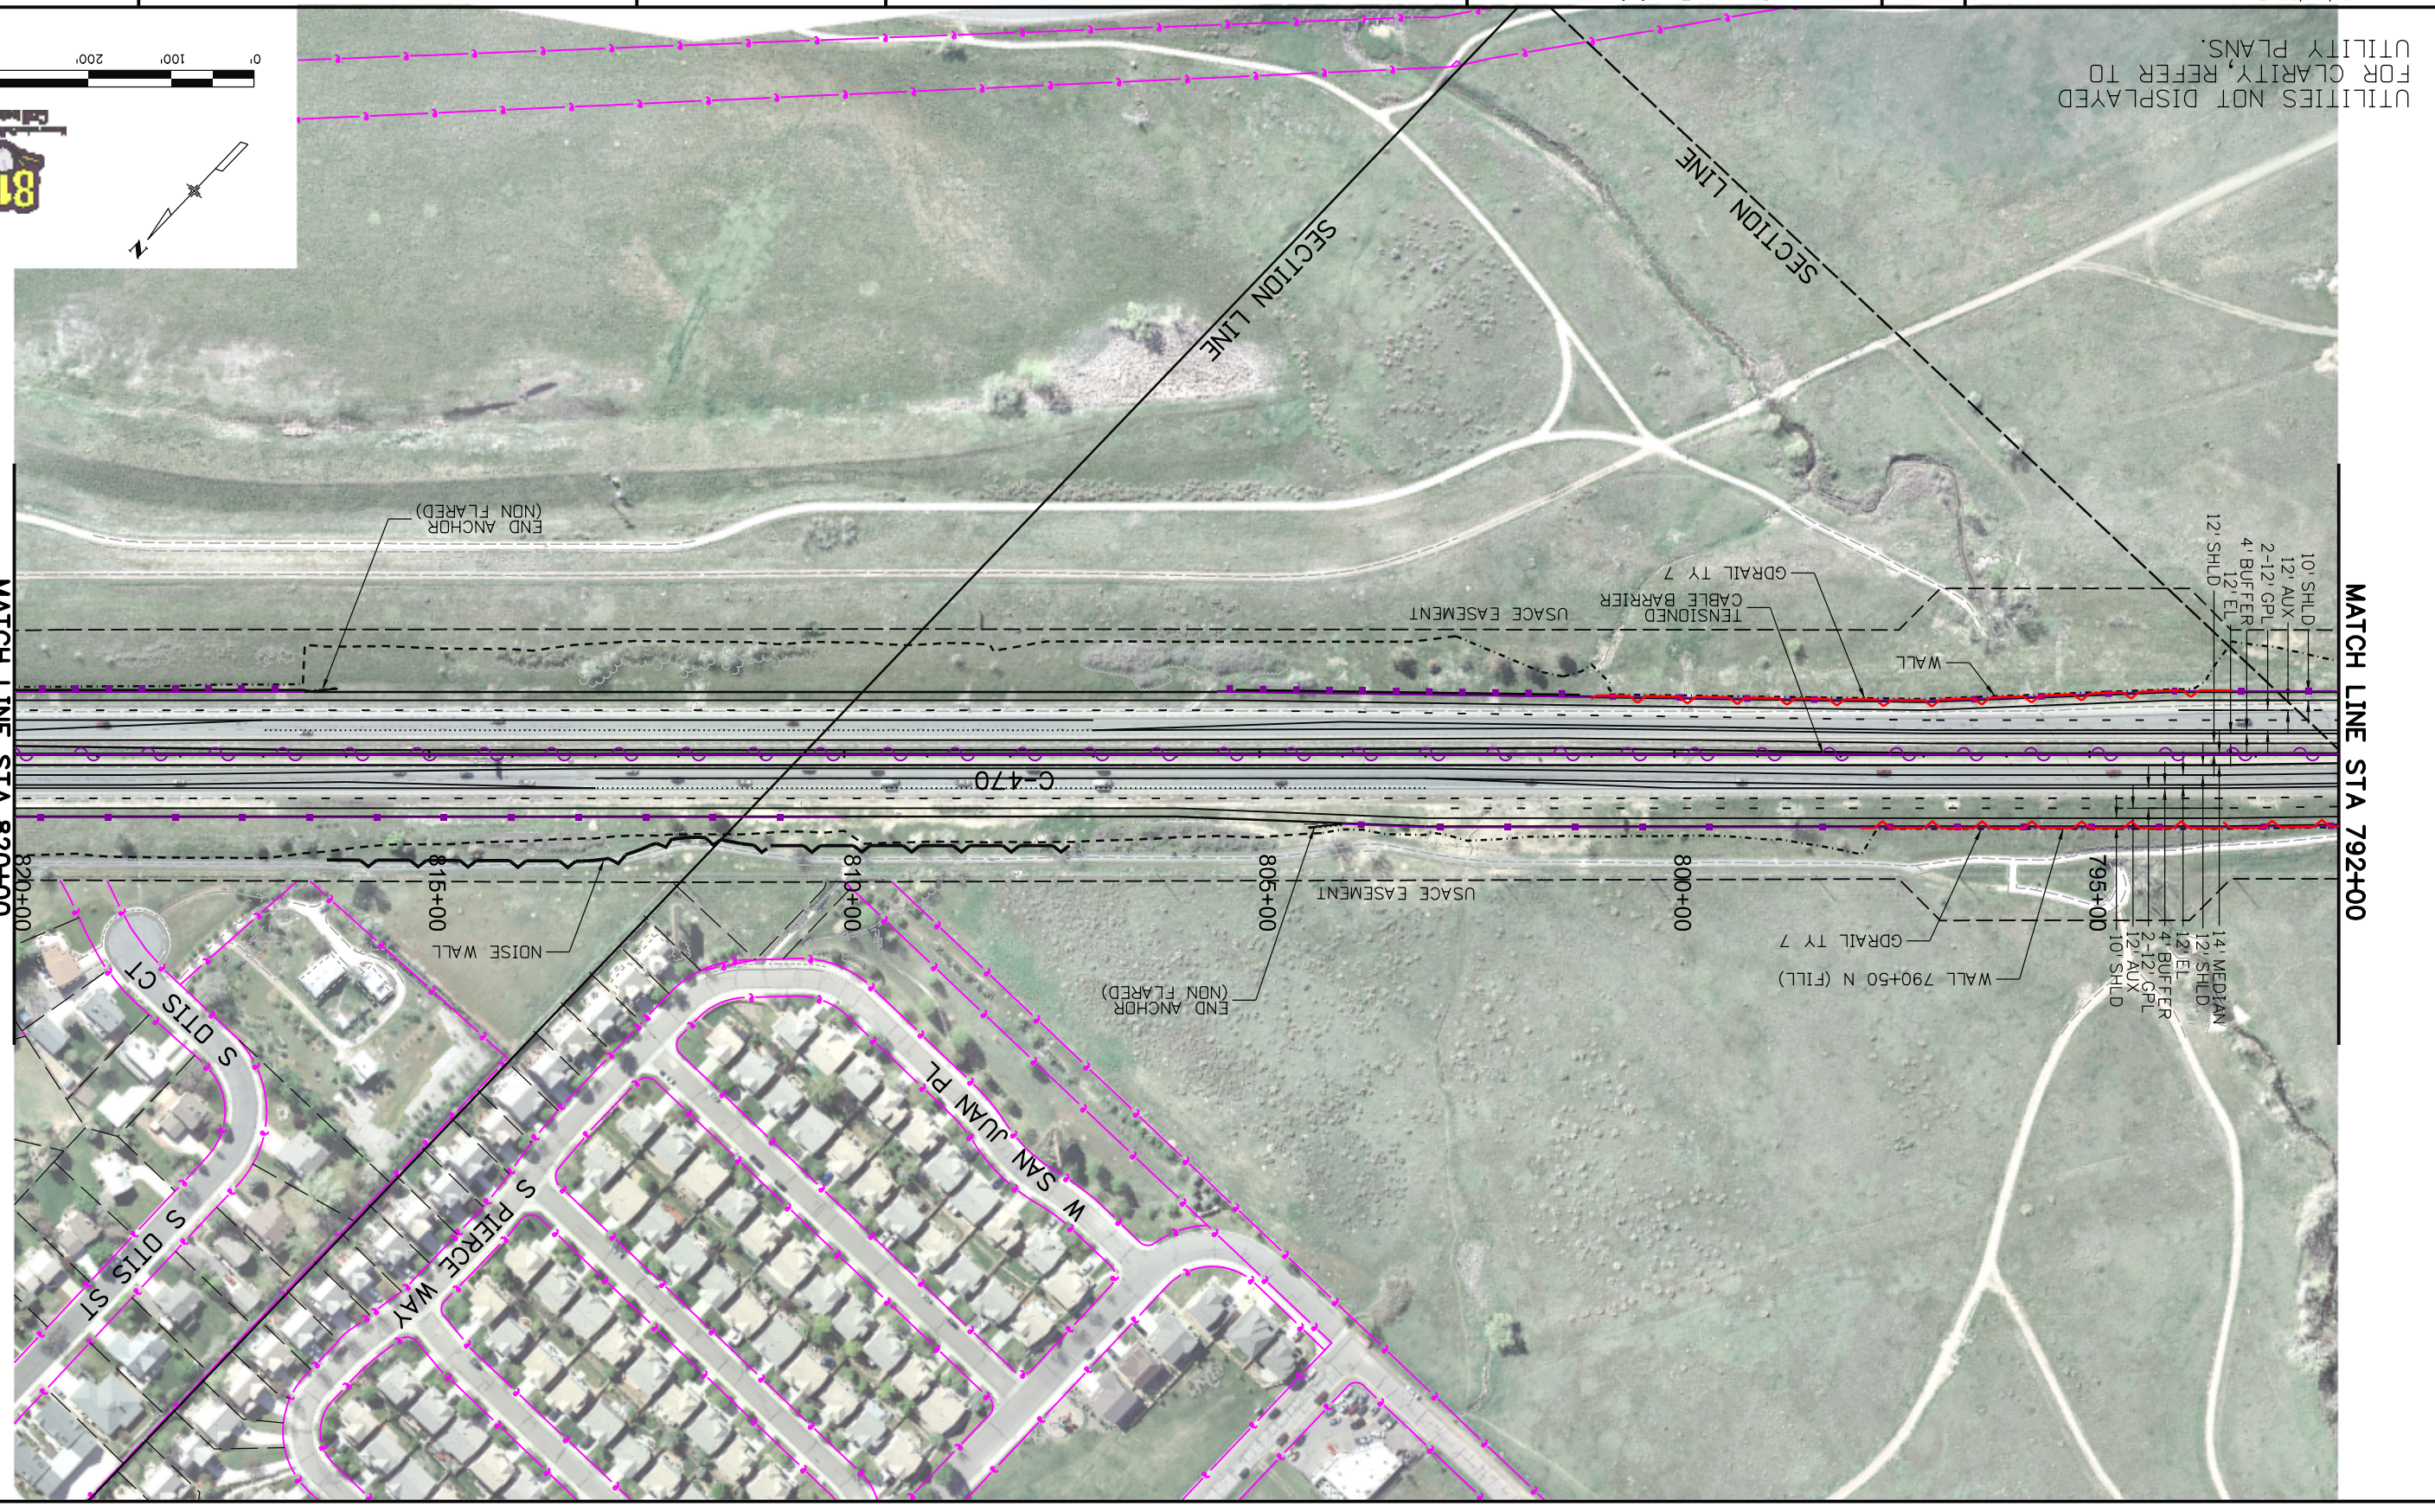

dwscahill 3:10:59 PM pw:\\ABQPWINT01.wilsonco.com:Wilson_Projects\Documents\8100-TRN\CDOT\14-100-024-00_CDOT R1 C470 I-25 to Kipling DB Procurement\18999\Design\Drawings\18999RDWY_ULT_Plan006

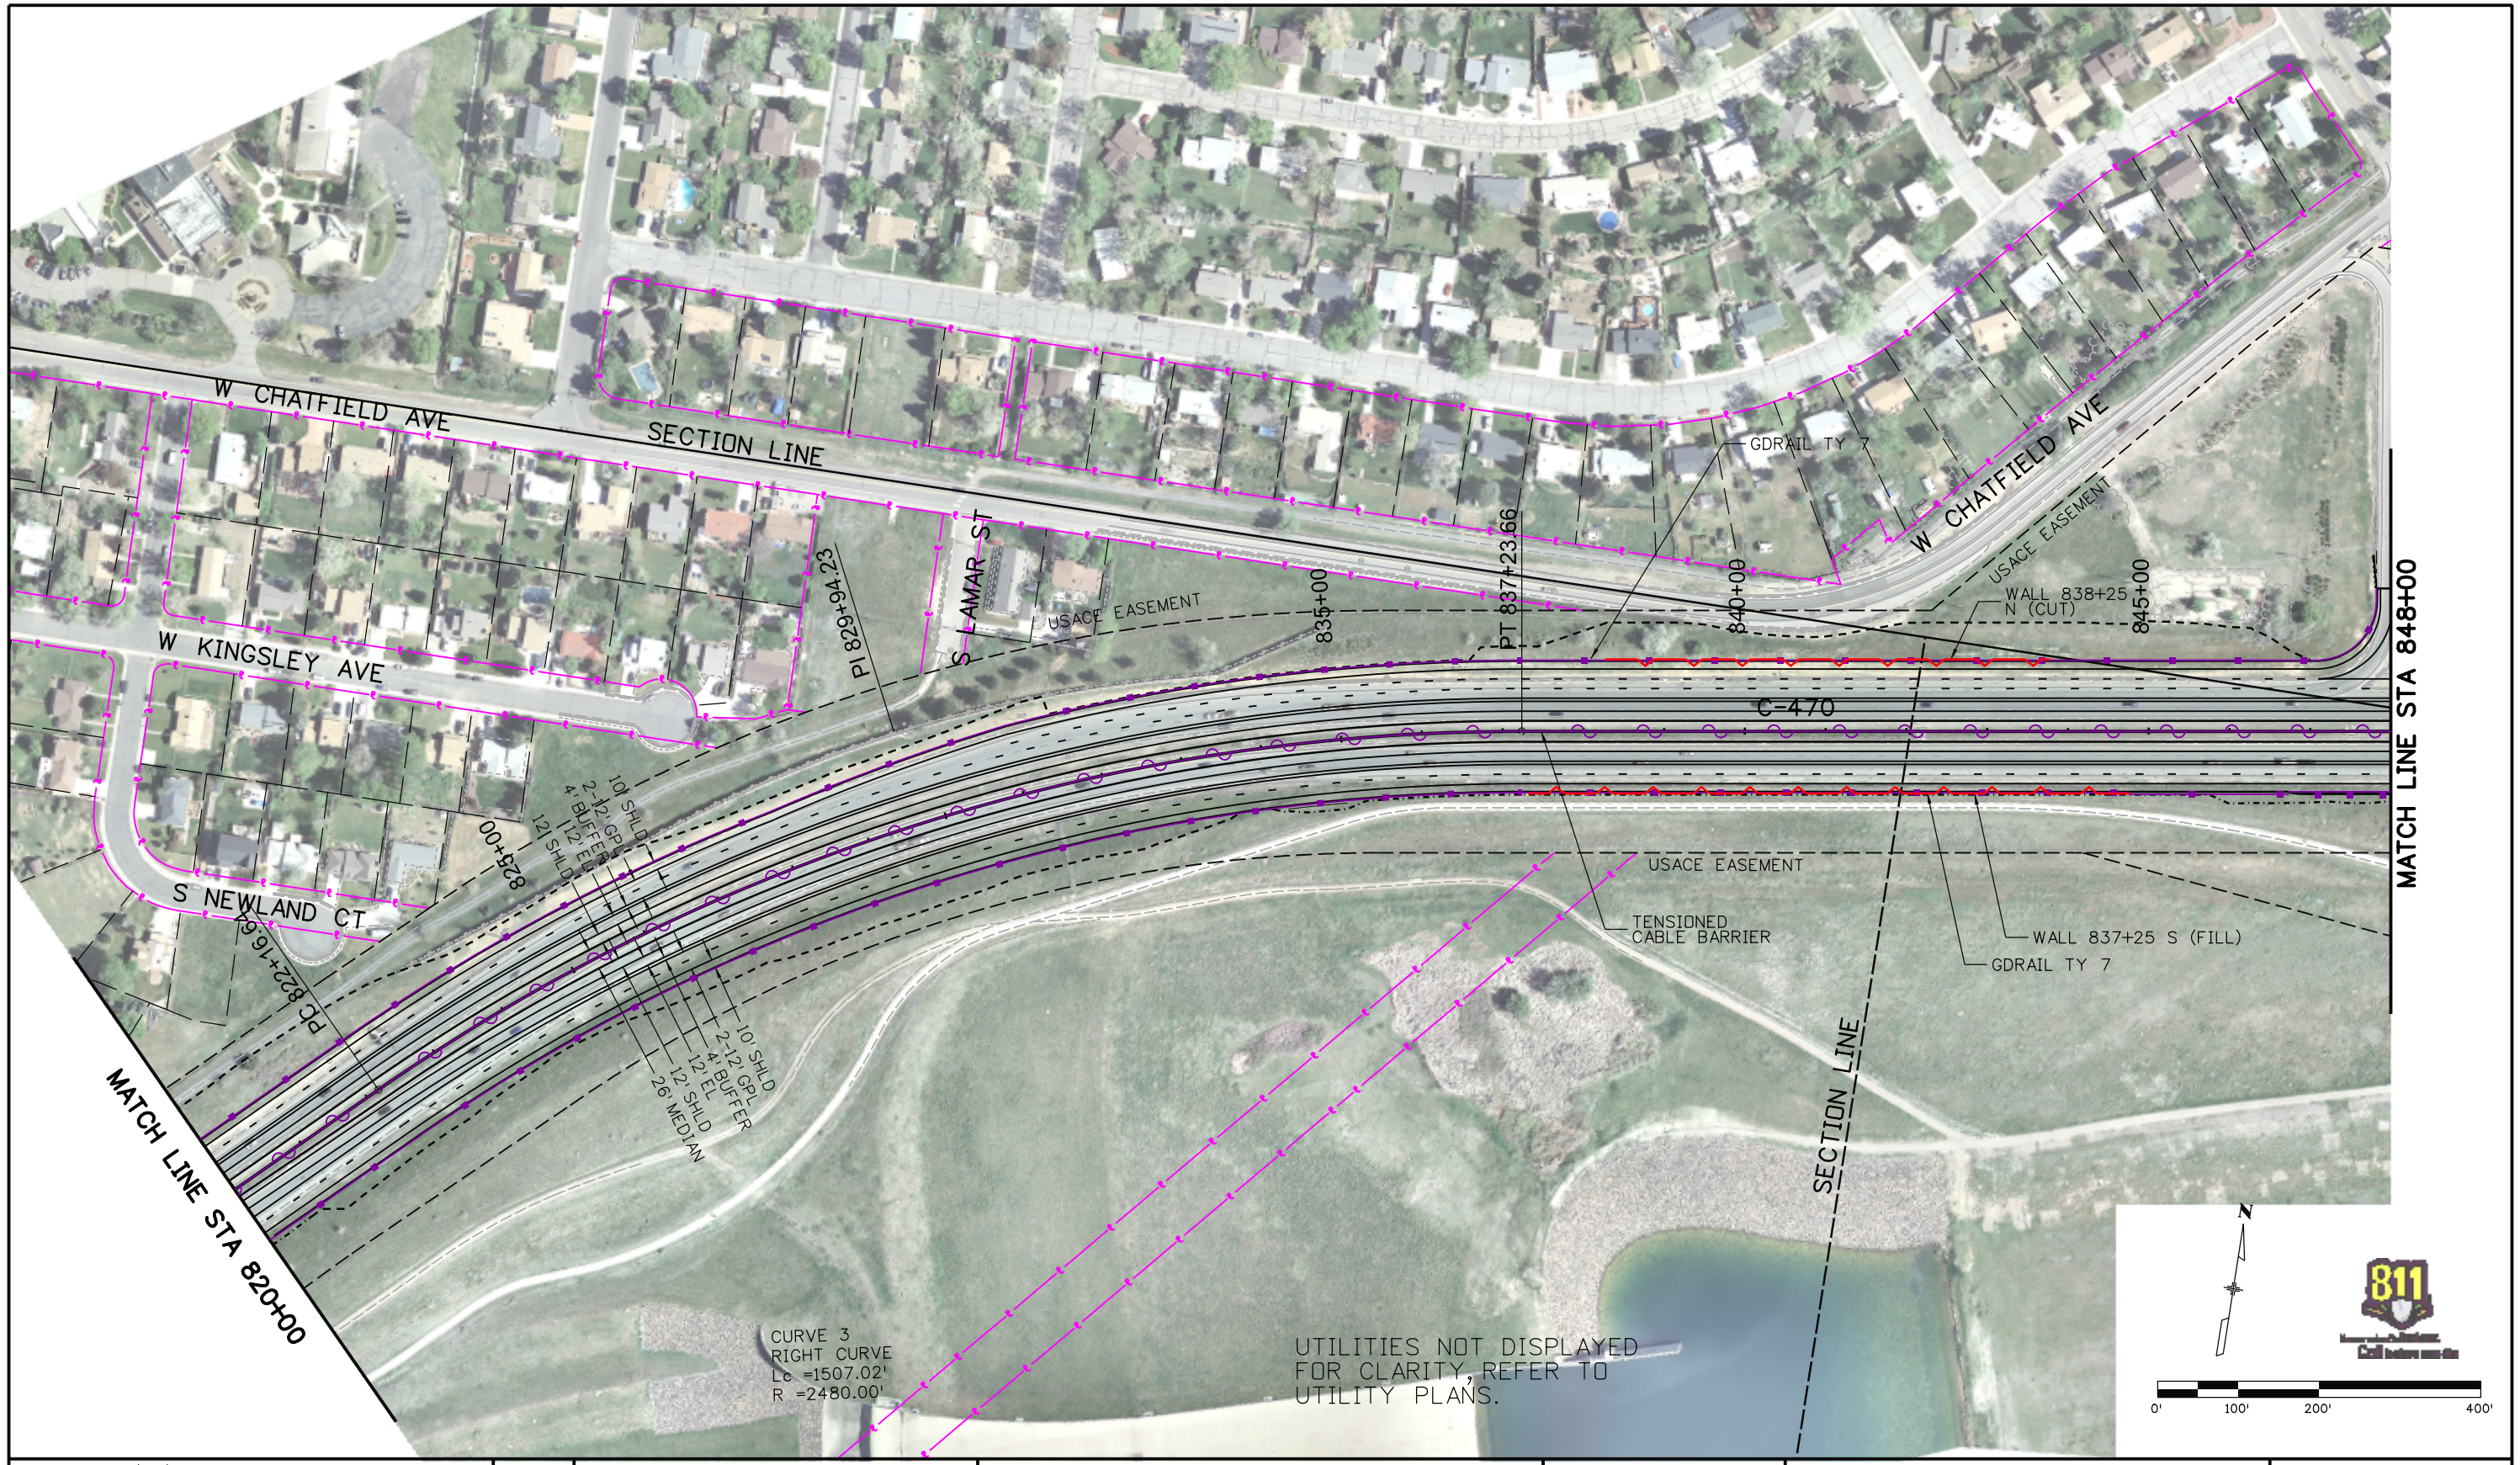

Print Date: 6/19/2015	Sheet Revisions	Colorado Department of Transportation	As Constructed
File Name: 18999RDWY_ULT_Plan007	Date: / Comments / Init.	2000 South Holly Street Denver, CO 80222 Phone: 303-757-9295 FAX: 303-757-9963	No Revisions:
Horiz. Scale: 1:200 Vert. Scale: As Noted		Region 1 JKE	Revised:
Unit Information Unit Leader Initials			Void:

C-470 - ULTIMATE ROADWAY PLAN SHEET			Project No./Code
Designer: BSH	Structure Numbers		C4701 124
Detailer: DWS			18999
Sheet Subset: ULT PLAN	Subset Sheets: 7 of 30		Sheet Number

dwscahill 3:11:22 PM pw:\\ABQPWINT01.wilsonco.com:Wilson_Projects\Documents\8100-TRN\CDOT\14-100-024-00_CDOT R1 C470 I-25 to Kipling DB Procurement\18999\Design\Drawings\18999RDWY_ULT_Plan007

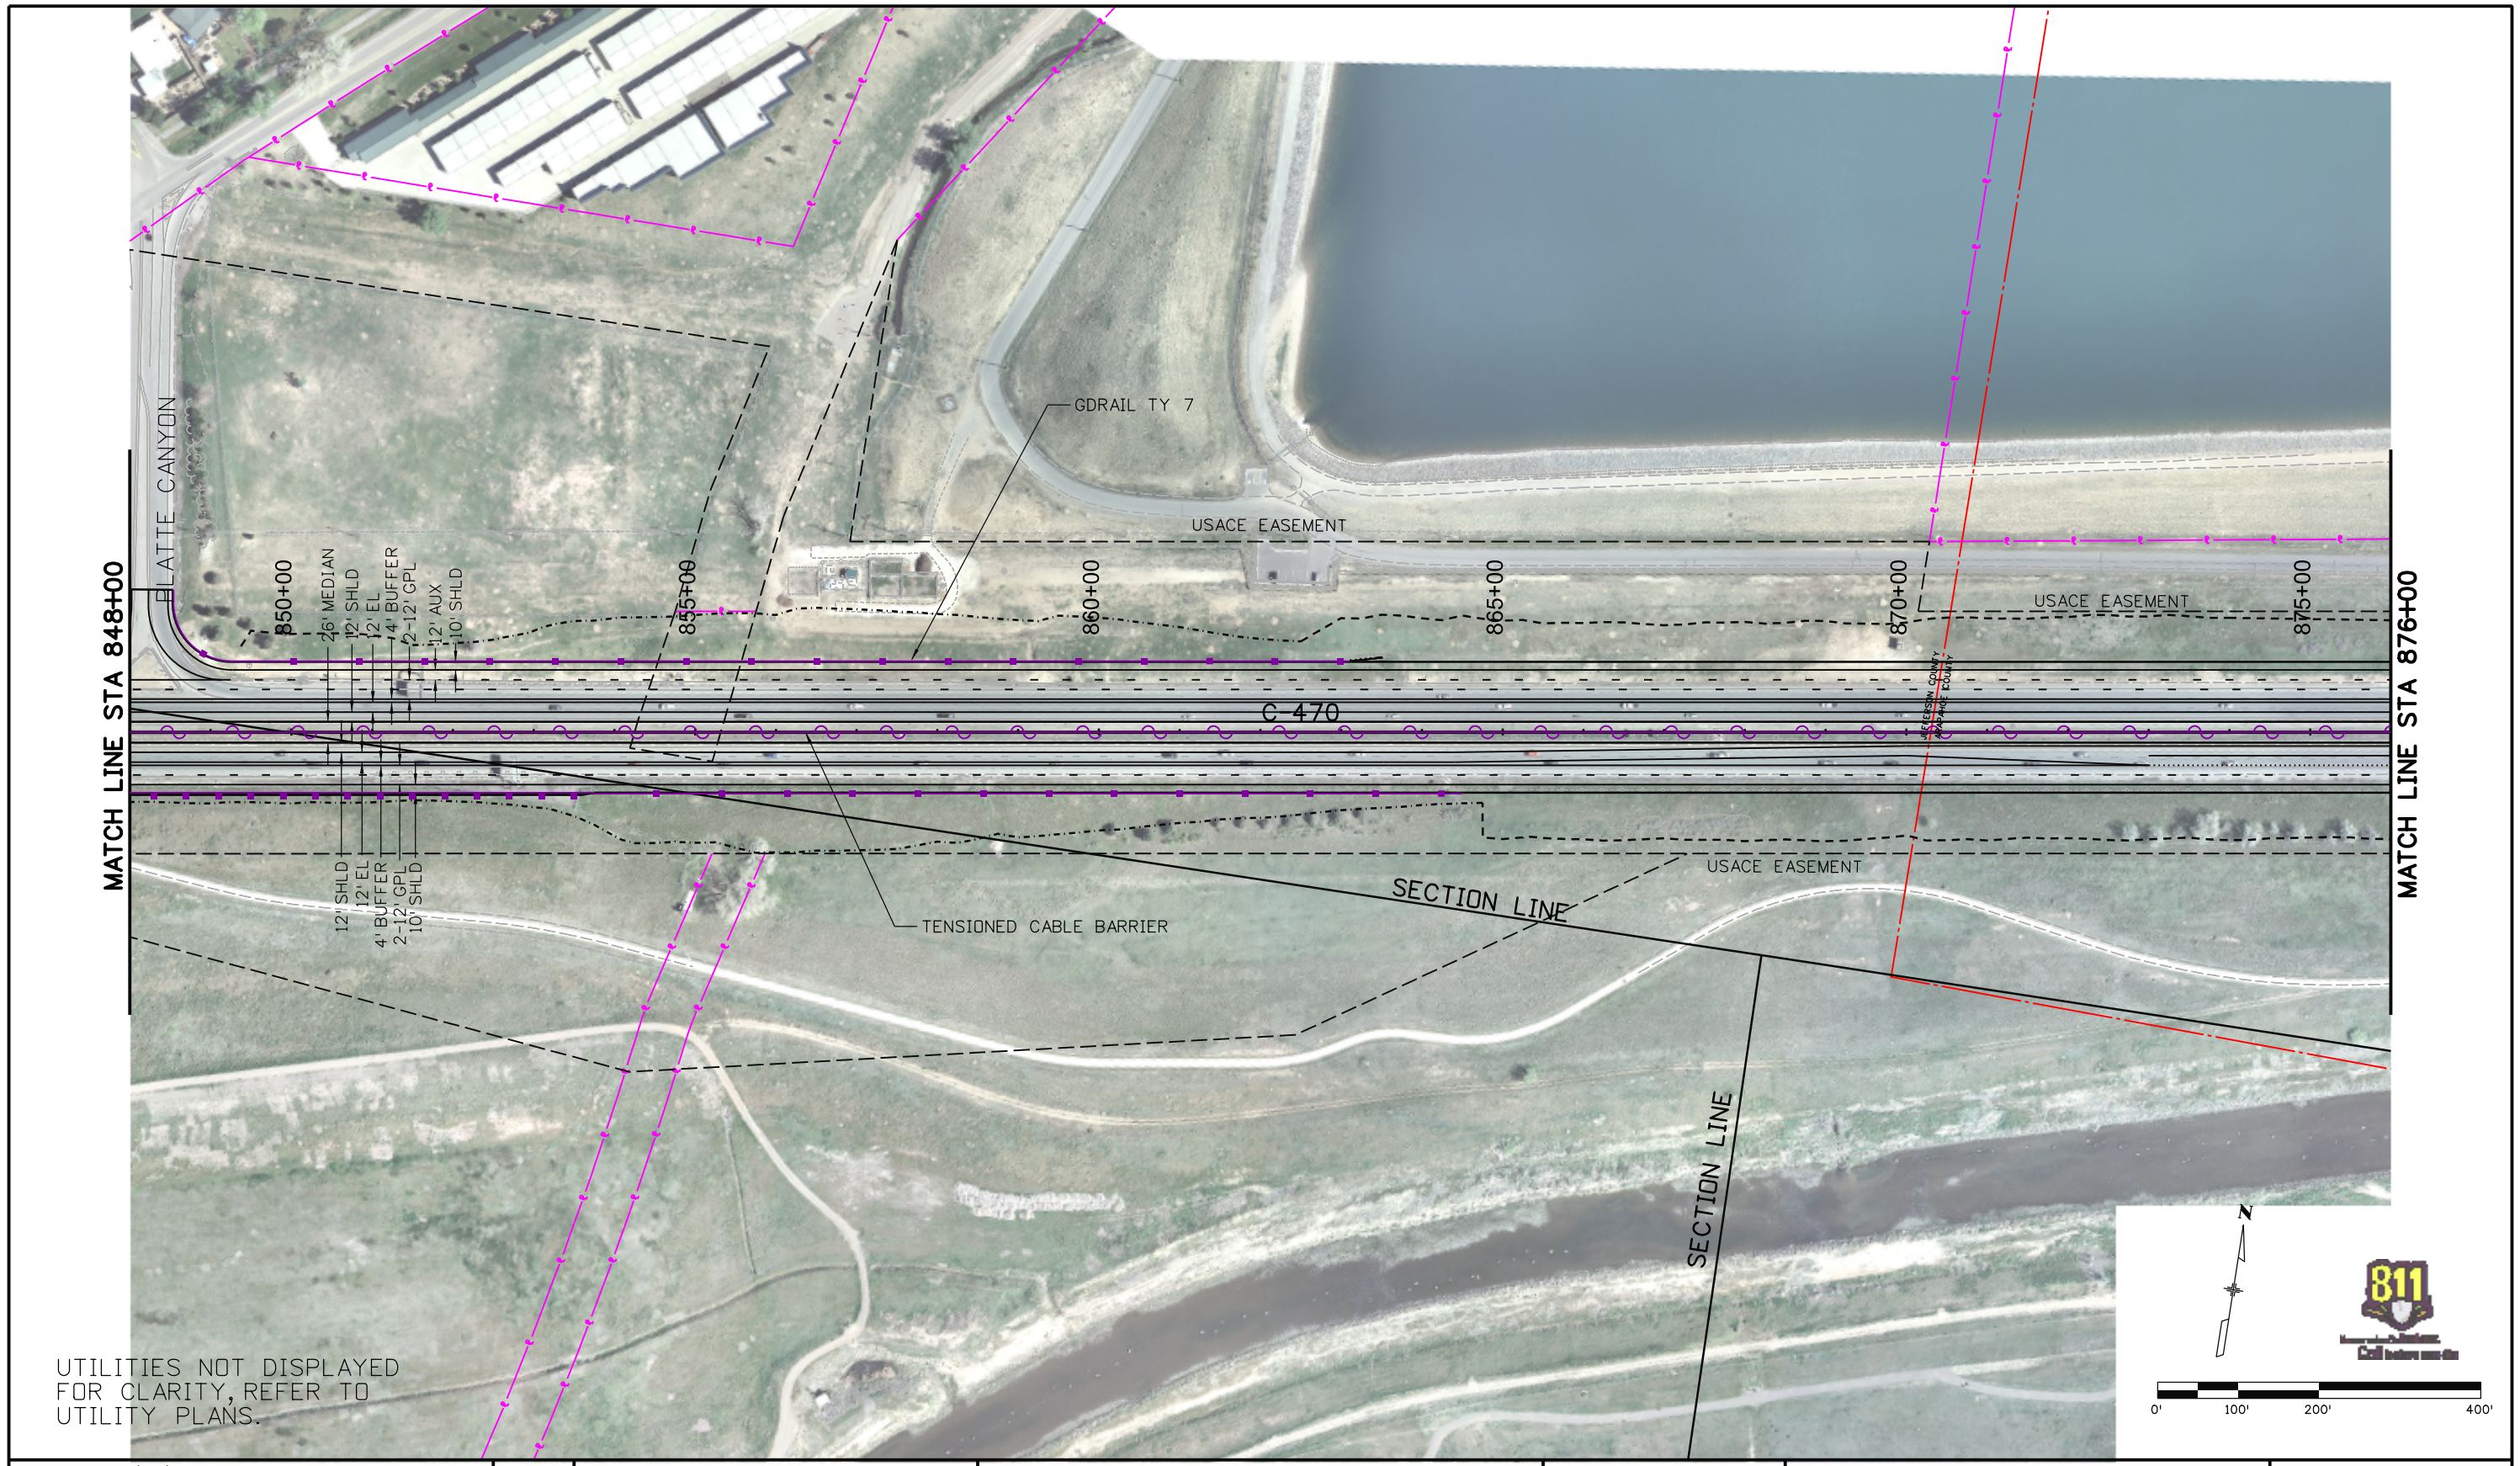

Print Date: 6/19/2015	Sheet Revisions		
File Name: 18999RDWY_ULT_Plan008	Date:	Comments	Init.
Horiz. Scale: 1:200 Vert. Scale: As Noted			
Unit Information Unit Leader Initials			

Colorado Department of Transportation
2000 South Holly Street
Denver, CO 80222
Phone: 303-757-9295 FAX: 303-757-9963
Region 1 JKE

As Constructed
No Revisions:
Revised:
Void:

C-470 - ULTIMATE
ROADWAY PLAN SHEET

Designer:	BSH	Structure Numbers	
Detailer:	DWS		
Sheet Subset:	ULT PLAN	Subset Sheets: 8 of 30	

Project No./Code
C4701 124
18999
Sheet Number

dwscahill 3:11:44 PM pw:\\ABQPWINT01.wilsonco.com:Wilson_Projects\Documents\8100-TRN\CDOT\14-100-024-00_CDOT RI C470 I-25 to Kipling DB Procurement\18999\Design\Drawings\18999RDWY_ULT_Plan008

dwscahill 3:12:06 PM pw:\\ABQPWINT01.wilsonco.com:Wilson_Projects\Documents\18100-TRN\CDOT\14-100-024-00_CDOT R1 C470 I-25 to Kipling DB Procurement\18999\Design\Drawings\18999RDWY_ULT_Plan009

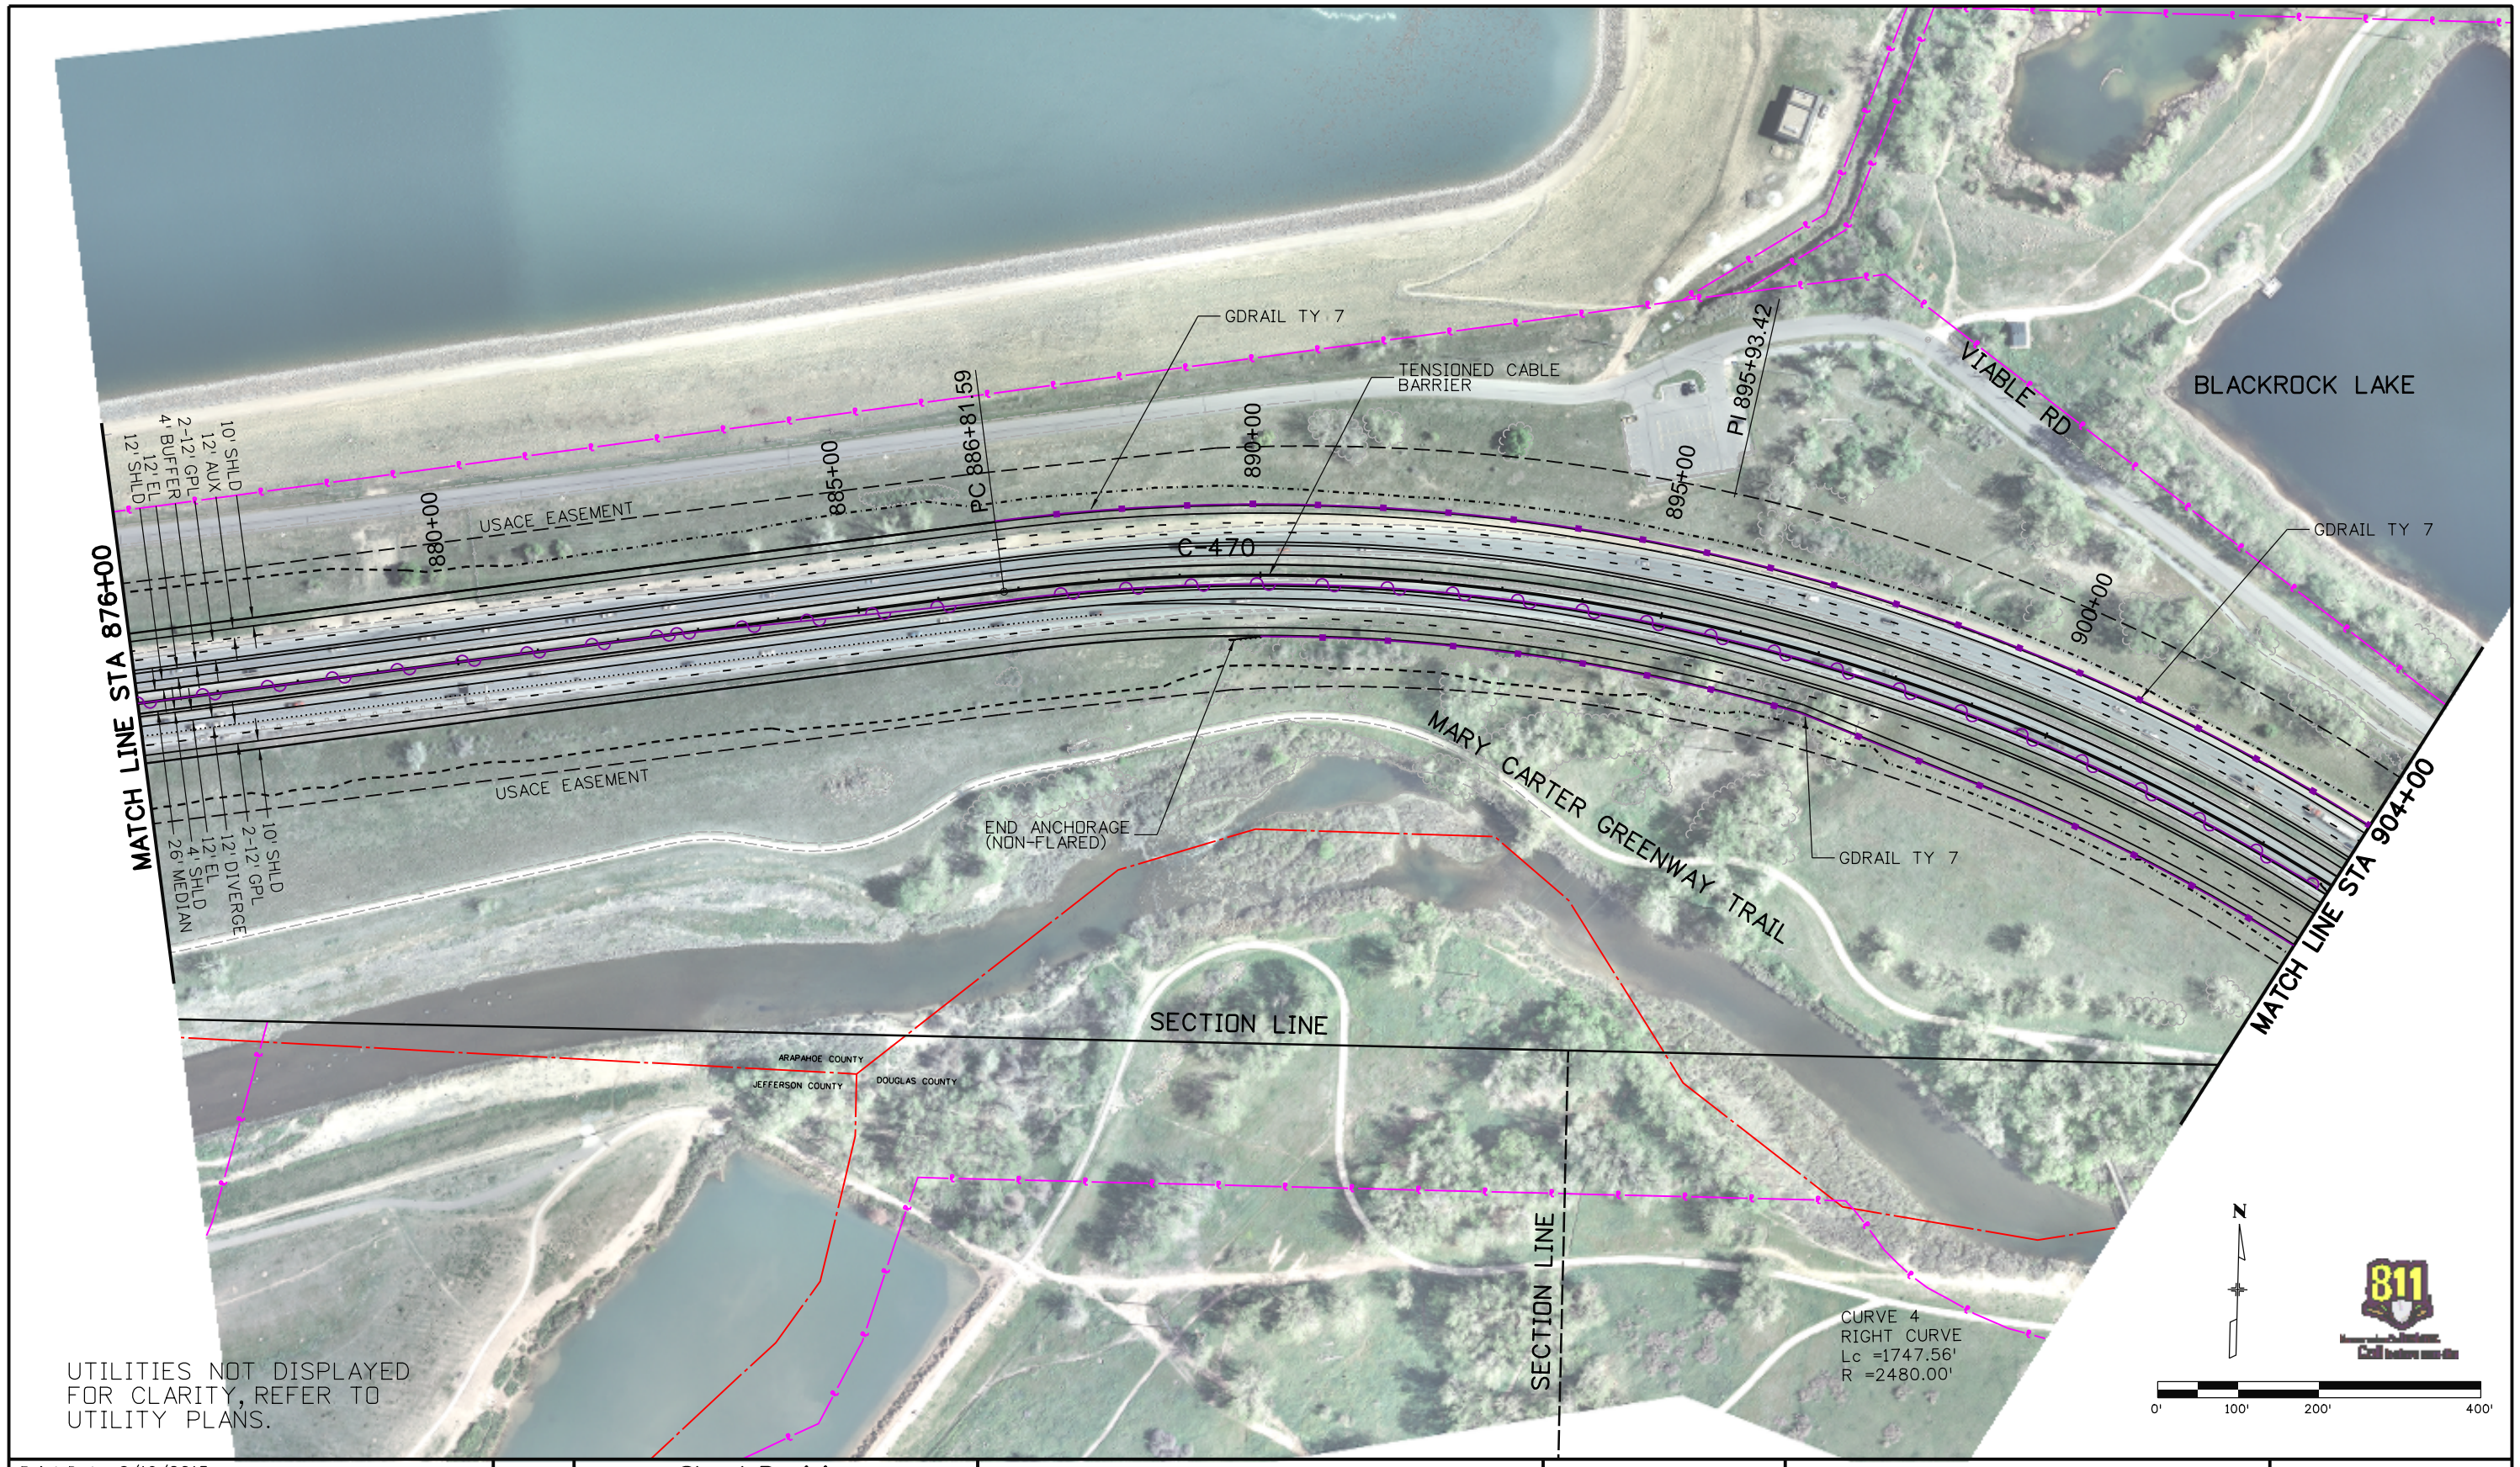

UTILITIES NOT DISPLAYED FOR CLARITY, REFER TO UTILITY PLANS.

Print Date: 6/19/2015	
File Name: 18999RDWY_ULT_Plan009	
Horiz. Scale: 1:200	Vert. Scale: As Noted
Unit Information	Unit Leader Initials

Sheet Revisions

Date:	Comments	Init.

Colorado Department of Transportation
2000 South Holly Street
Denver, CO 80222
Phone: 303-757-9295 FAX: 303-757-9963
Region 1 JKE

As Constructed
No Revisions:
Revised:
Void:

C-470 - ULTIMATE ROADWAY PLAN SHEET

Designer:	BSH	Structure Numbers	
Detailer:	DWS		
Sheet Subset:	ULT PLAN	Subset Sheets: 9 of 30	

Project No./Code
C4701 124
18999
Sheet Number

dwscahill 3:12:26 PM pw:\\ABQPWINTO1.wilsonco.com:Wilson_Projects\Documents\18999\Design\Drawings\18999RDWY_ULT_Plan010
C:\Users\dwscahill\AppData\Local\Temp\AcPublish_6100\18999RDWY_ULT_Plan010.dwg
CDOT R1 C470 I-25 to Kipling DB Procurement\18999\Design\Drawings\18999RDWY_ULT_Plan010

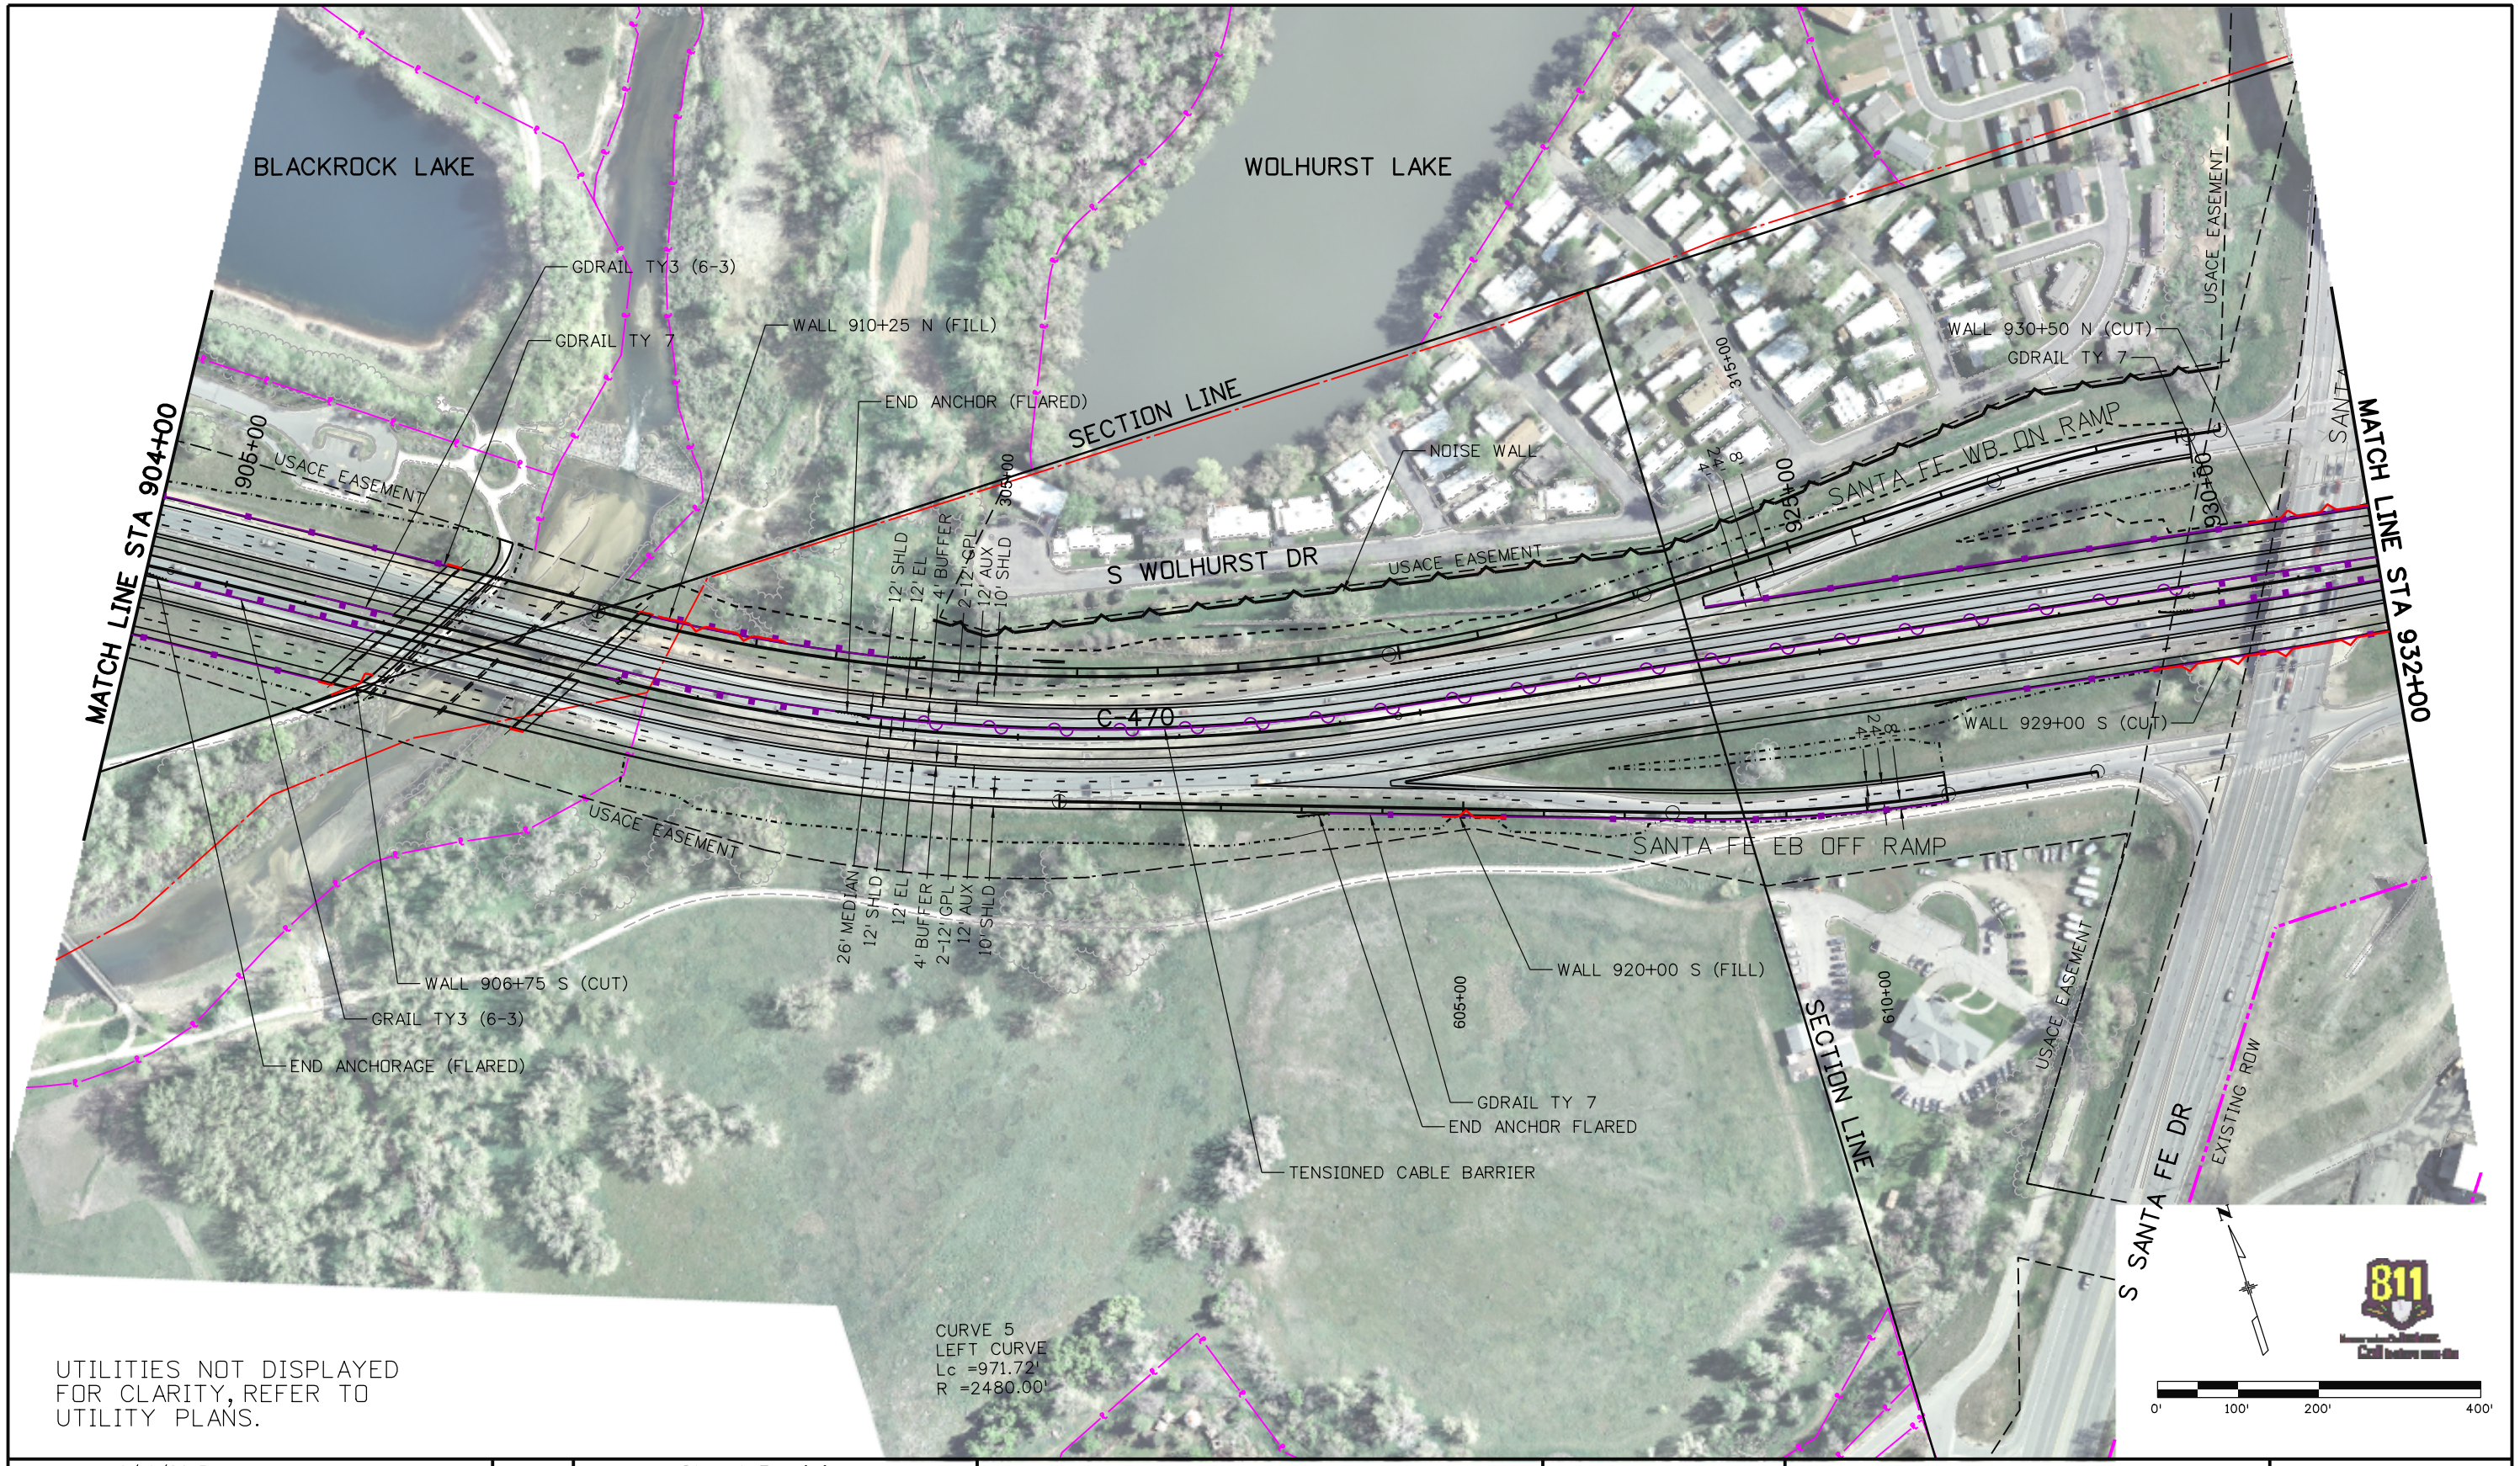

UTILITIES NOT DISPLAYED FOR CLARITY, REFER TO UTILITY PLANS.

Print Date: 6/19/2015	
File Name: 18999RDWY_ULT_Plan010	
Horiz. Scale: 1:200	Vert. Scale: As Noted
Unit Information	Unit Leader Initials

Sheet Revisions		
Date:	Comments	Init.

Colorado Department of Transportation
2000 South Holly Street
Denver, CO 80222
Phone: 303-757-9295 FAX: 303-757-9963
Region 1 JKE

As Constructed
No Revisions:
Revised:
Void:

C-470 - ULTIMATE
ROADWAY PLAN SHEET

Designer:	BSH	Structure Numbers	
Detailer:	DWS		
Sheet Subset:	ULT PLAN	Subset Sheets: 10 of 30	

Project No./Code
C4701 124
18999
Sheet Number

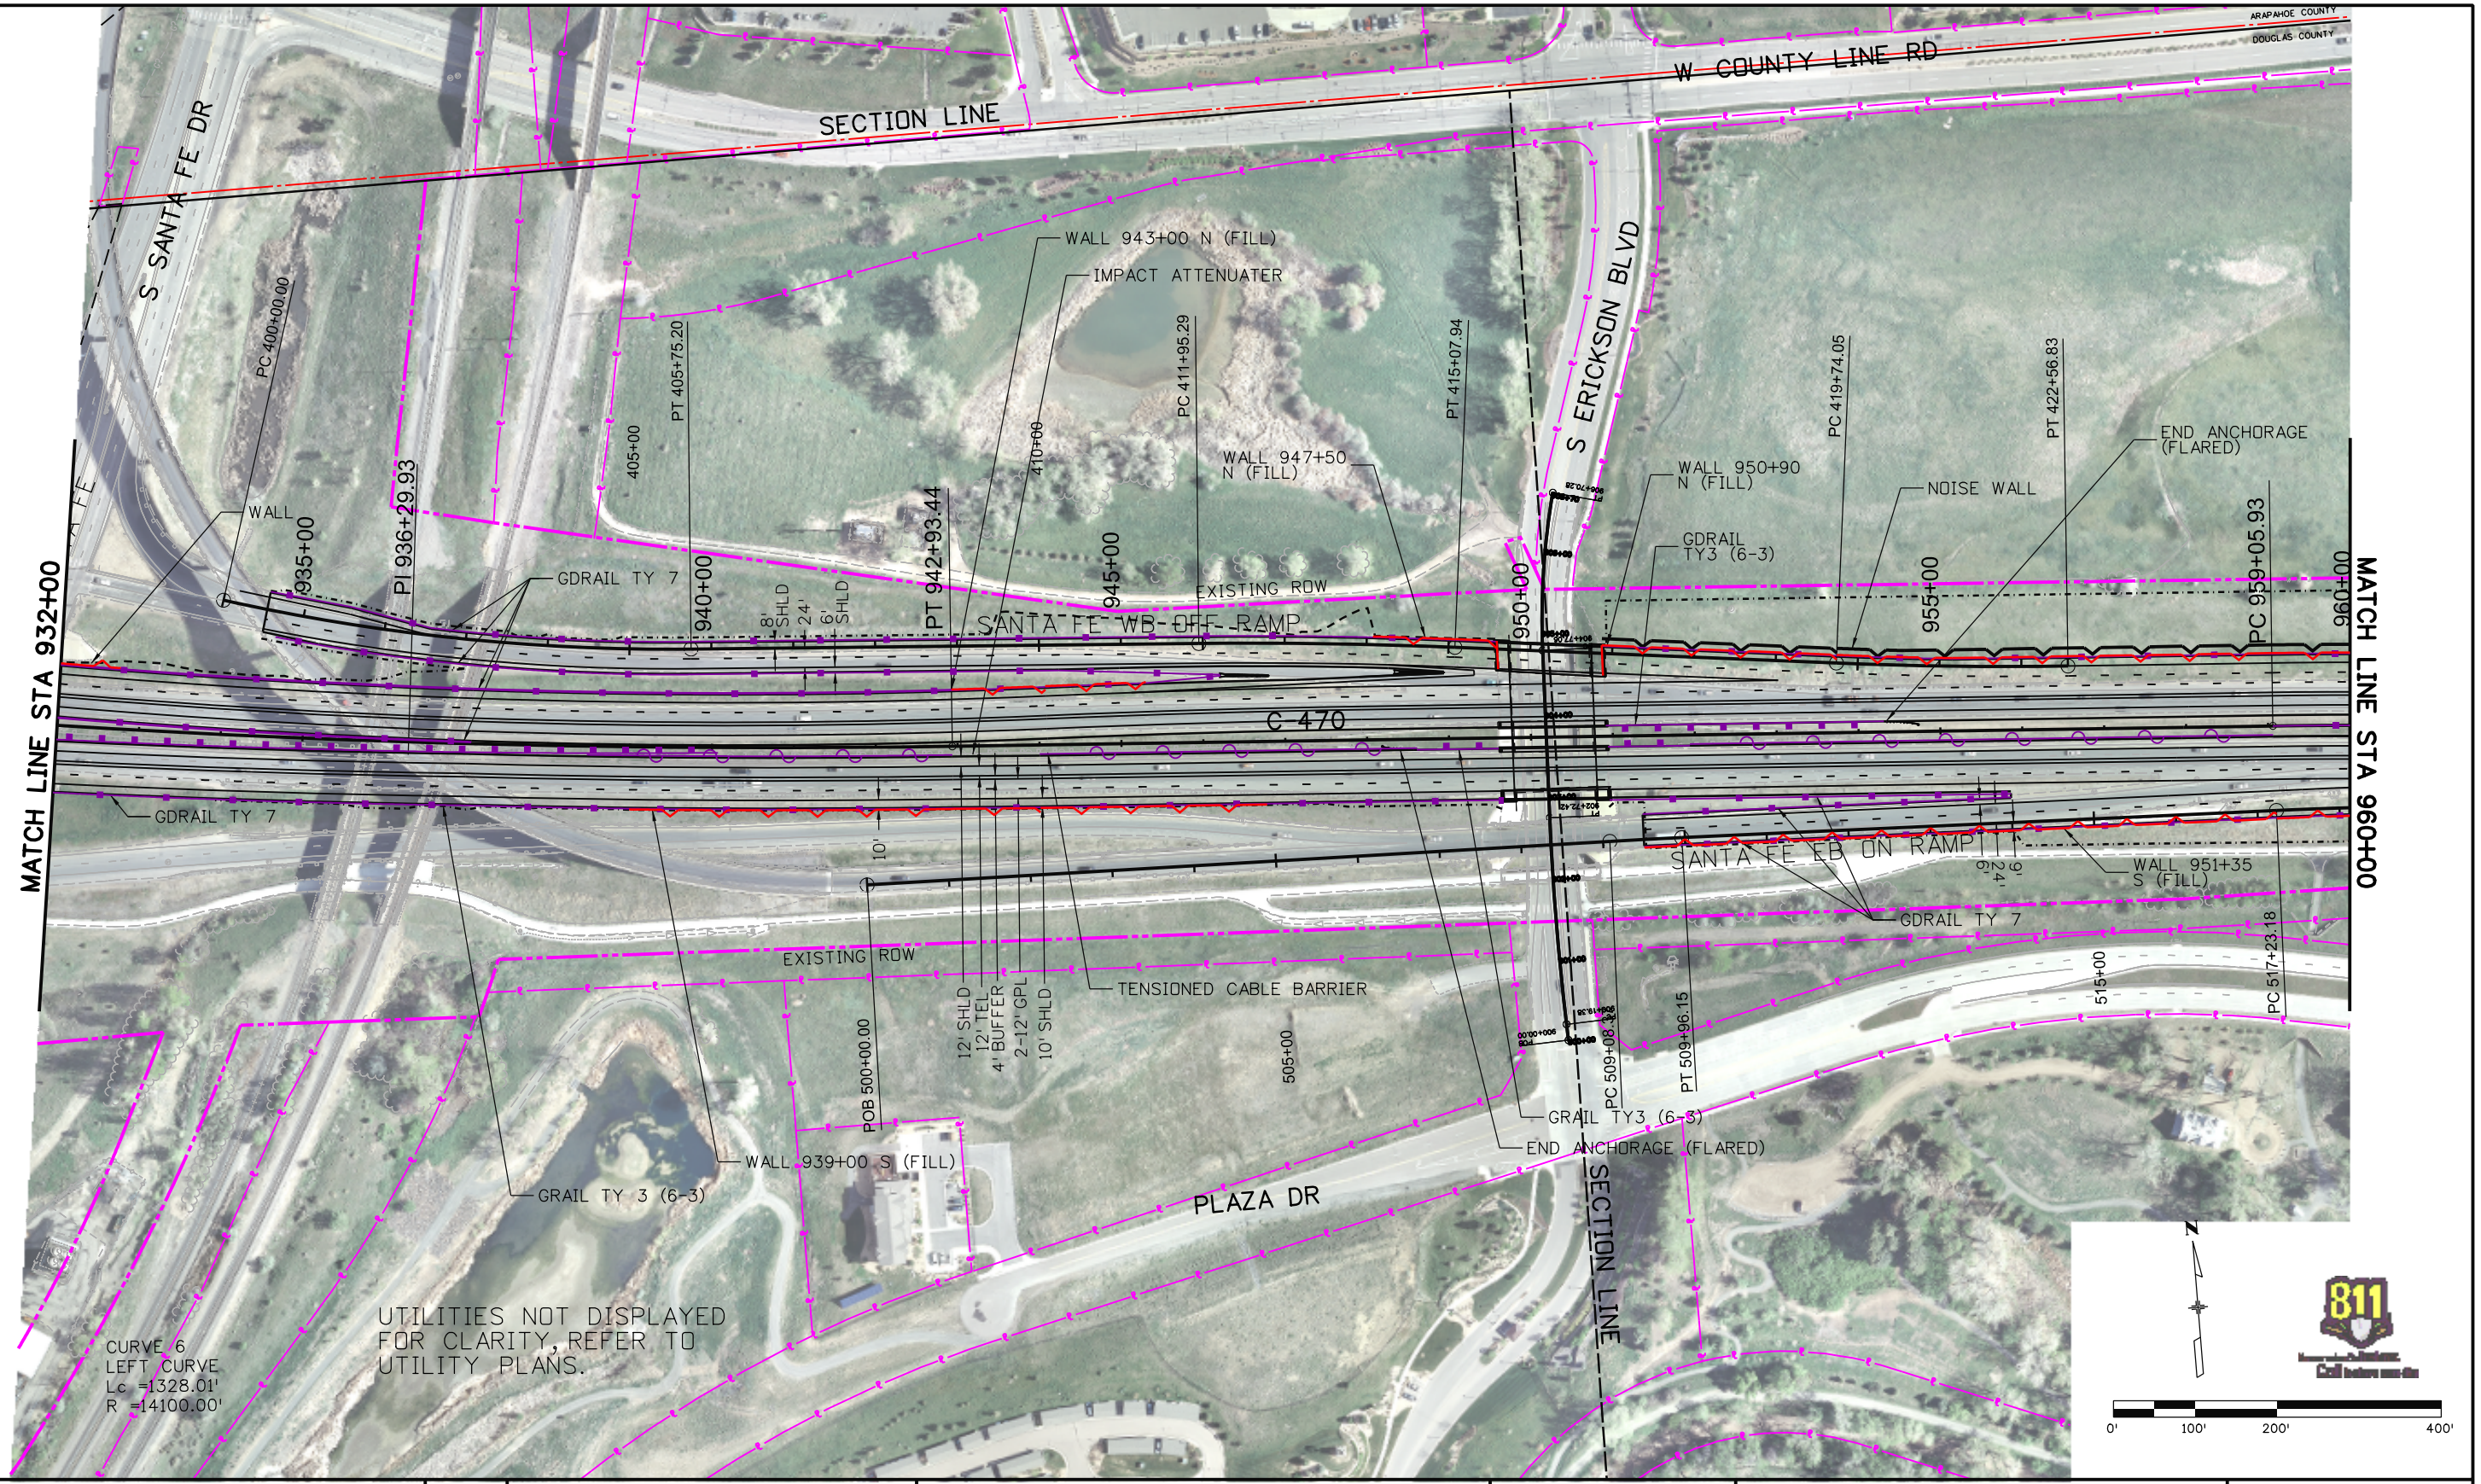

Print Date: 6/19/2015	Sheet Revisions		
File Name: 18999RDWY_ULT_Plan011	Date:	Comments	Init.
Horiz. Scale: 1:200 Vert. Scale: As Noted			
Unit Information Unit Leader Initials			

Colorado Department of Transportation
2000 South Holly Street
Denver, CO 80222
Phone: 303-757-9295 FAX: 303-757-9963
Region 1 JKE

As Constructed
No Revisions:
Revised:
Void:

C-470 - ULTIMATE
ROADWAY PLAN SHEET

Designer:	BSH	Structure Numbers	
Detailer:	DWS		
Sheet Subset:	ULT PLAN	Subset Sheets: 11 of 30	

Project No./Code
C4701 124
18999
Sheet Number

dwschihli 3:12:49 PM pw:\\ABQPWINT01.wilsonco.com:Wilson_Projects\Documents\8100-TRN\CDOT\14-100-024-00_CDOT R1 C470 I-25 to Kipling DB Procurement\18999\Design\Drawings\18999RDWY_ULT_Plan011

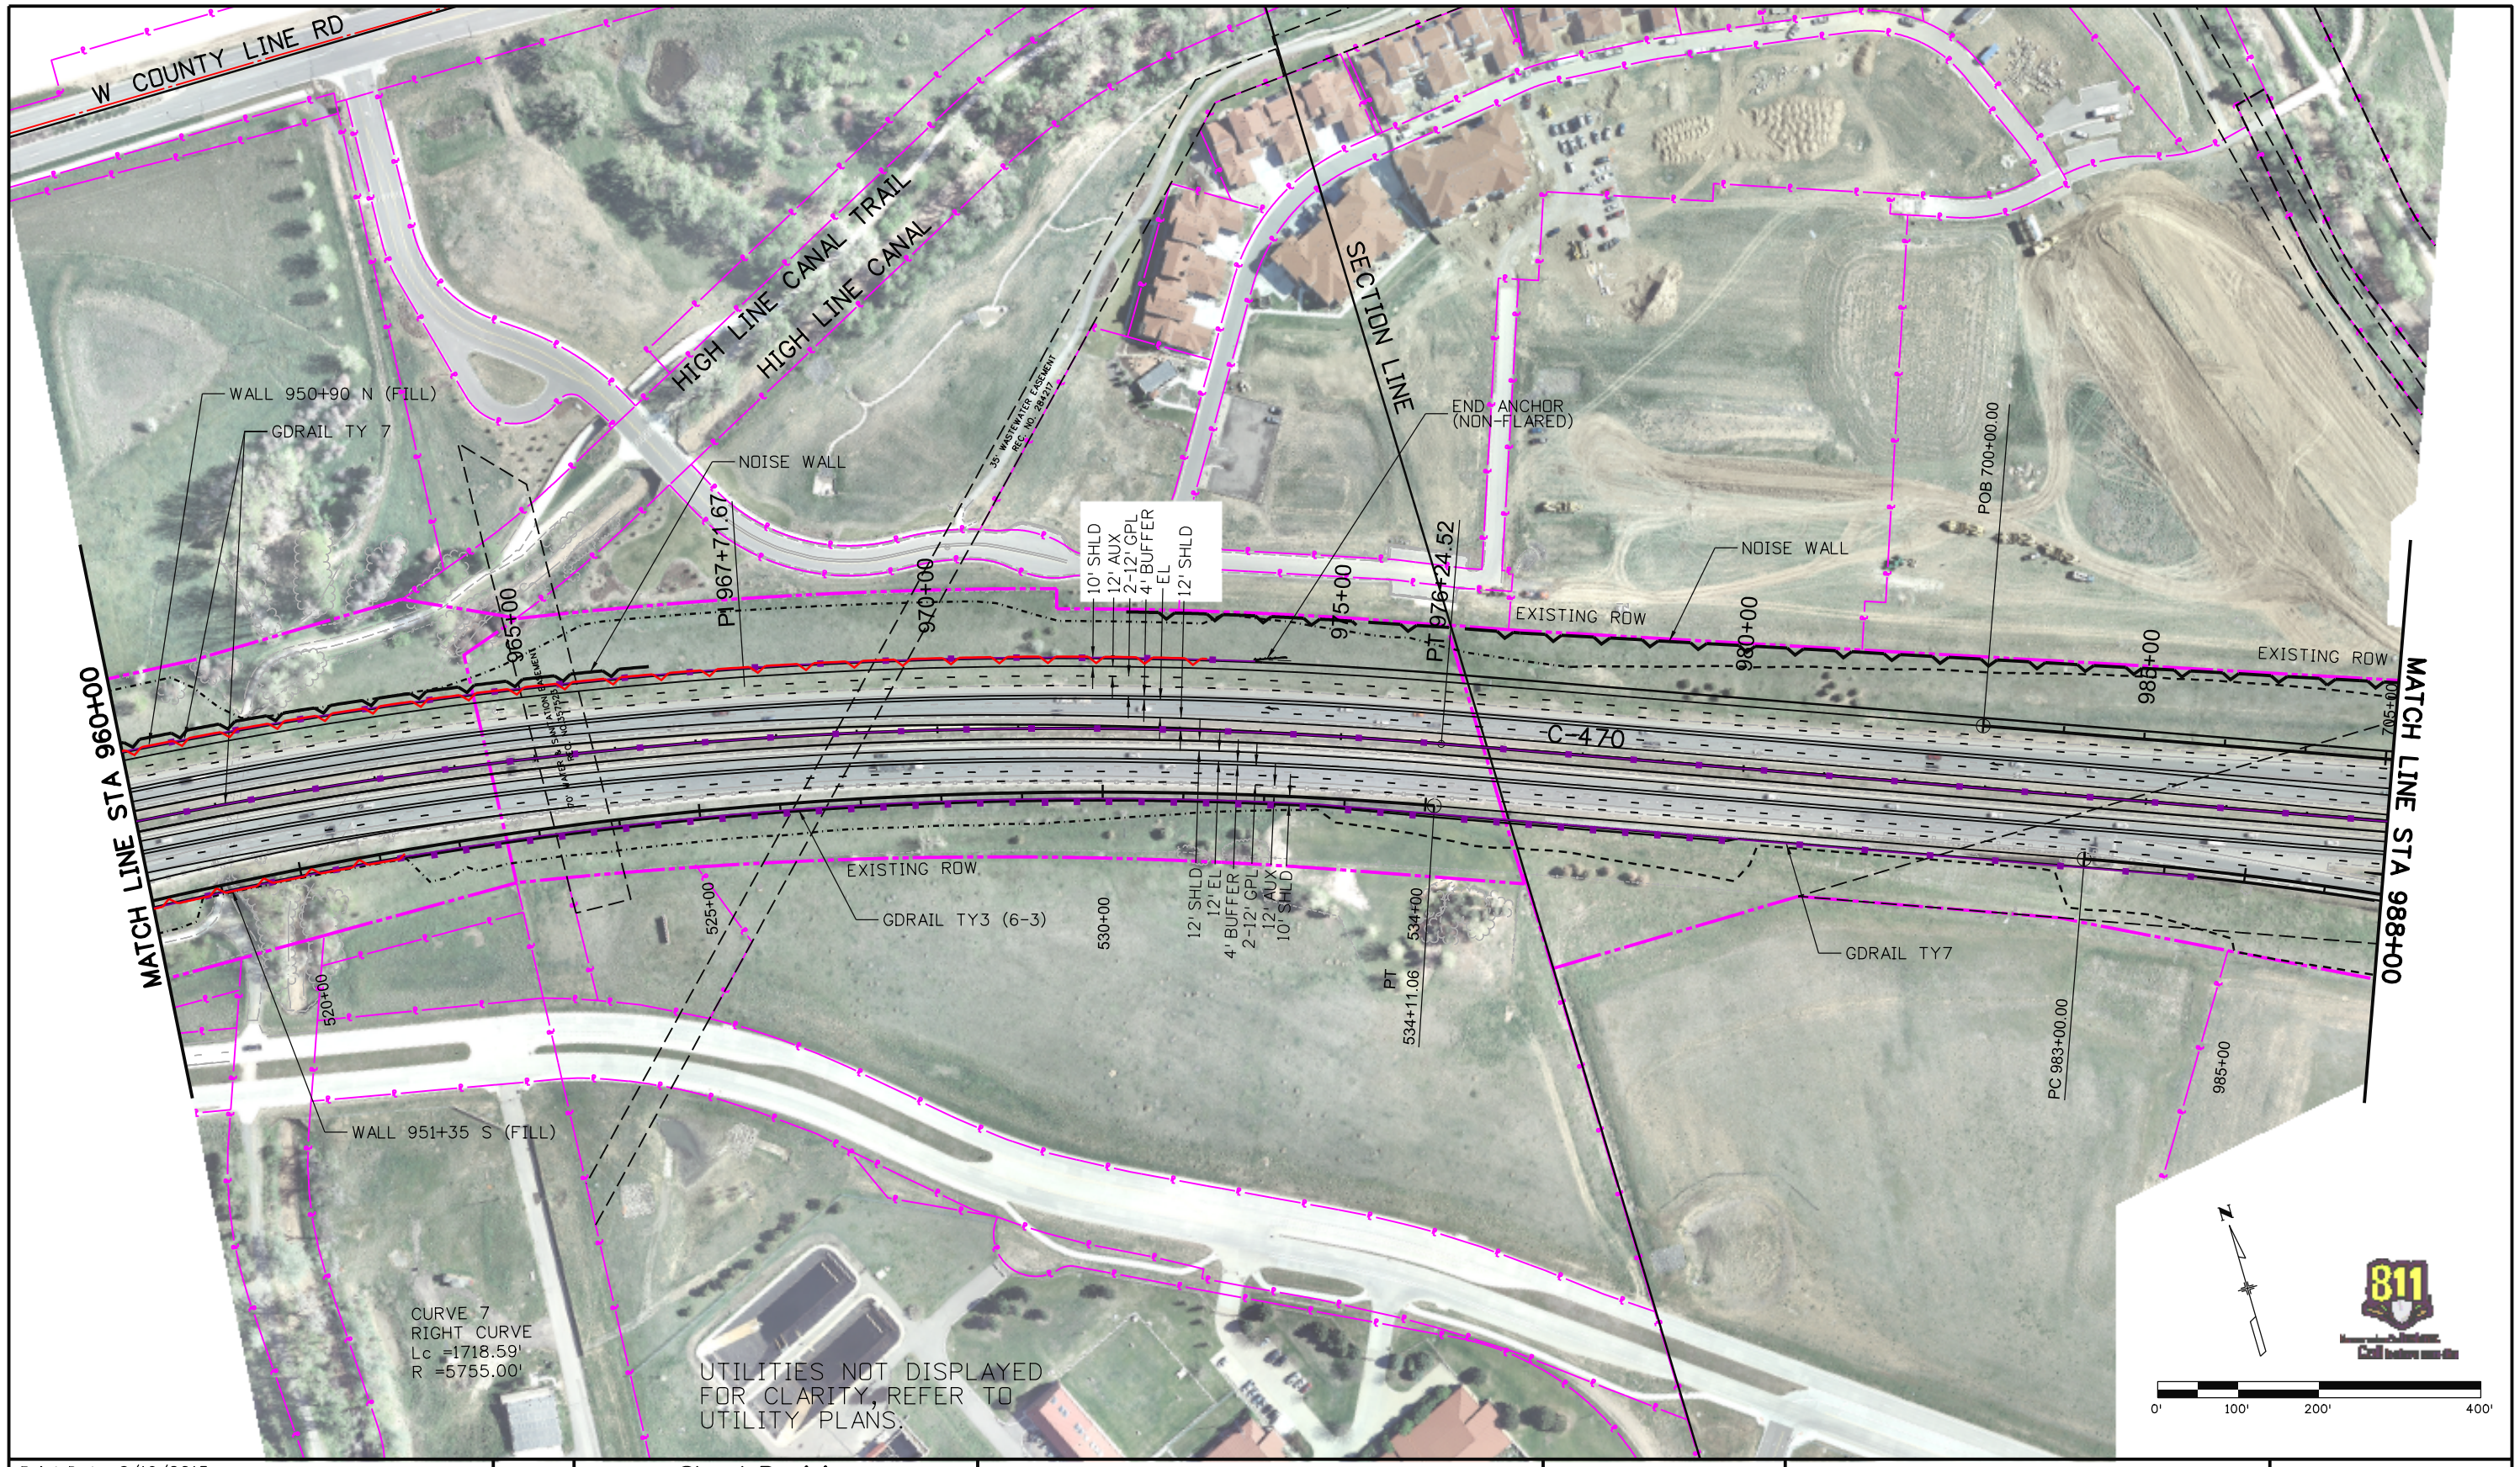

Print Date: 6/19/2015	Sheet Revisions		
File Name: 18999RDWY_ULT_Plan012	Date:	Comments	Init.
Horiz. Scale: 1:200 Vert. Scale: As Noted			
Unit Information Unit Leader Initials			

Colorado Department of Transportation
2000 South Holly Street
Denver, CO 80222
Phone: 303-757-9295 FAX: 303-757-9963
Region 1 JKE

As Constructed
No Revisions:
Revised:
Void:

C-470 - ULTIMATE ROADWAY PLAN SHEET

Designer:	BSH	Structure Numbers	
Detailer:	DWS		
Sheet Subset: ULT PLAN		Subset Sheets: 12 of 30	

Project No./Code
C4701 124
18999
Sheet Number

dwscahill 3:13:11 PM pw:\\ABQPWINT01.wilsonco.com:Wilson_Projects\Documents\8100-TRN CDOT\14-100-024-00_CDOT R1 C470 I-25 to Kipling DB Procurement\18999\Design\Drawings\18999RDWY_ULT_Plan012

dwschahill 3:13:32 PM pw:\\ABGPWINT01.wilsonco.com:Wilson_Projects\Documents\18999\Design\Drawings\18999RDWY_ULT_Plan013
I:\Projects\C470 I-25 to Kipling DB Procurement\18999\Design\Drawings\18999RDWY_ULT_Plan013

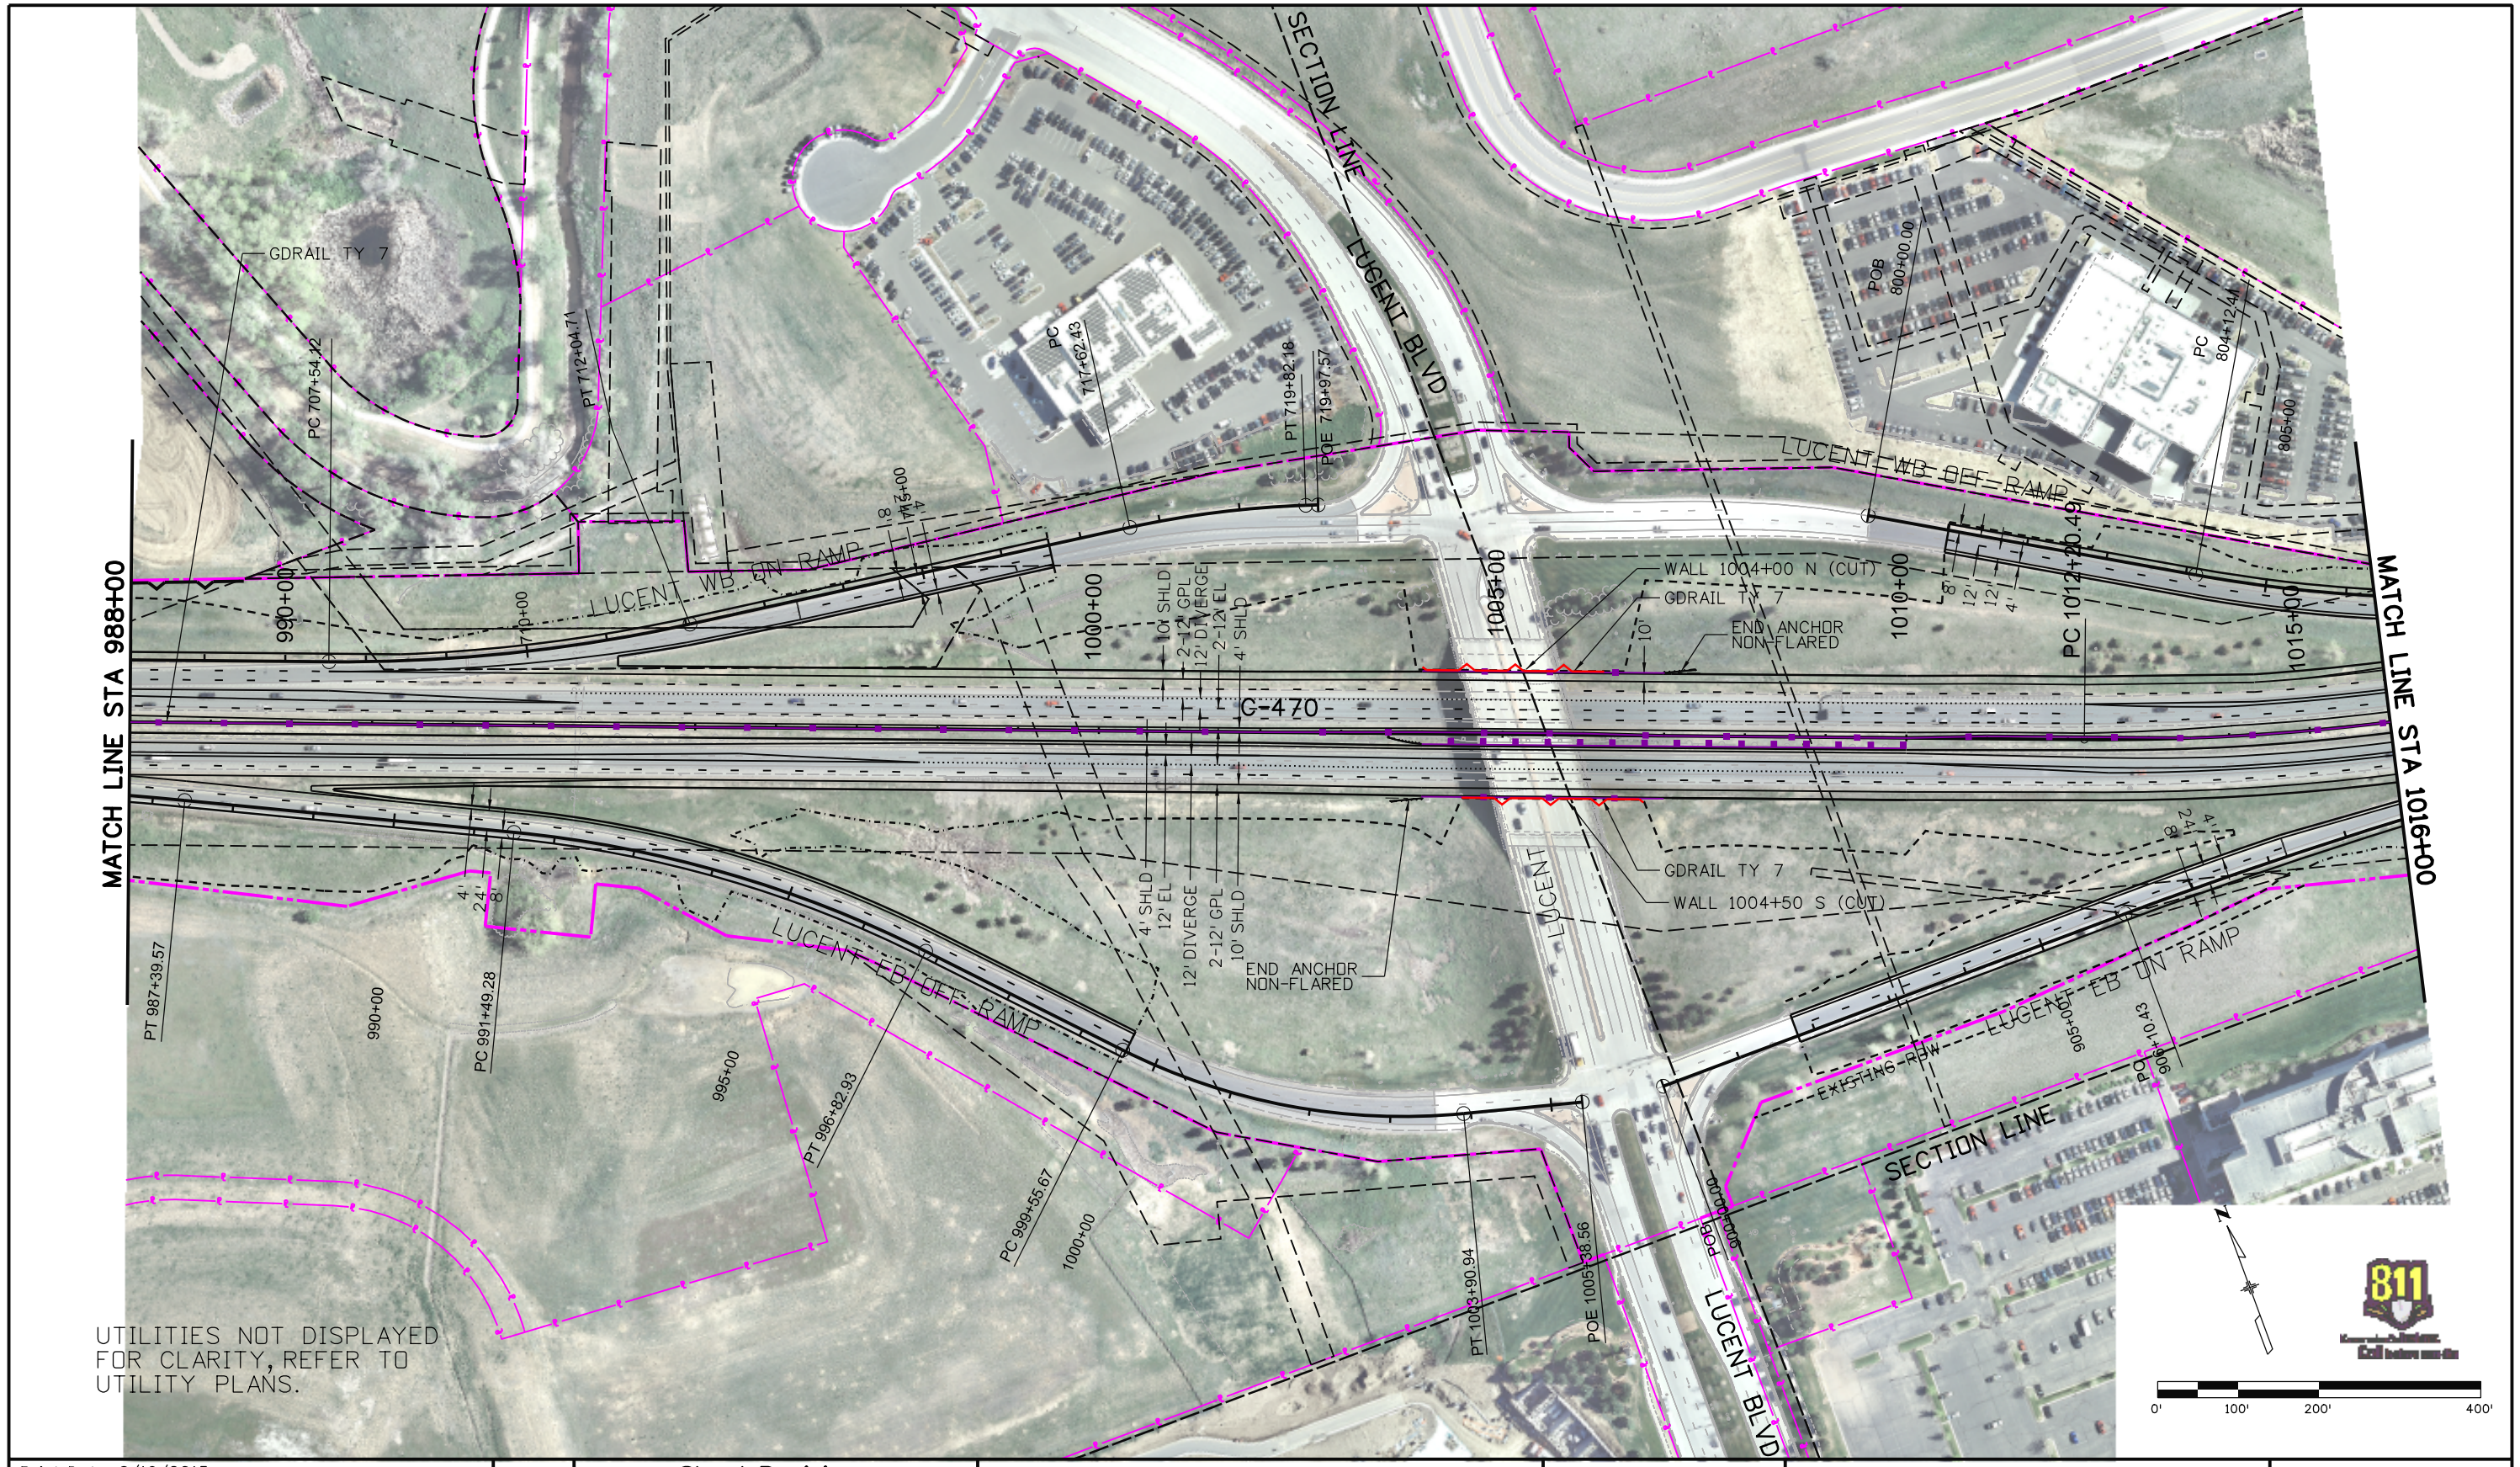

Print Date: 6/19/2015	0000	Sheet Revisions	
File Name: 18999RDWY_ULT_Plan013		Date:	Comments / Init.
Horiz. Scale: 1:200 Vert. Scale: As Noted			
Unit Information Unit Leader Initials			

Colorado Department of Transportation
2000 South Holly Street
Denver, CO 80222
Phone: 303-757-9295 FAX: 303-757-9963
Region 1 JKE

As Constructed
No Revisions:
Revised:
Void:

C-470 ULTIMATE ROADWAY PLAN SHEET

Designer:	BSH	Structure Numbers	
Detailer:	DWS		
Sheet Subset:	ULT PLAN	Subset Sheets: 13 of 30	

Project No./Code
C4701 124
18999
Sheet Number

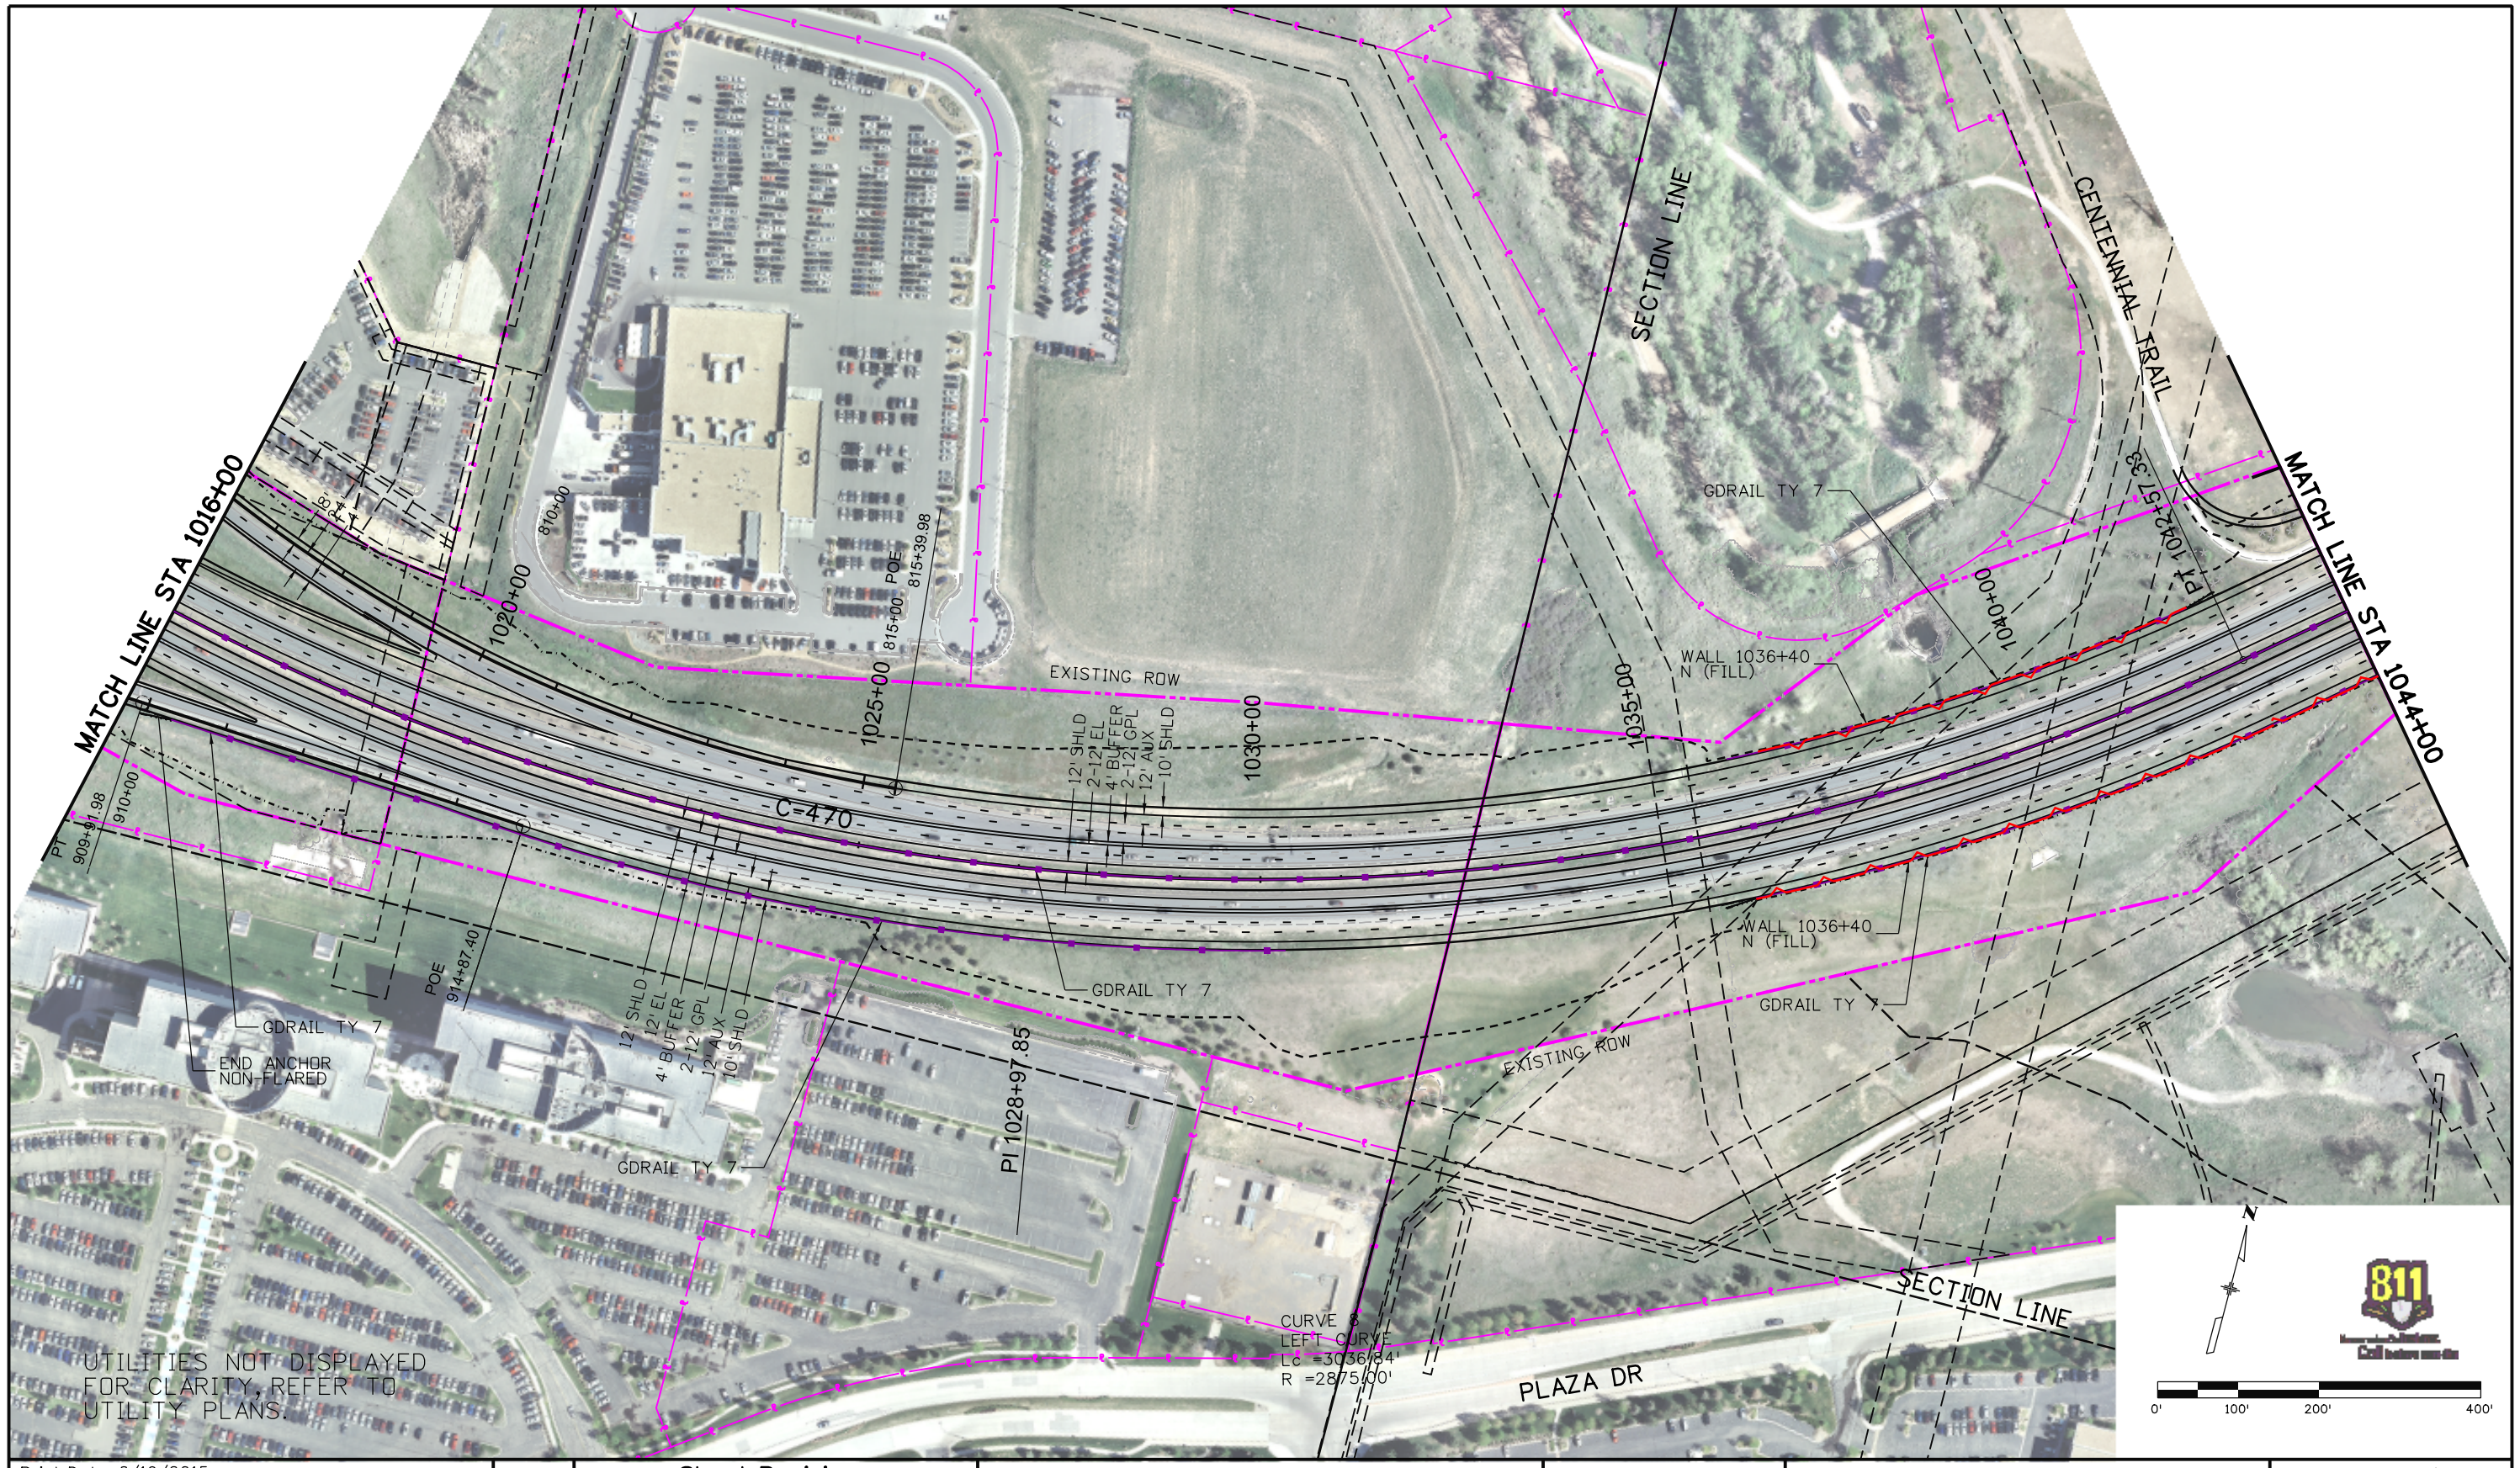

Print Date: 6/19/2015	Sheet Revisions		
File Name: 18999RDWY_ULT_Plan014	Date:	Comments	Init.
Horiz. Scale: 1:200 Vert. Scale: As Noted			
Unit Information Unit Leader Initials			

Colorado Department of Transportation
2000 South Holly Street
Denver, CO 80222
Phone: 303-757-9295 FAX: 303-757-9963
Region 1 JKE

As Constructed
No Revisions:
Revised:
Void:

C-470 ULTIMATE
ROADWAY PLAN SHEET

Designer:	BSH	Structure Numbers	
Detailer:	DWS		
Sheet Subset: ULT PLAN		Subset Sheets: 14 of 30	

Project No./Code
C4701 124
18999
Sheet Number

dwscahill 3:13:54 PM pw:\\ABGPWINT01.wilsonco.com:Wilson_Projects\Documents\18999\Design\Drawings\18999RDWY_ULT_Plan014
dwscahill 3:13:54 PM pw:\\ABGPWINT01.wilsonco.com:Wilson_Projects\Documents\18100-TRN.CDOT\14-100-024-00_CDOT R1 C470 I-25 to Kipling DB Procurement\18999\Design\Drawings\18999RDWY_ULT_Plan014

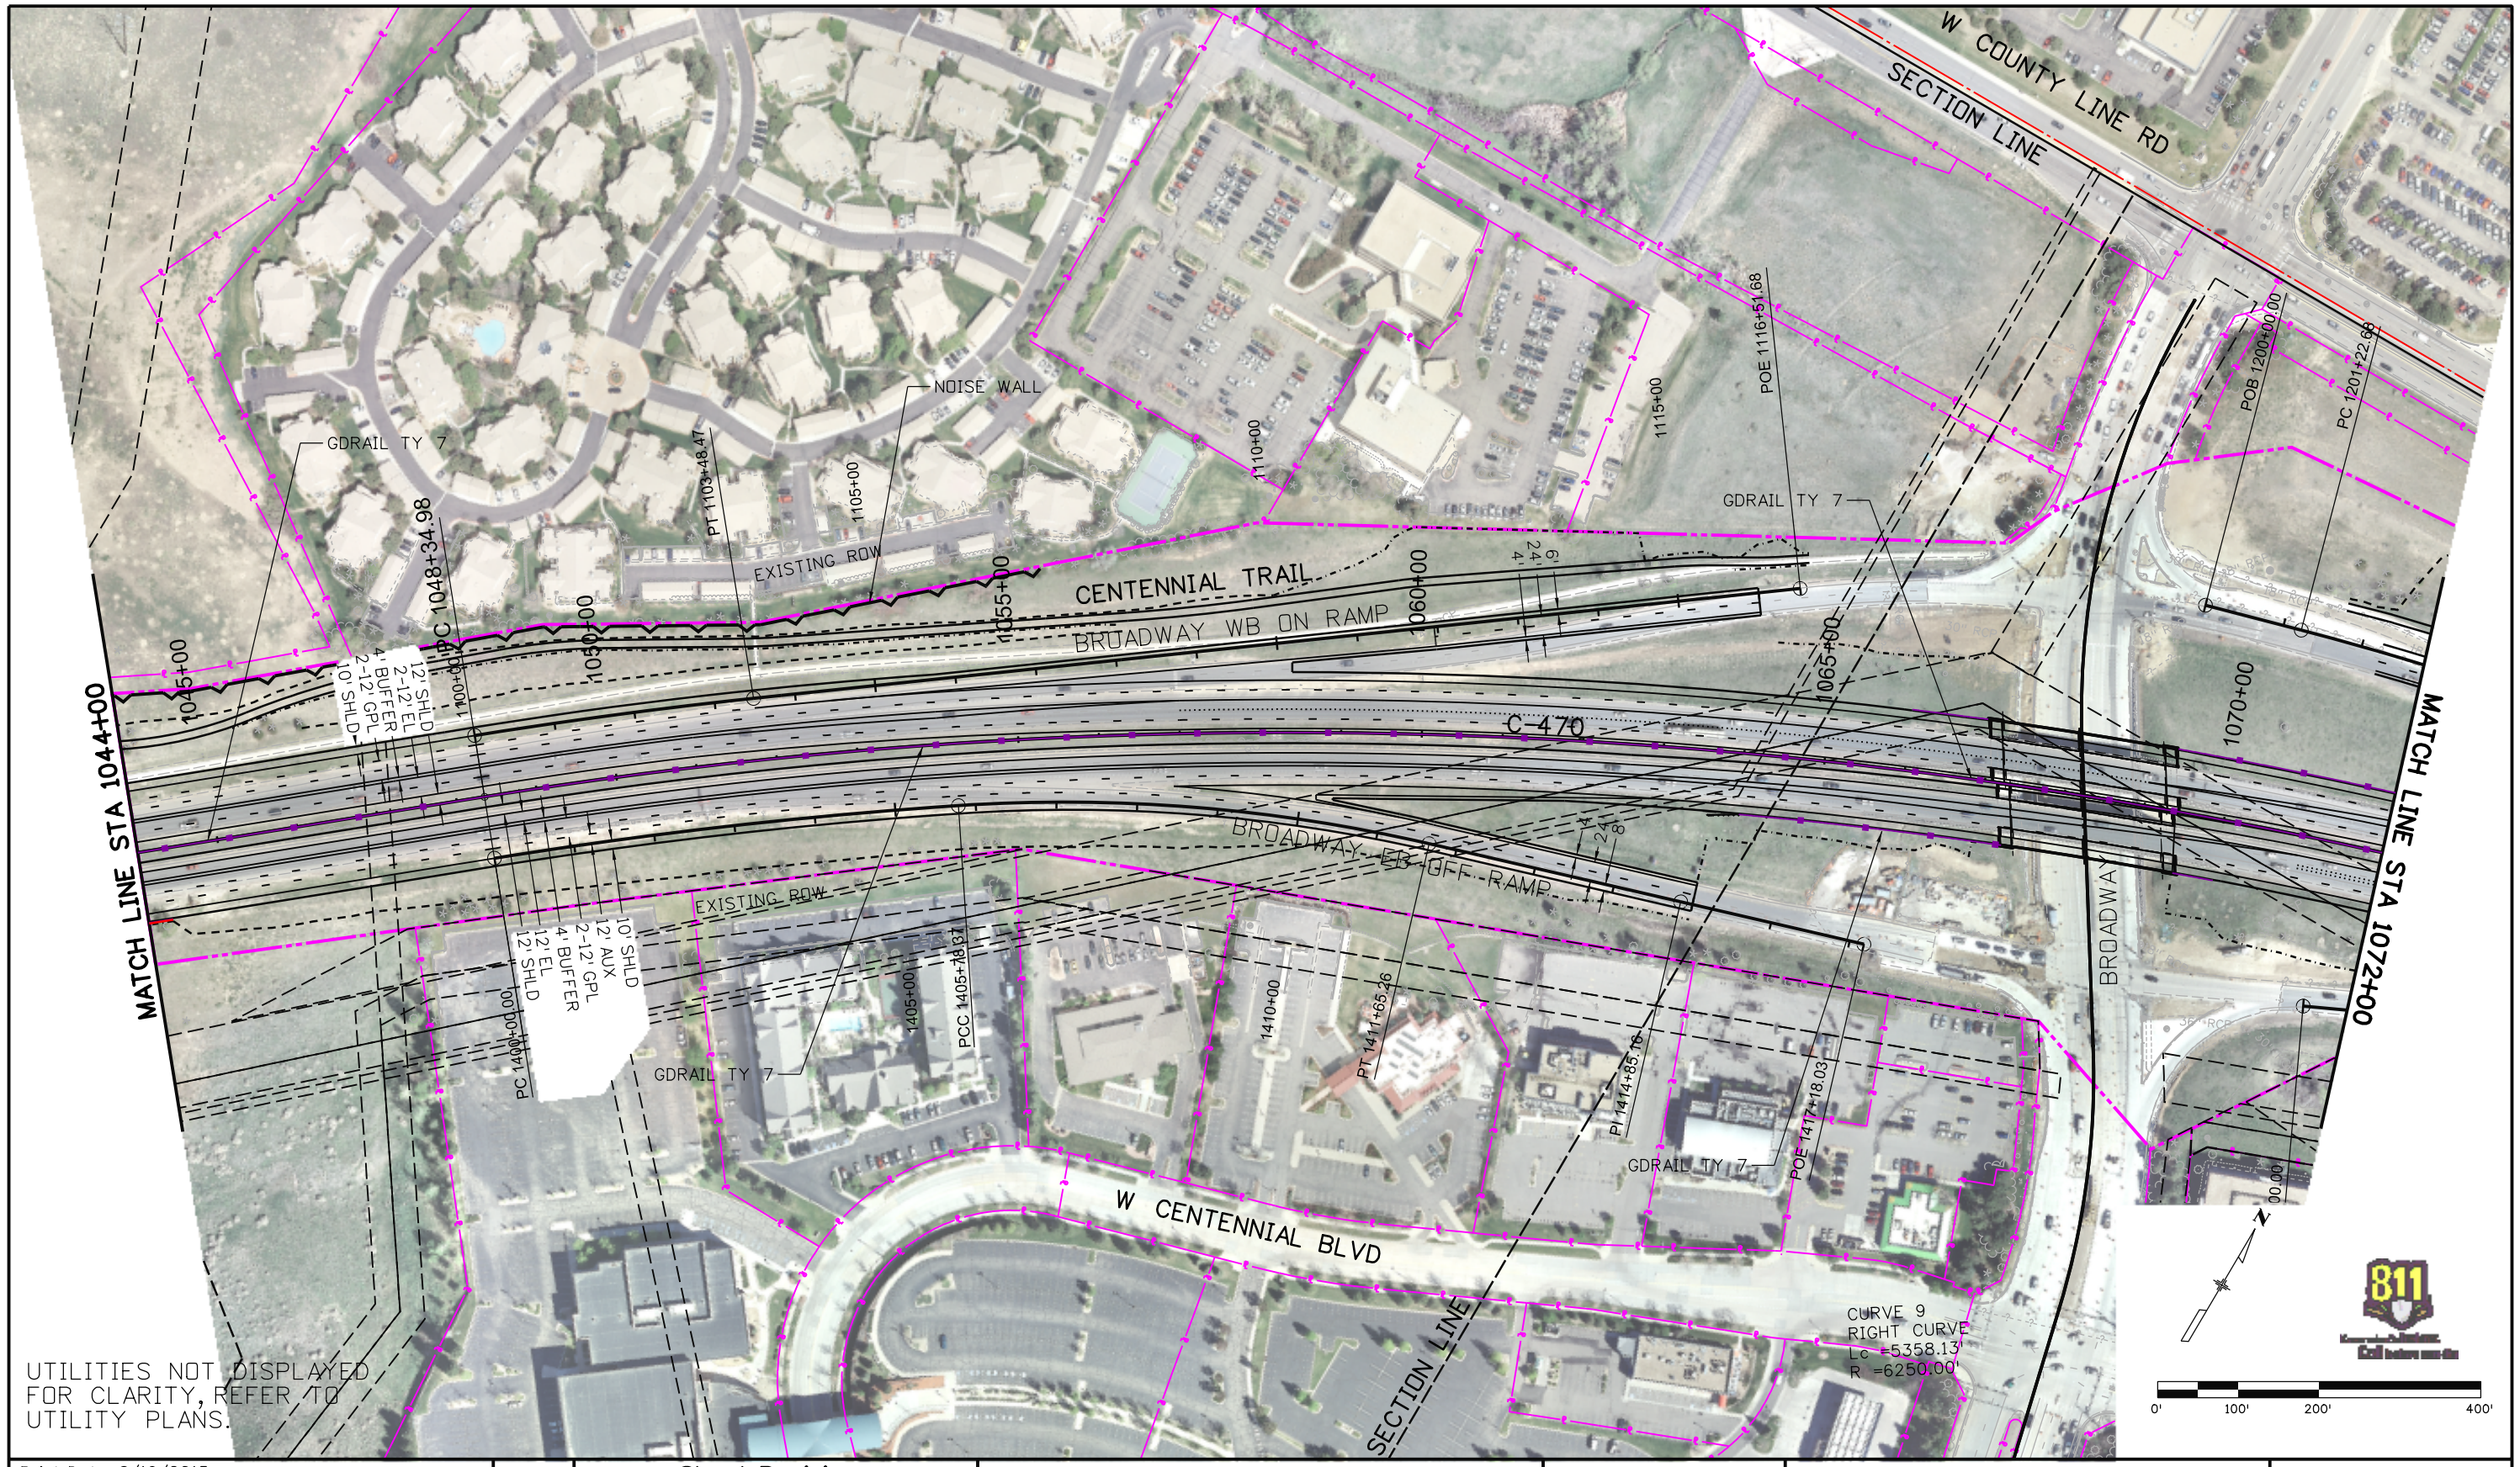

UTILITIES NOT DISPLAYED FOR CLARITY, REFER TO UTILITY PLANS.

Print Date: 6/19/2015	
File Name: 18999RDWY_ULT_Plan015	
Horiz. Scale: 1:200	Vert. Scale: As Noted
Unit Information	Unit Leader Initials

Sheet Revisions		
Date:	Comments	Init.

Colorado Department of Transportation
2000 South Holly Street
Denver, CO 80222
Phone: 303-757-9295 FAX: 303-757-9963
Region 1 JKE

As Constructed
No Revisions:
Revised:
Void:

C-470 ULTIMATE
ROADWAY PLAN SHEET

Designer:	BSH	Structure Numbers	
Detailer:	DWS		
Sheet Subset: ULT PLAN		Subset Sheets: 15 of 30	

Project No./Code
C4701 124
18999
Sheet Number

dwscahill 3:14:17 PM pw:\\ABQPWINT01.wilsonco.com:Wilson_Projects\Documents\18999\Design\Drawings\18999RDWY_ULT_Plan015
dwscahill 3:14:17 PM pw:\\ABQPWINT01.wilsonco.com:Wilson_Projects\Documents\18100-TRN\CDOT\14-100-024-00_CDOT R1 C470 I-25 to Kipling DB Procurement\18999\Design\Drawings\18999RDWY_ULT_Plan015

dwscahill 3:14:39 PM pw:\\ABQPWINT01.wilsonco.com:Wilson_Projects\Documents\18999\Design\Drawings\18999RDWY_ULT_Plan016
18999-00_CDOT R1 C470 I-25 to Kipling DB Procurement\18999\Design\Drawings\18999RDWY_ULT_Plan016
dwscahill 3:14:39 PM pw:\\ABQPWINT01.wilsonco.com:Wilson_Projects\Documents\18100-TRN\CDOT\14-100-024-00_CDOT

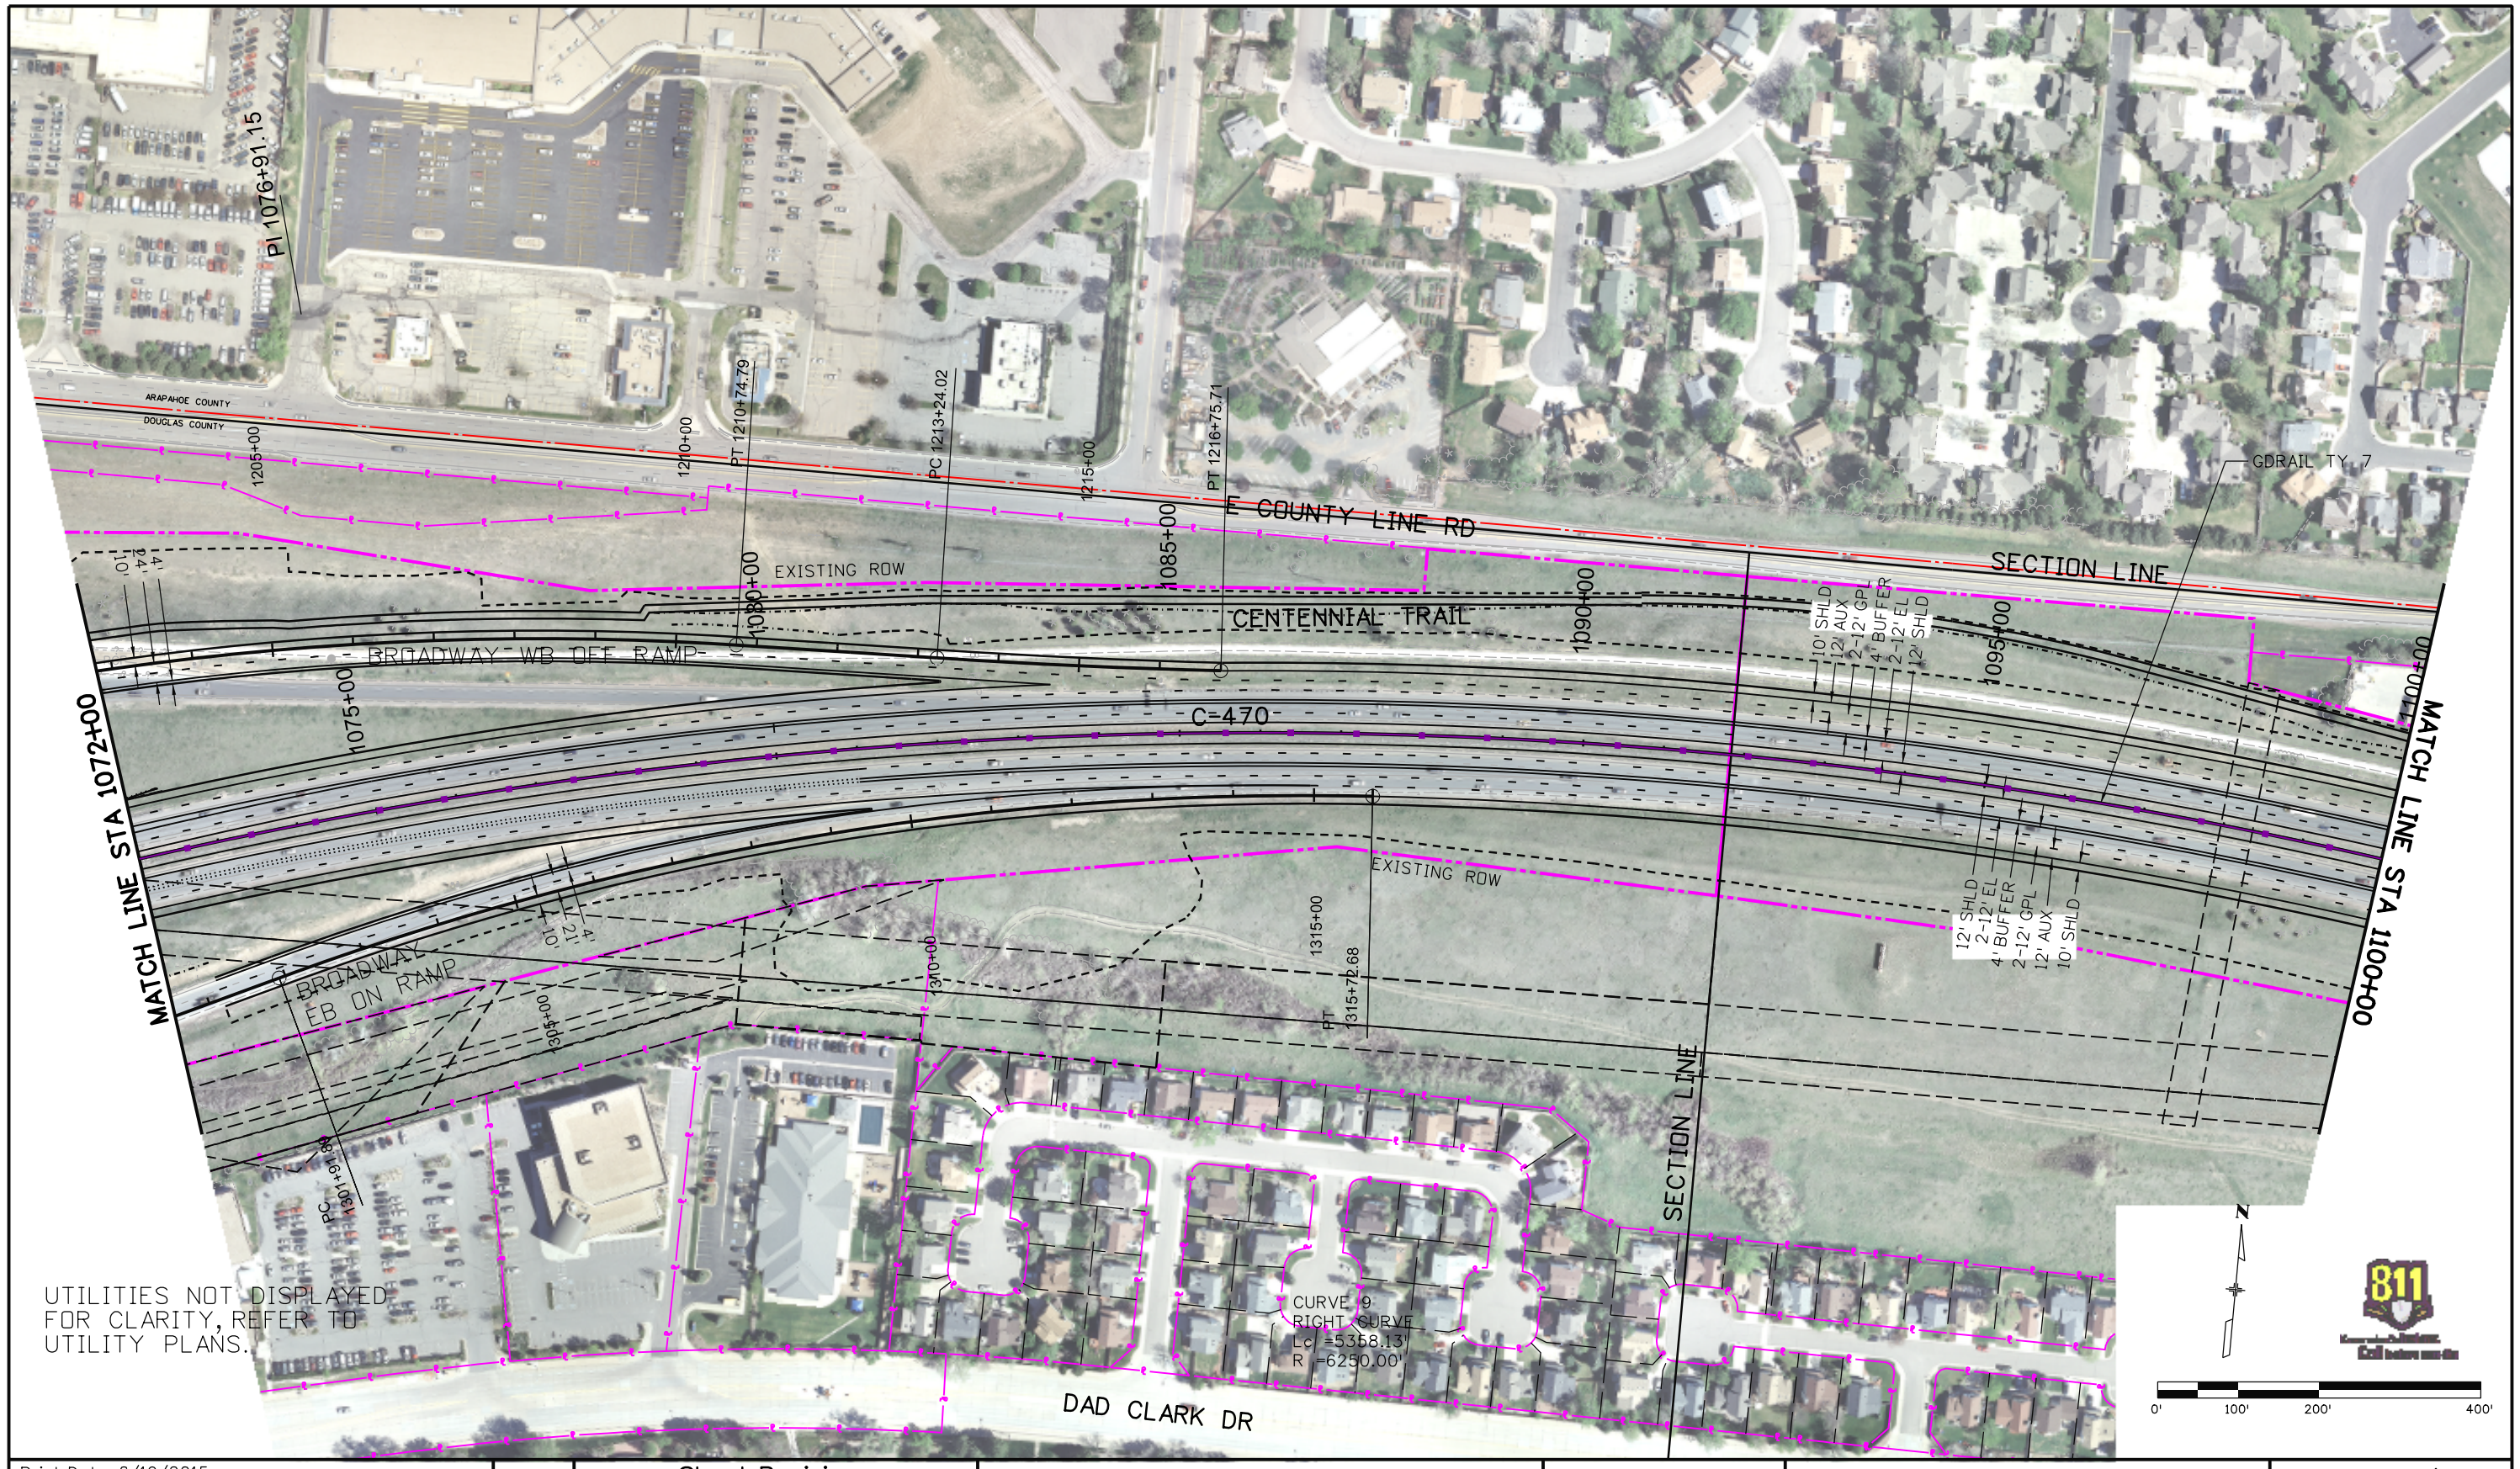

Print Date: 6/19/2015	Sheet Revisions		
File Name: 18999RDWY_ULT_Plan016	Date:	Comments	Init.
Horiz. Scale: 1:200 Vert. Scale: As Noted			
Unit Information Unit Leader Initials			

Colorado Department of Transportation
2000 South Holly Street
Denver, CO 80222
Phone: 303-757-9295 FAX: 303-757-9963
Region 1 JKE

As Constructed
No Revisions:
Revised:
Void:

C-470 ULTIMATE
ROADWAY PLAN SHEET

Designer: BSH
Detailer: DWS
Sheet Subset: ULT PLAN
Structure Numbers:
Subset Sheets: 16 of 30

Project No./Code
C4701 124
18999
Sheet Number

dwscahill 3:15:01 PM pw:\\ABQPWINTOI.wilsonco.com:Wilson_Projects\Documents\8100-TRN\CDOT\14-100-024-00_CDOT RI C470 I-25 to Kipling DB Procurement\18999\Design\Drawings\18999RDWY_ULT_Plan017

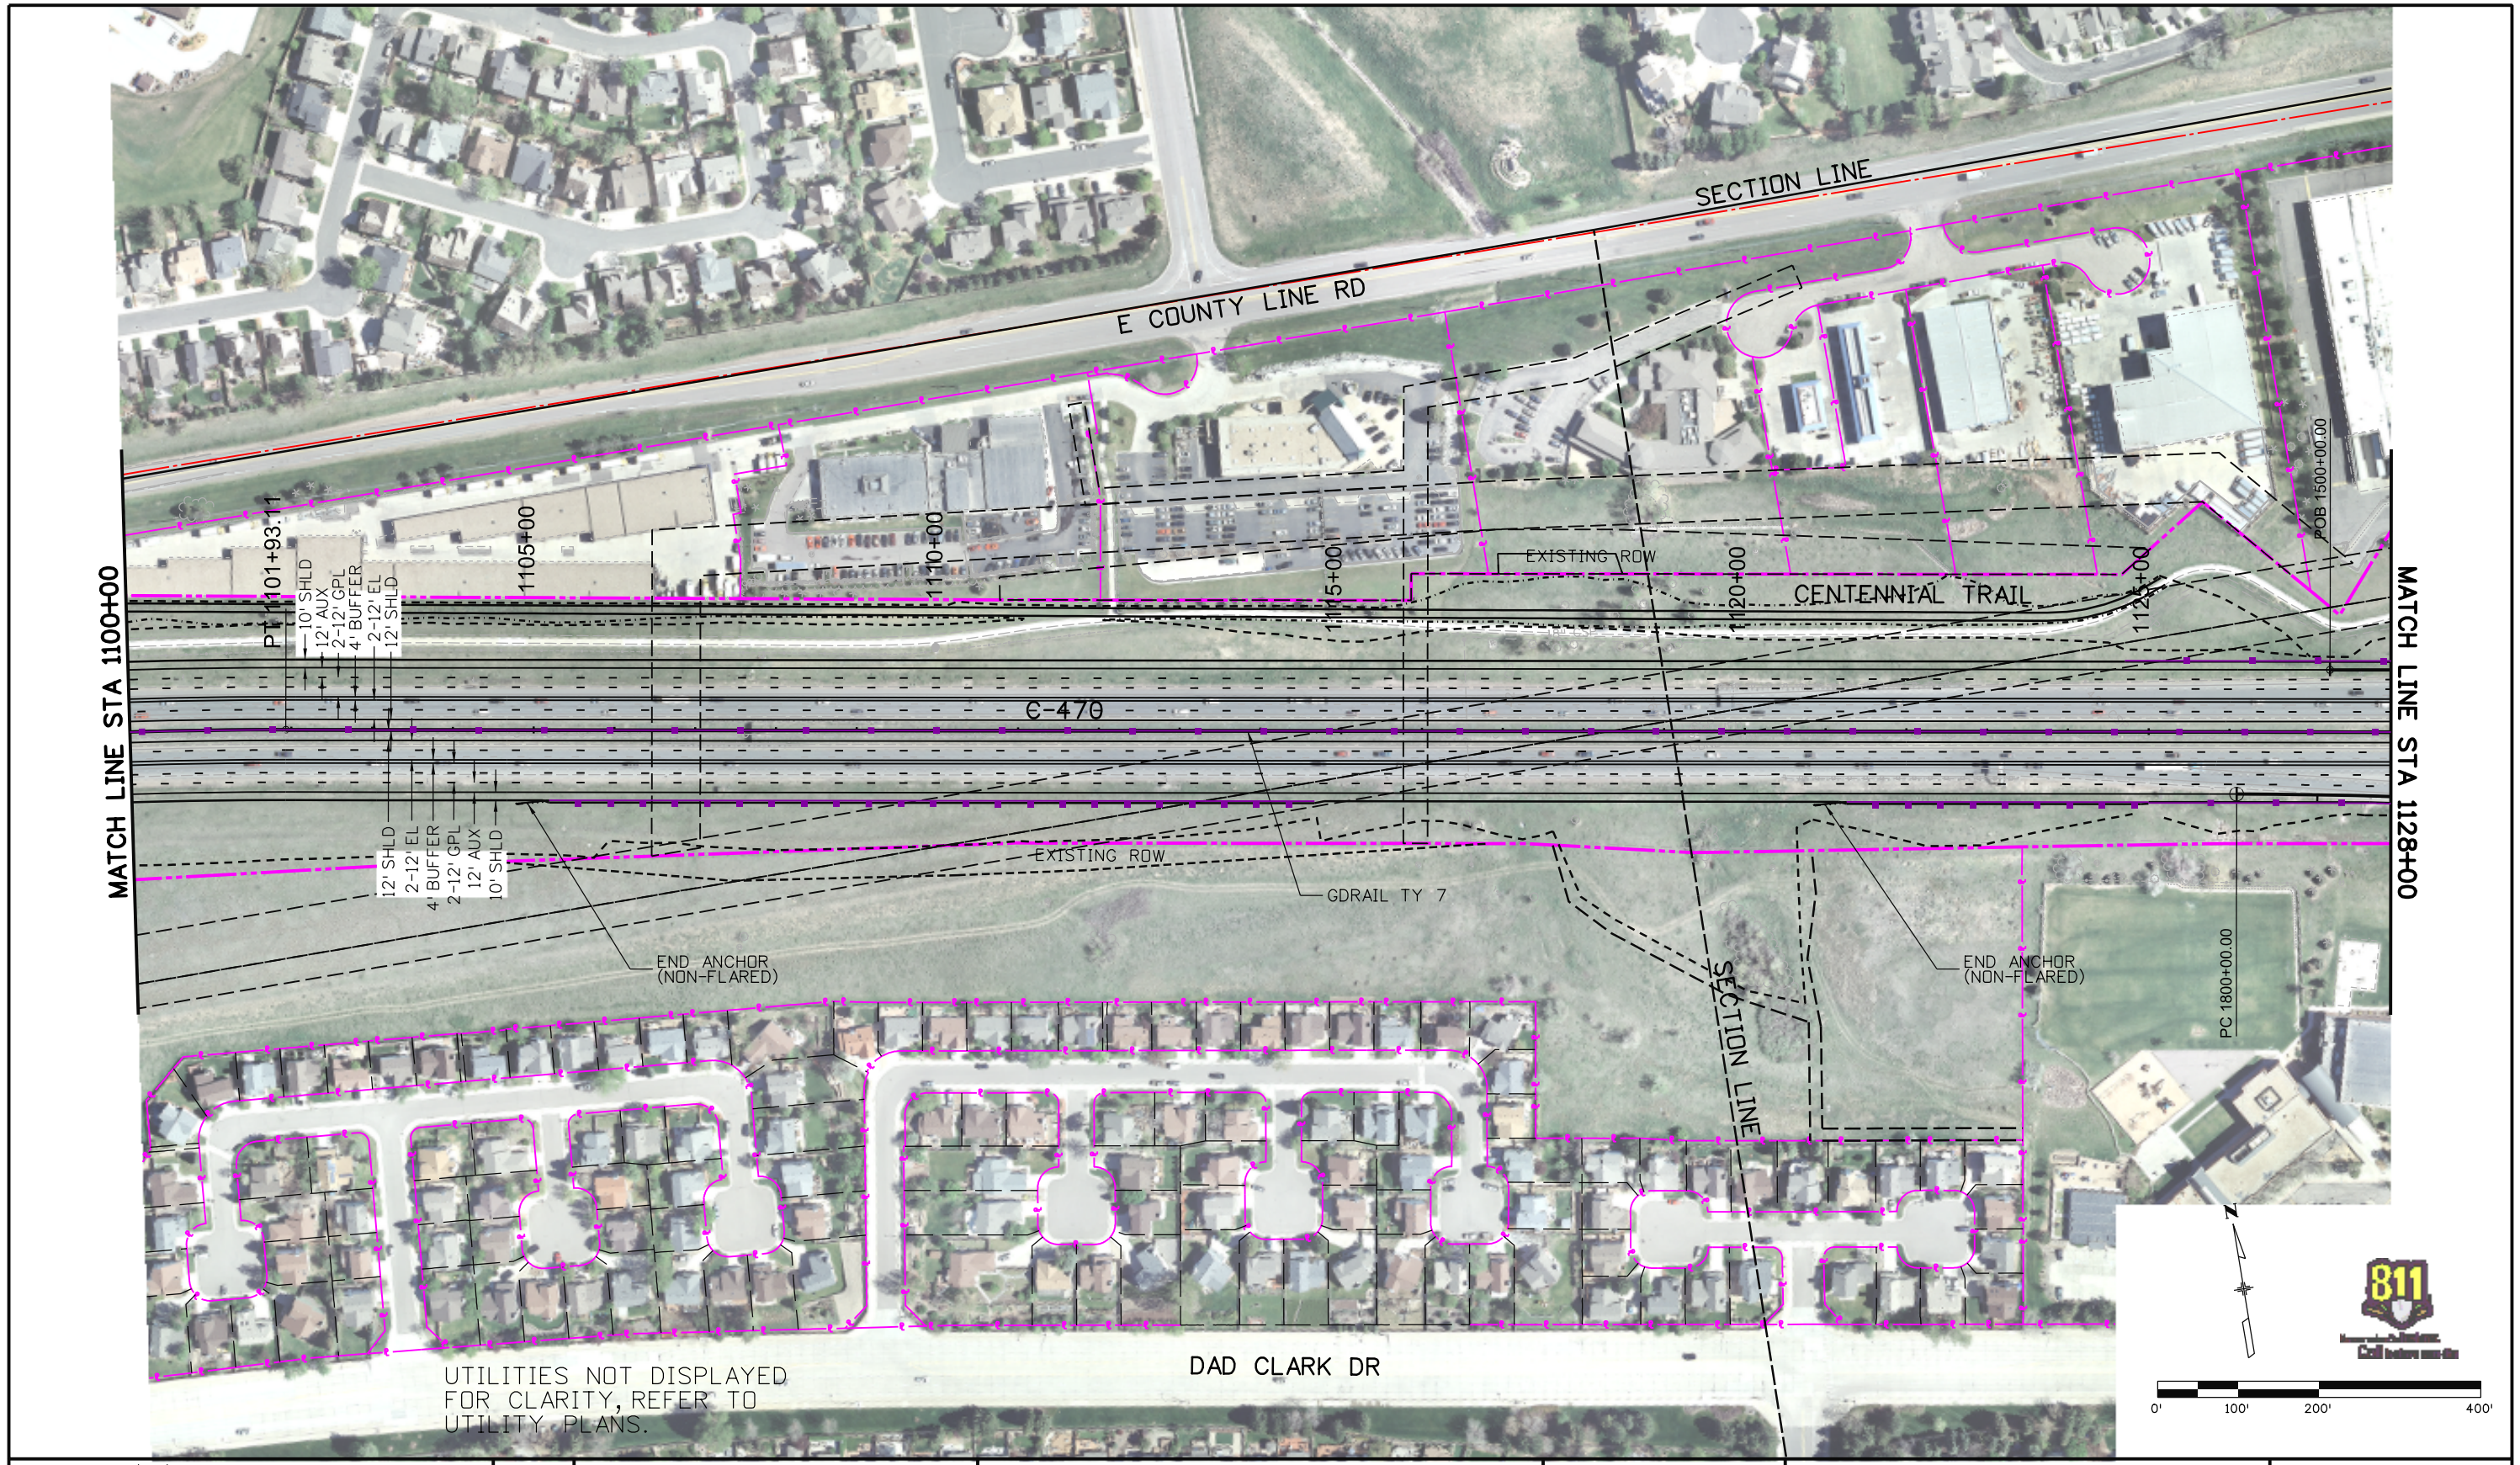

Print Date: 6/19/2015	0000	Sheet Revisions	
File Name: 18999RDWY_ULT_Plan017		Date:	Comments / Init.
Horiz. Scale: 1:200 Vert. Scale: As Noted			
Unit Information Unit Leader Initials			

Colorado Department of Transportation
2000 South Holly Street
Denver, CO 80222
Phone: 303-757-9295 FAX: 303-757-9963
Region 1 JKE

As Constructed
No Revisions:
Revised:
Void:

C-470 ULTIMATE ROADWAY PLAN SHEET

Designer: BSH
Detailer: DWS
Sheet Subset: ULT PLAN
Structure Numbers:
Subset Sheets: 17 of 30

Project No./Code
C4701 124
18999
Sheet Number

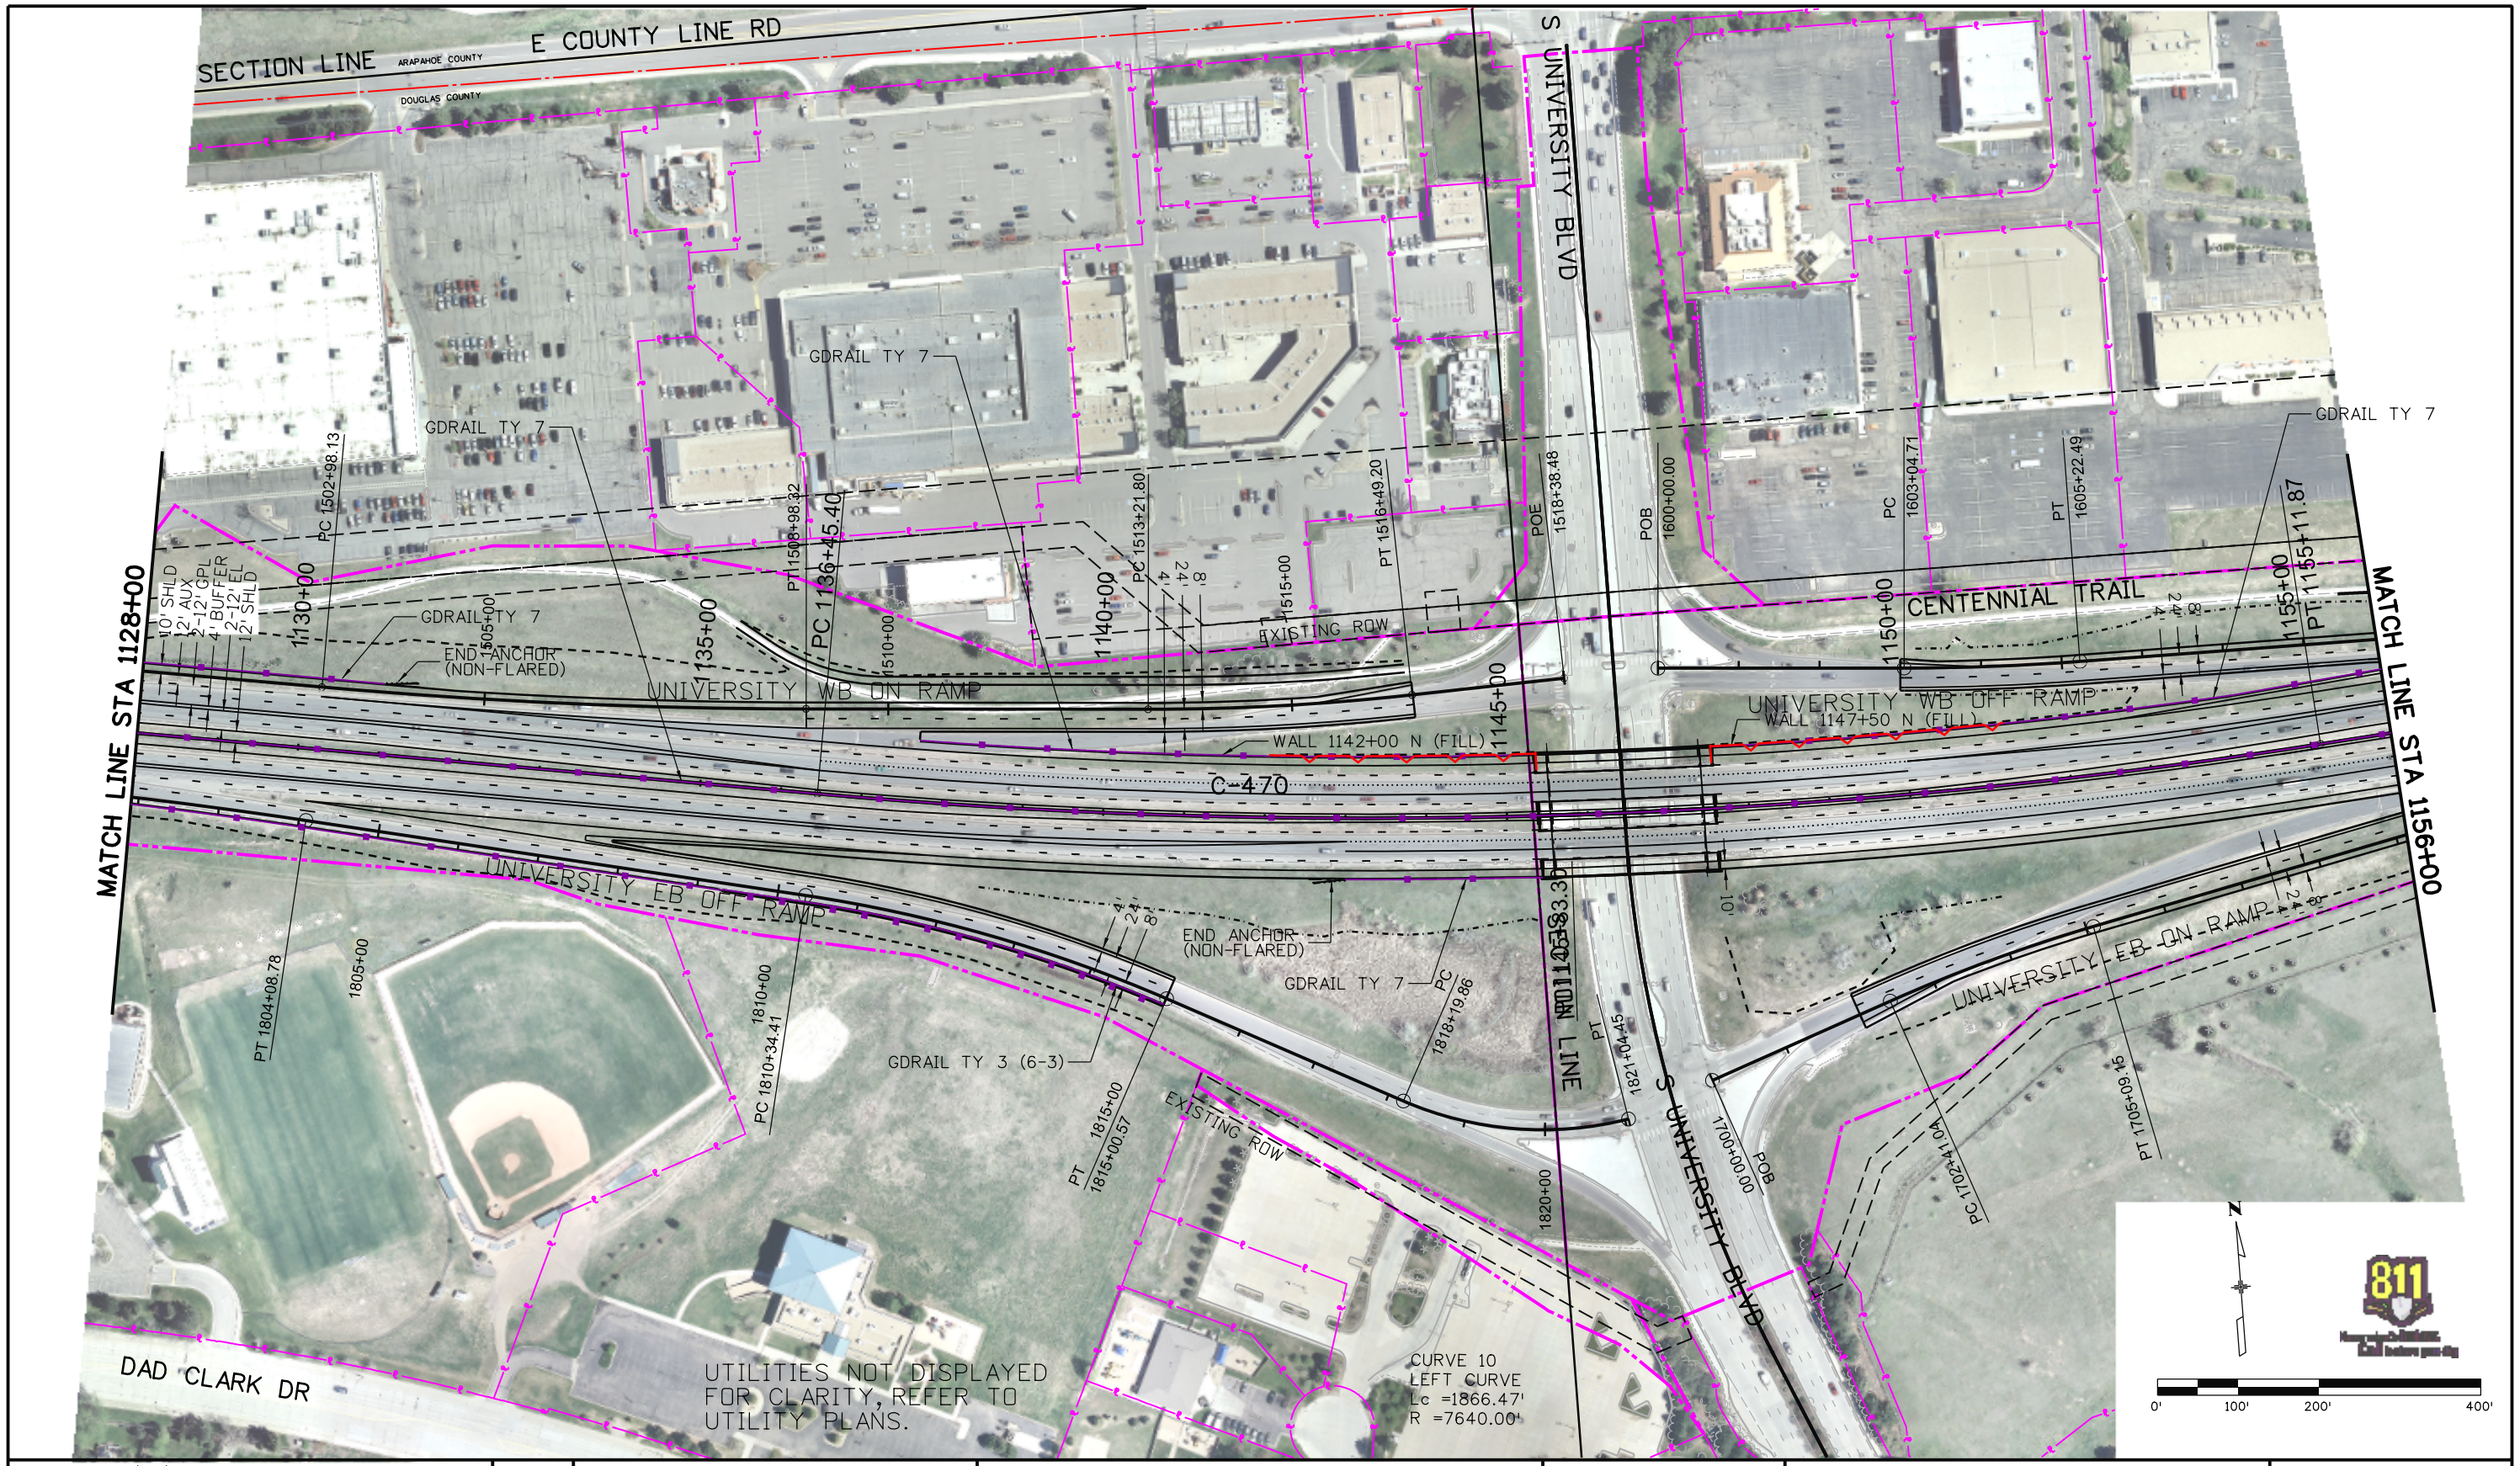

Print Date: 6/19/2015	Sheet Revisions		
File Name: 18999RDWY_ULT_Plan018	Date:	Comments	Init.
Horiz. Scale: 1:200 Vert. Scale: As Noted			
Unit Information Unit Leader Initials			

Colorado Department of Transportation
2000 South Holly Street
Denver, CO 80222
Phone: 303-757-9295 FAX: 303-757-9963
Region 1 JKE

As Constructed
No Revisions:
Revised:
Void:

C-470 ULTIMATE
ROADWAY PLAN SHEET

Designer:	BSH	Structure Numbers	
Detailer:	DWS		
Sheet Subset: ULT PLAN		Subset Sheets: 18 of 30	

Project No./Code
C4701 124
18999
Sheet Number

dwschahl 3:15:22 PM pw:\\ABQPWINT01.wilsonco.com:Wilson_Projects\Documents\8100-TRN\CDOT\14-100-024-00_CDOT R1 C470 I-25 to Kipling DB Procurement\18999\Design\Drawings\18999RDWY_ULT_Plan018

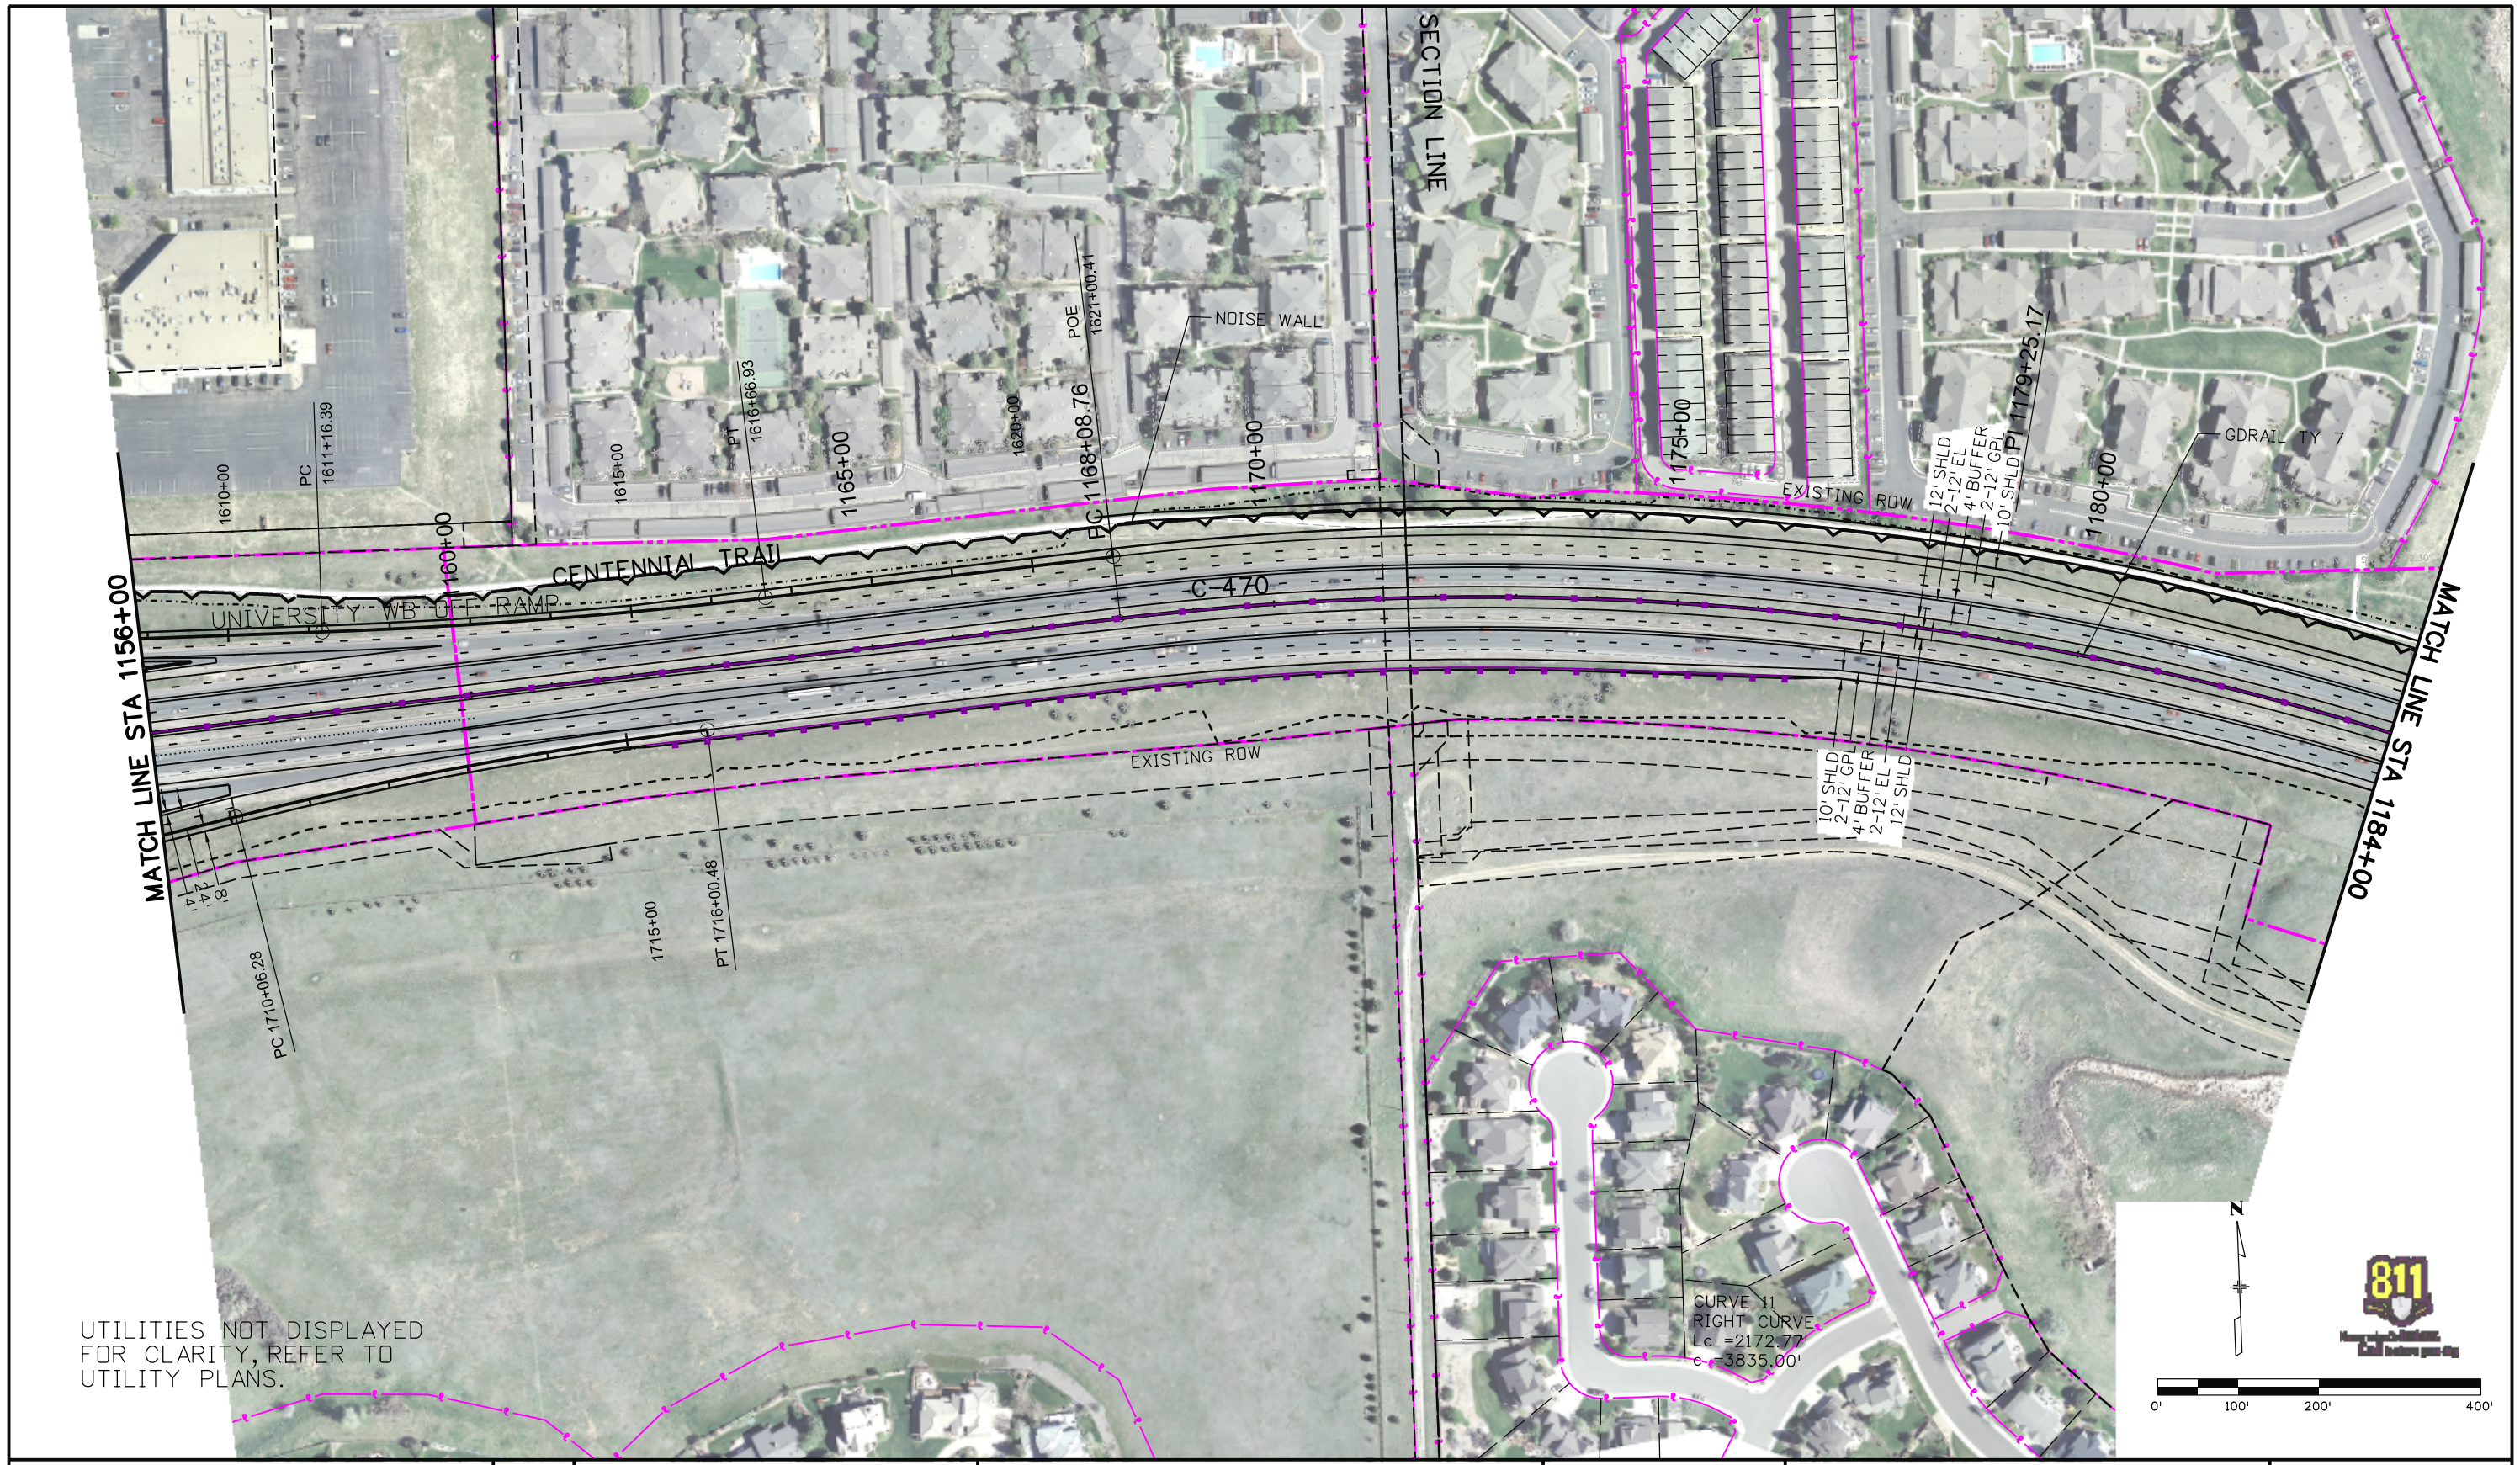

Print Date: 6/19/2015	Sheet Revisions		
File Name: 18999RDWY_ULT_Plan019	Date:	Comments	Init.
Horiz. Scale: 1:200 Vert. Scale: As Noted			
Unit Information Unit Leader Initials			

Colorado Department of Transportation
2000 South Holly Street
Denver, CO 80222
Phone: 303-757-9295 FAX: 303-757-9963
Region 1 JKE

As Constructed
No Revisions:
Revised:
Void:

C-470 ULTIMATE
ROADWAY PLAN SHEET

Designer: BSH
Detailer: DWS
Sheet Subset: ULT PLAN
Structure Numbers
Subset Sheets: 19 of 30

Project No./Code
C4701 124
18999
Sheet Number

dwschihli 3:15:46 PM pw:\\ABQPWINT01.wilsonco.com:Wilson_Projects\Documents\8100-TRN\CDOT\14-100-024-00_CDOT R1 C470 I-25 to Kipling DB Procurement\18999\Design\Drawings\18999RDWY_ULT_Plan019

dwscahill 3:16:08 PM pw:\\ABQPWINT01.wilsonco.com:Wilson_Projects\Documents\18999\Design\Drawings\18999RDWY_ULT_Plan020
O_CDOT R1 C470 I-25 to Kipling DB Procurement\18999\Design\Drawings\18999RDWY_ULT_Plan020
\8100-TRN\CDOT\14-100-024-00_CDOT R1 C470 I-25 to Kipling DB Procurement\18999\Design\Drawings\18999RDWY_ULT_Plan020

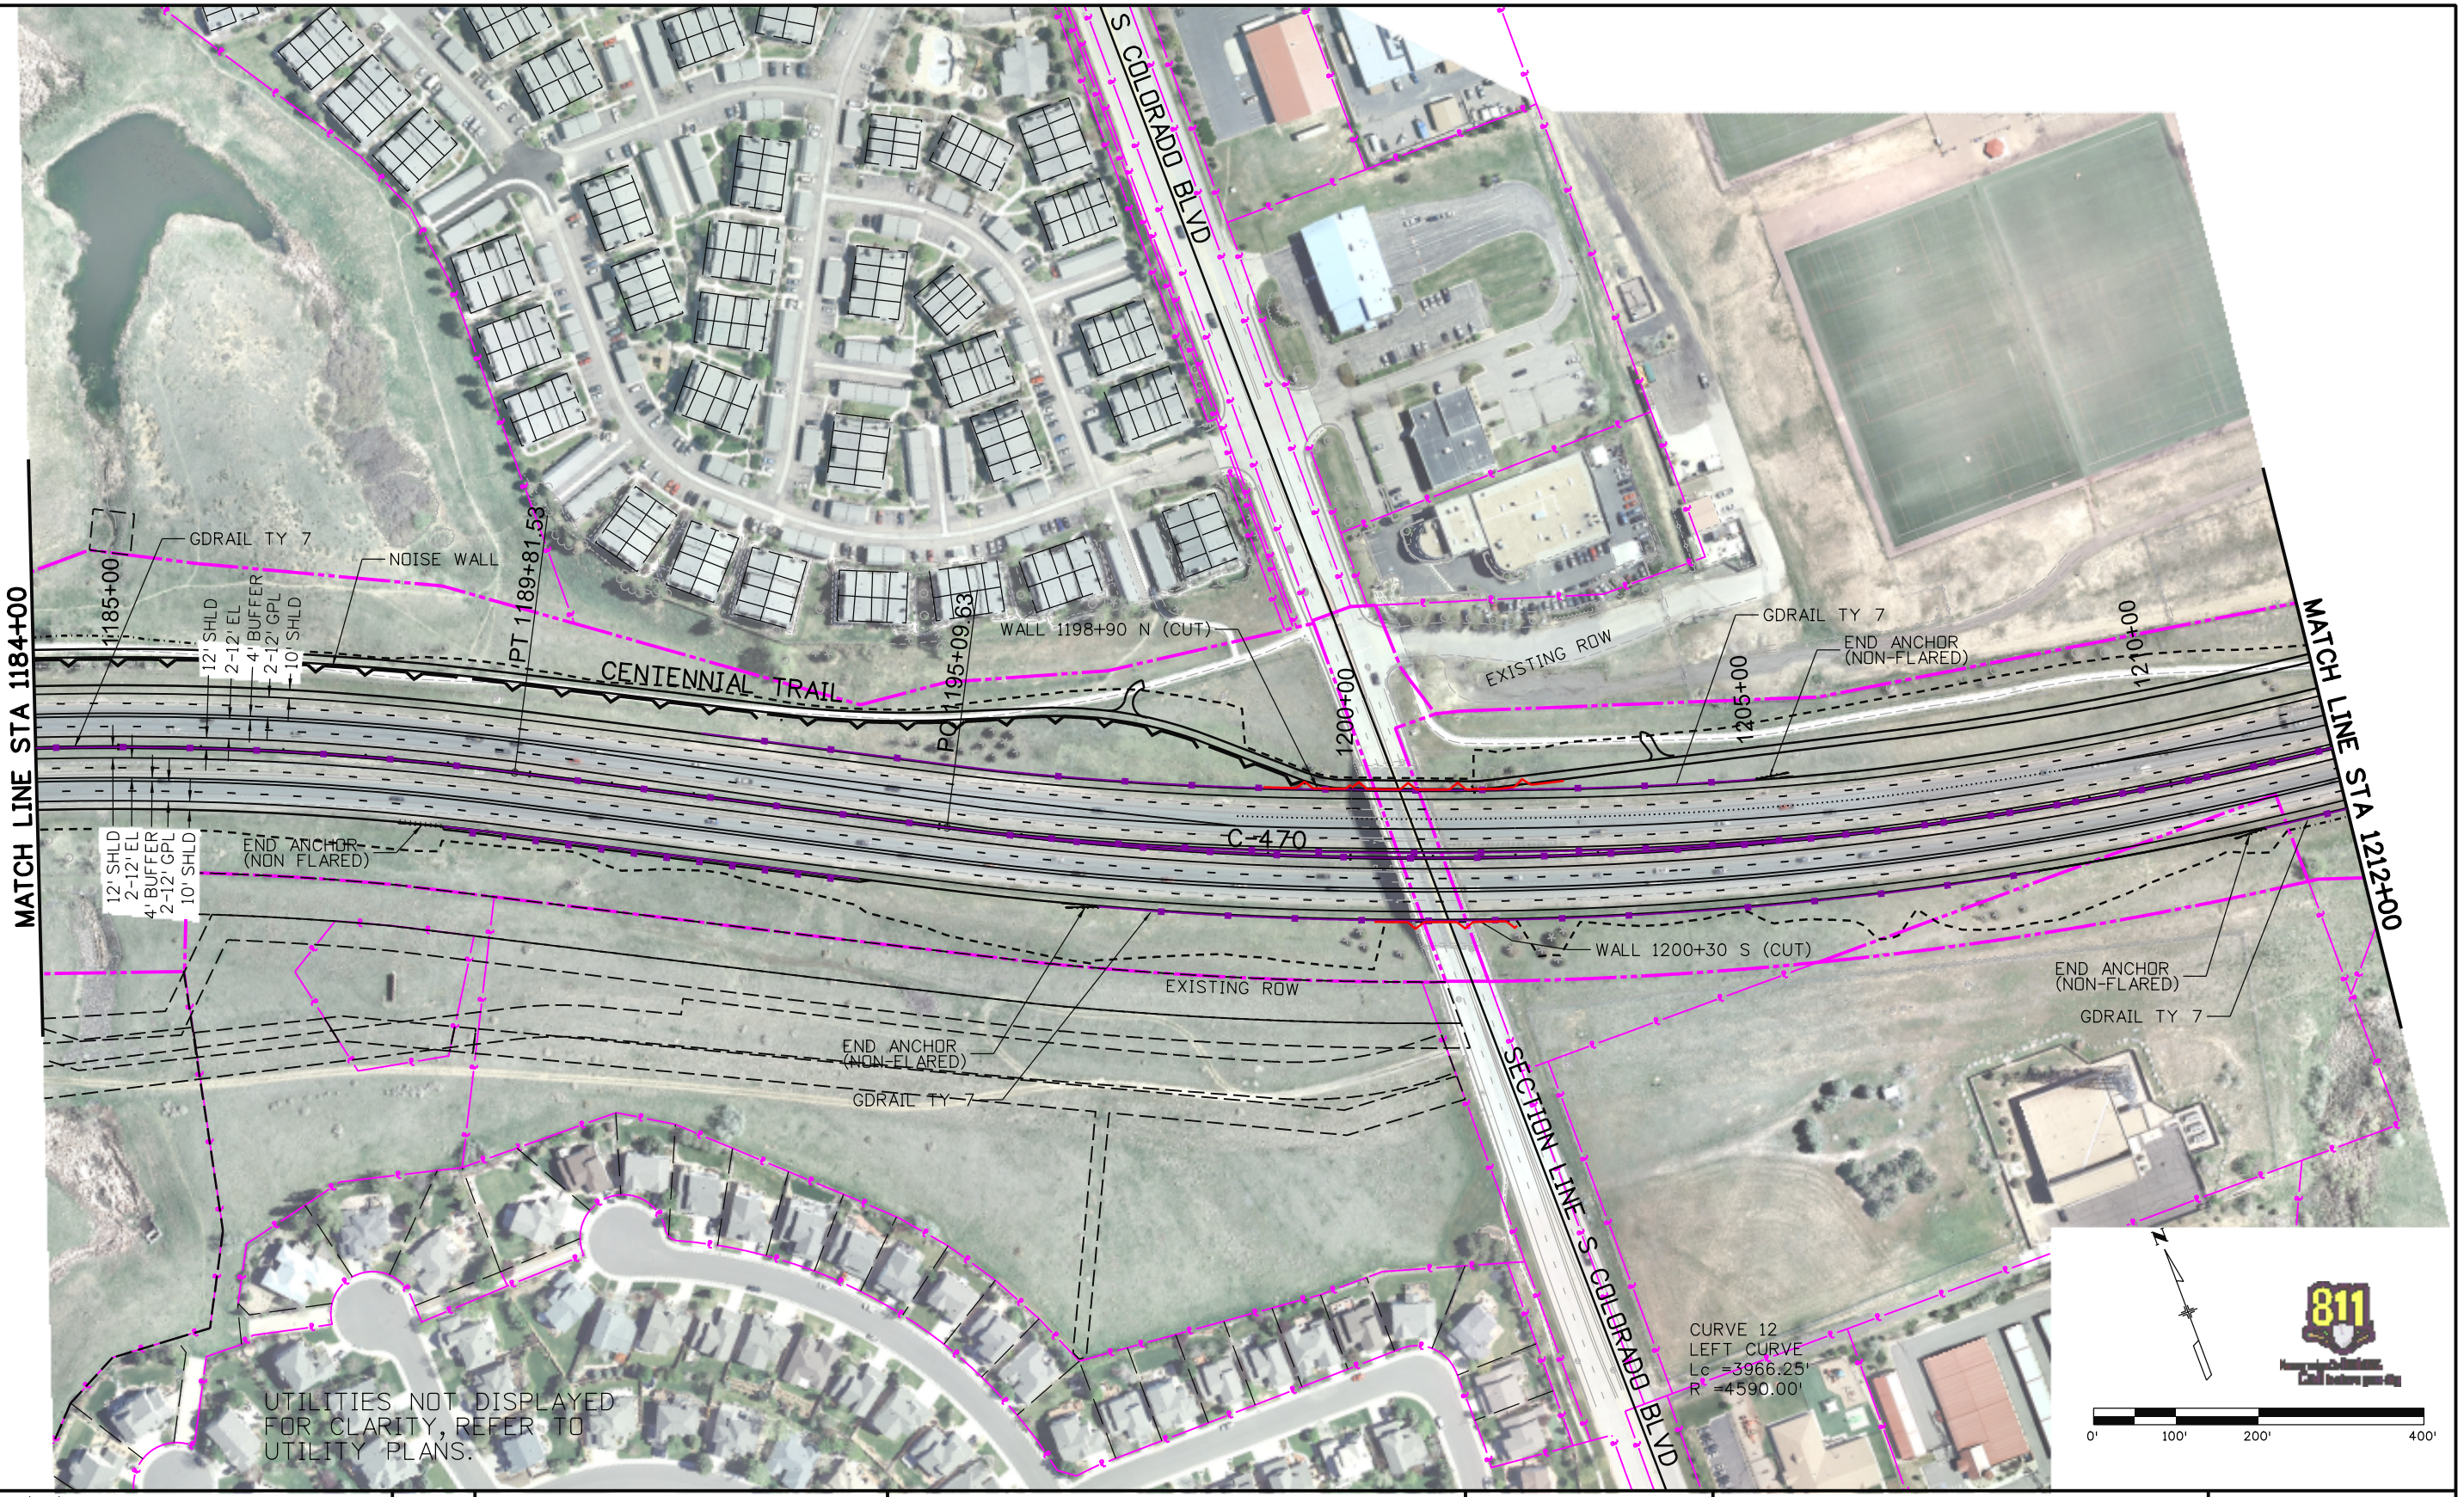

Print Date: 6/19/2015	Sheet Revisions		
File Name: 18999RDWY_ULT_Plan020	Date:	Comments	Init.
Horiz. Scale: 1:200 Vert. Scale: As Noted			
Unit Information Unit Leader Initials			

Colorado Department of Transportation
2000 South Holly Street
Denver, CO 80222
Phone: 303-757-9295 FAX: 303-757-9963
Region 1 JKE

As Constructed	
No Revisions:	
Revised:	
Void:	

C-470 ULTIMATE ROADWAY PLAN SHEET

Designer:	BSH	Structure Numbers	
Detailer:	DWS		
Sheet Subset: ULT PLAN		Subset Sheets: 20 of 30	

Project No./Code
C4701 124
18999
Sheet Number

dwschill 3:16:30 PM pw:\\ABGPWINT01.wilsonco.com:Wilson_Projects\Documents\18999\Design\Drawings\18999RDWY_ULT_Plan021
P:\18999_CDOT R1 C470 I-25 to Kipling DB Procurement\18999\Design\Drawings\18999RDWY_ULT_Plan021

MATCH LINE STA 1212+00

MATCH LINE STA 1240+00

1215+00

1220+00

1225+00

1230+00

PI 1234+75.89

1240+00

EXISTING ROW

CENTENNIAL TRAIL

C-470

12' SHLD
2-12' EL
4' BUFFER
2-12' GPL
10' SHLD

10' SHLD
2-12' GPL
12' MERGE
2-12' TEL
4' SHLD

PI 1216+26.12

10'

NOISE WALL

GDRAIL TY 7

WALL

END ANCHOR
(NON-FLARED)

NOISE WALL

GDRAIL TY 7

EXISTING ROW

GDRAIL TY 7

S CANNONGATE LN

ABERDEEN CIRCLE

CURVE 12
LEFT CURVE
Lc =3966.25'
R =4590.00'

UTILITIES NOT DISPLAYED
FOR CLARITY, REFER TO
UTILITY PLANS.

N

0' 100' 200' 400'

811

Print Date: 6/19/2015			
File Name: 18999RDWY_ULT_Plan021			
Horiz. Scale: 1:200	Vert. Scale: As Noted		
Unit Information	Unit Leader Initials		

Sheet Revisions

Date:	Comments	Init.

Colorado Department of Transportation

2000 South Holly Street
Denver, CO 80222
Phone: 303-757-9295 FAX: 303-757-9963

Region 1 JKE

As Constructed

No Revisions:

Revised:

Void:

C-470 ULTIMATE ROADWAY PLAN SHEET

Designer: BSH
Detailer: DWS
Sheet Subset: ULT PLAN

Structure Numbers

Subset Sheets: 21 of 30

Project No./Code

C4701 124

18999

Sheet Number

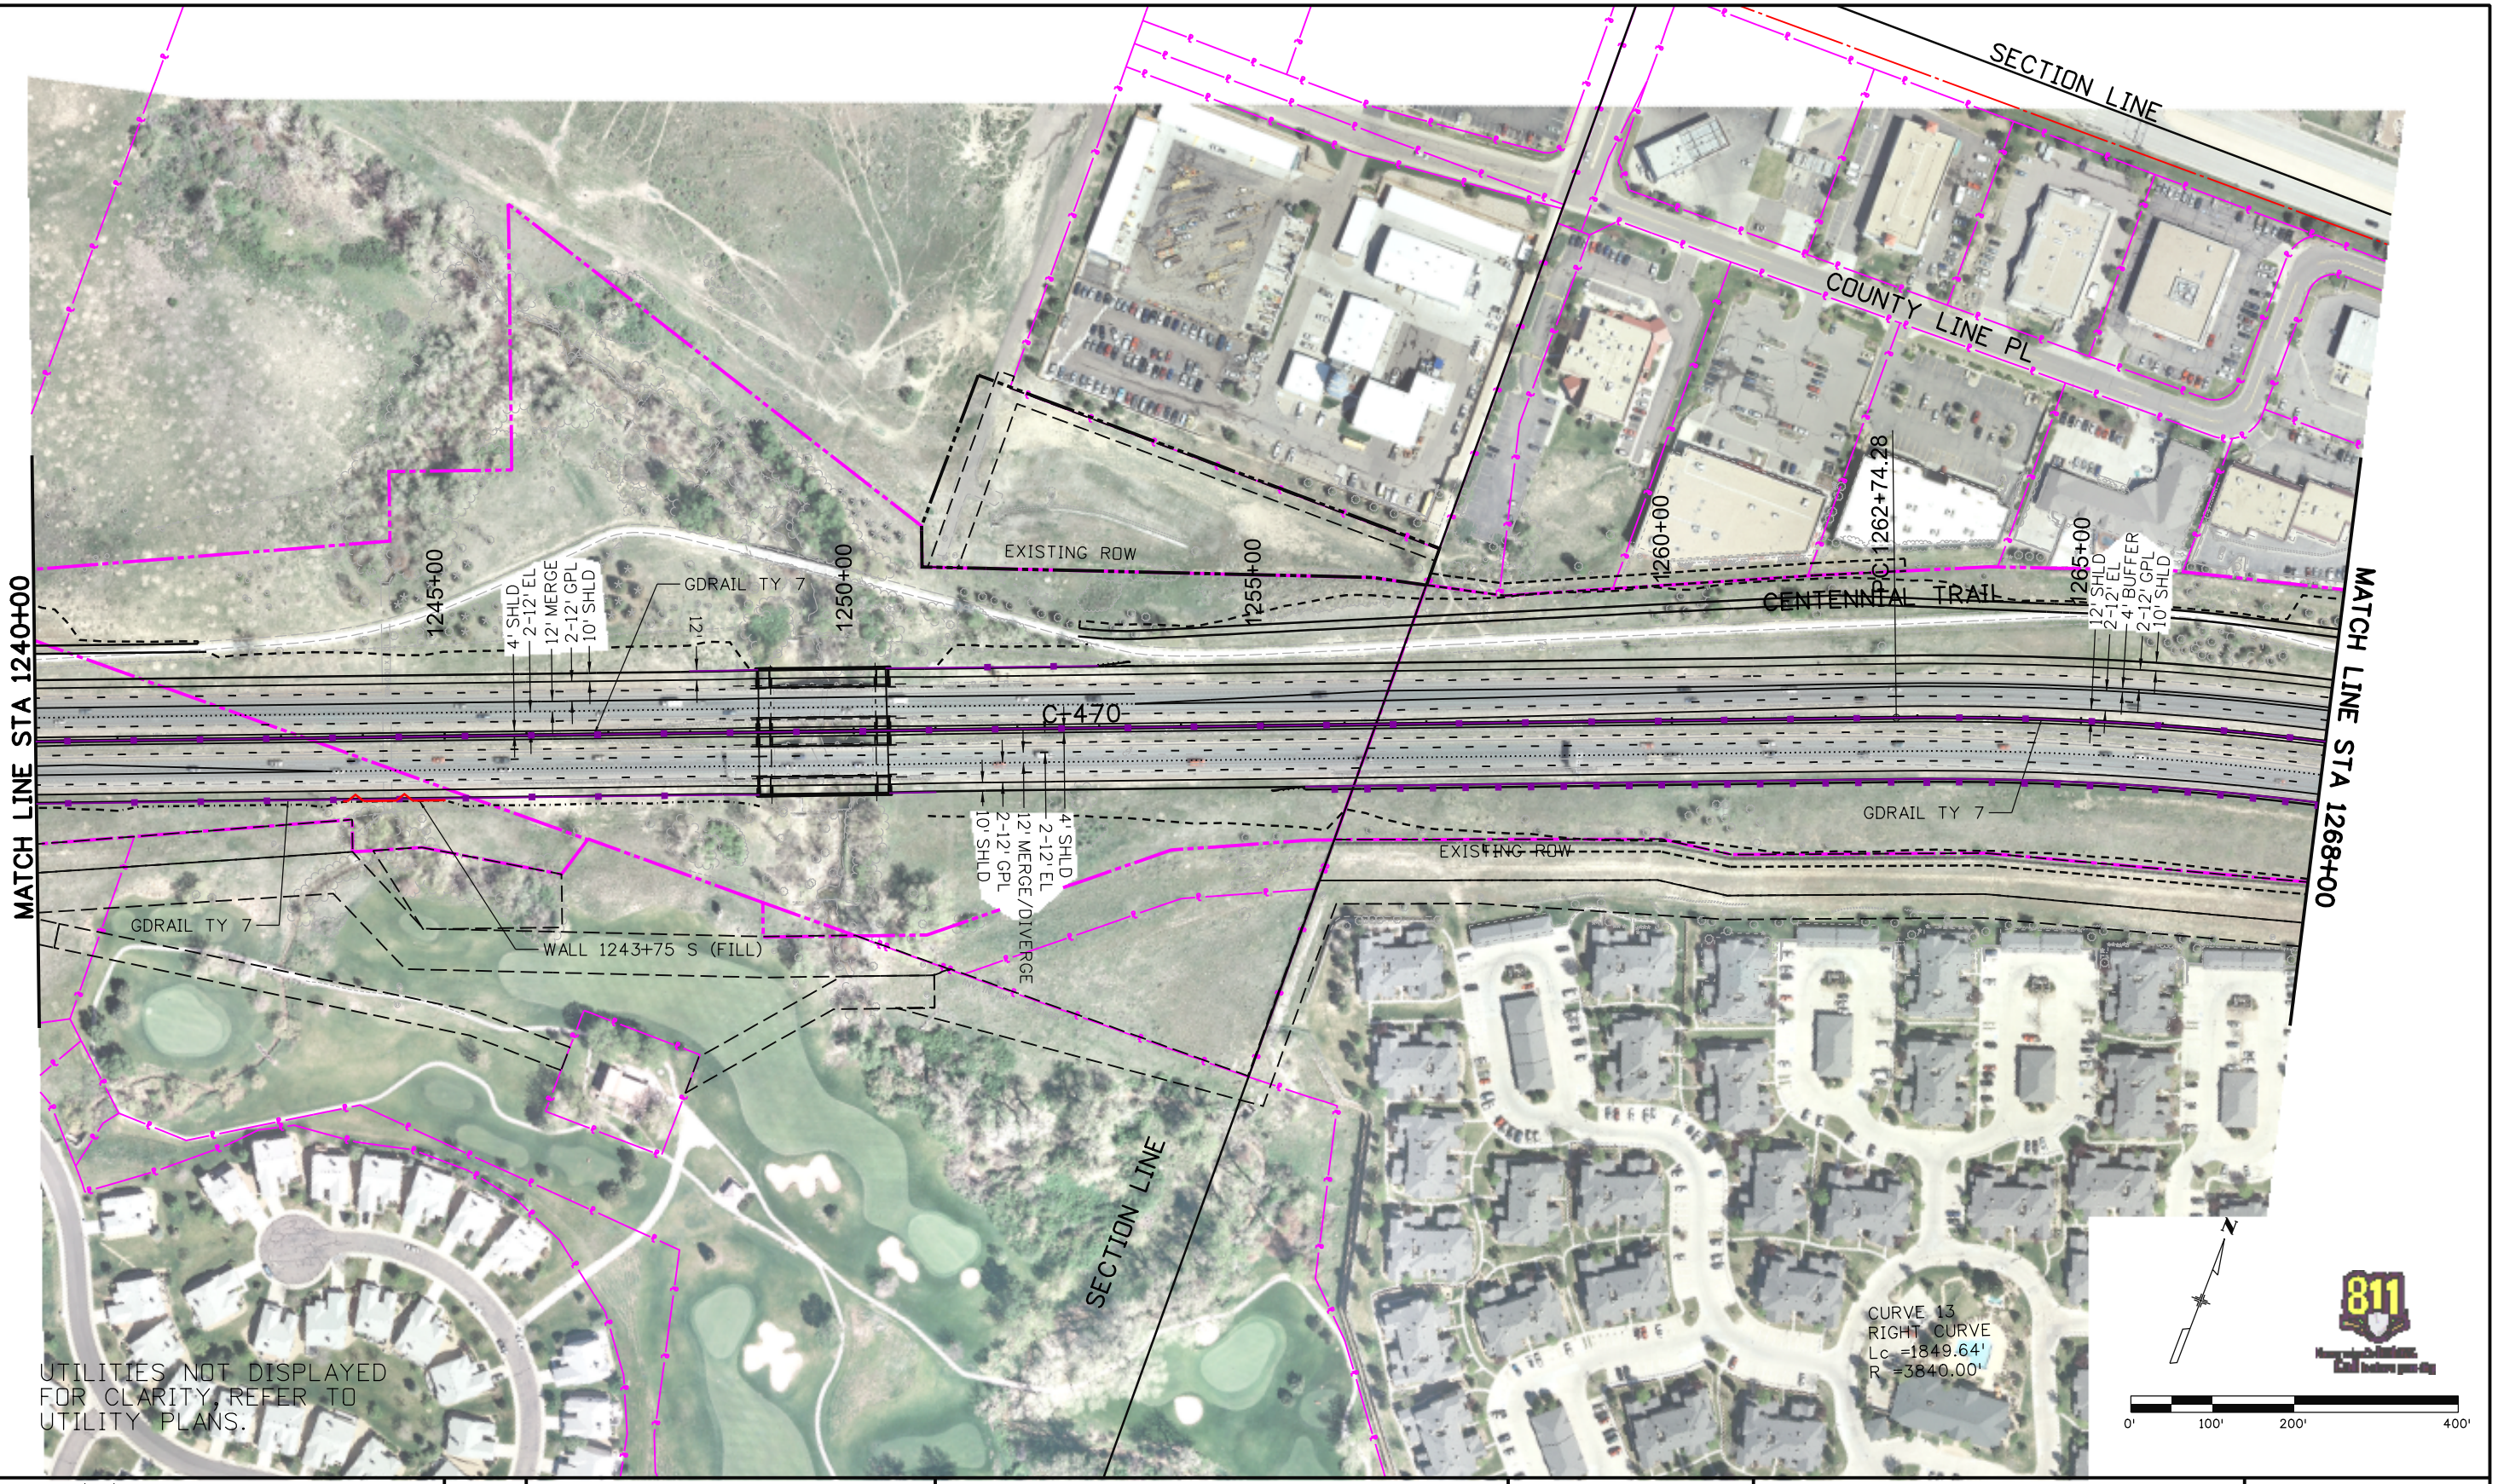

Print Date: 6/19/2015	Sheet Revisions		
File Name: 18999RDWY_ULT_Plan022	Date:	Comments	Init.
Horiz. Scale: 1:200 Vert. Scale: As Noted			
Unit Information Unit Leader Initials			

Colorado Department of Transportation
2000 South Holly Street
Denver, CO 80222
Phone: 303-757-9295 FAX: 303-757-9963
Region 1 JKE

As Constructed	C-470 ULTIMATE ROADWAY PLAN SHEET			Project No./Code
No Revisions:				C4701 124
Revised:	Designer: BSH	Structure Numbers		18999
Void:	Detailer: DWS			Sheet Number
	Sheet Subset: ULT PLAN	Subset Sheets: 22 of 30		

dwscahill 3:16:51 PM pw:\\ABQPWINT01.wilsonco.com:Wilson_Projects\Documents\18100-TRN\CDOT\14-100-024-00_CDOT R1 C470 I-25 to Kipling DB Procurement\18999\Design\Drawings\18999RDWY_ULT_Plan022

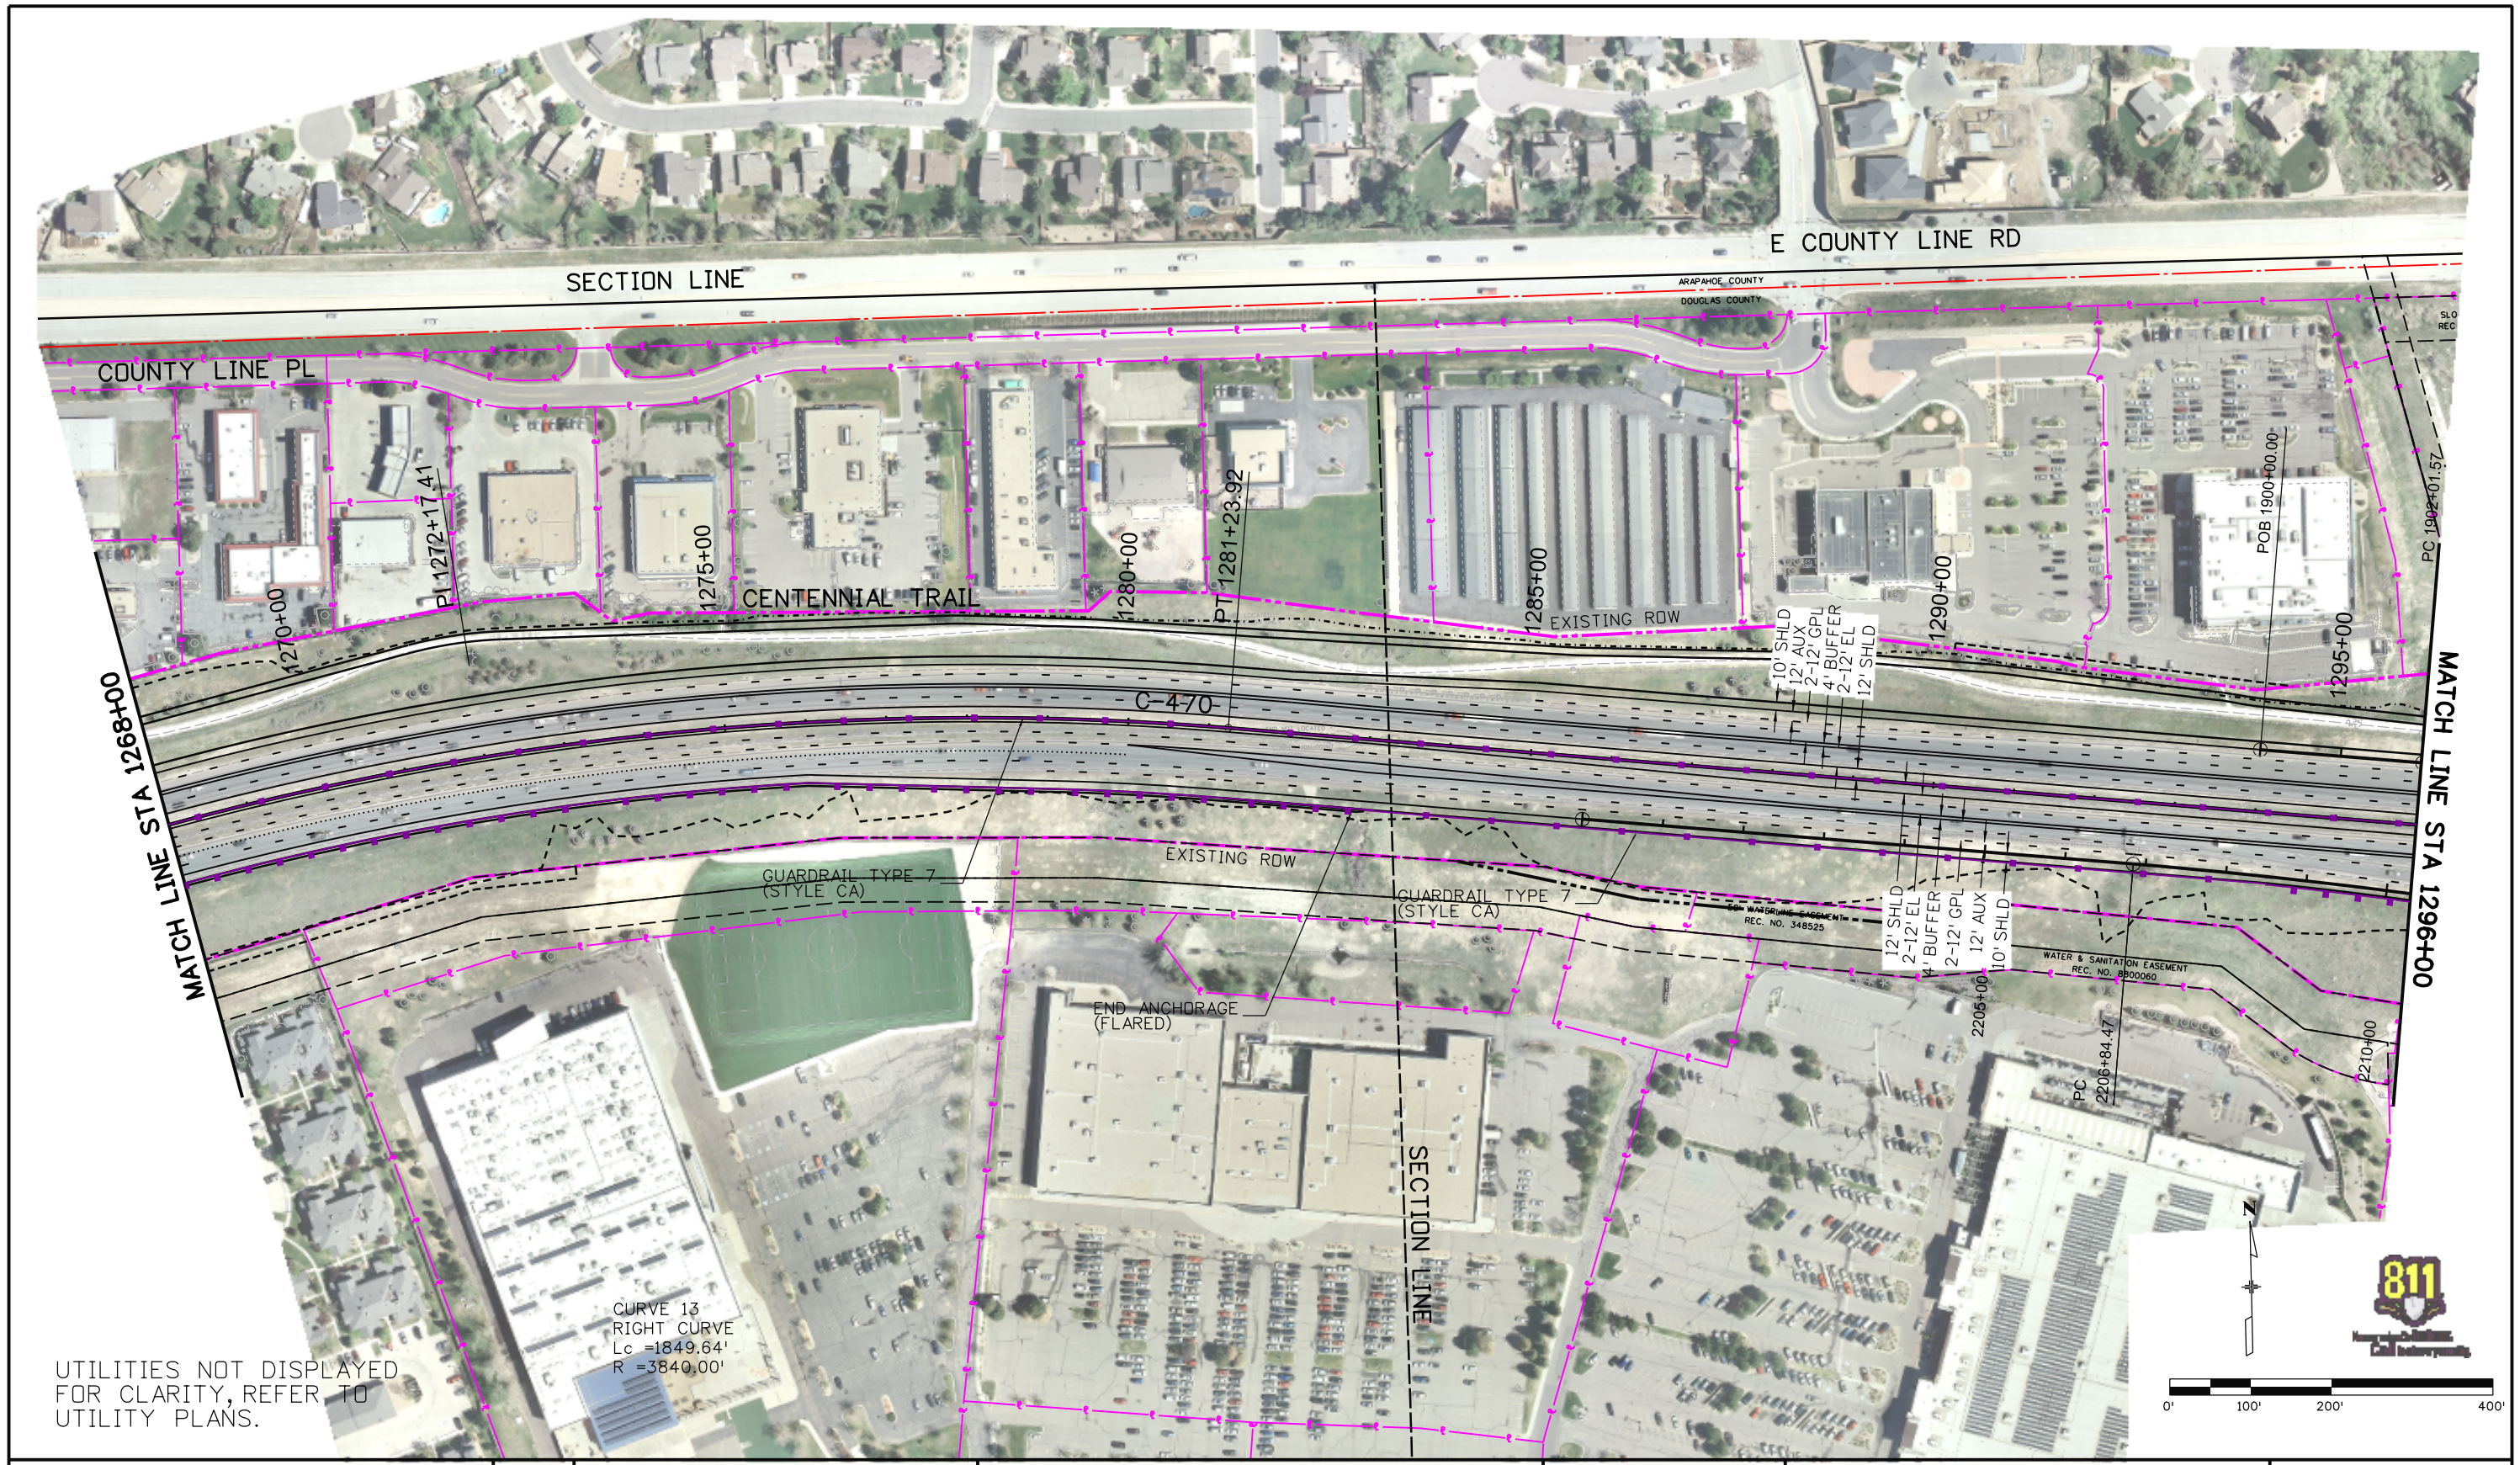

Print Date: 6/19/2015	Sheet Revisions		
File Name: 18999RDWY_ULT_Plan023	Date:	Comments	Init.
Horiz. Scale: 1:200 Vert. Scale: As Noted			
Unit Information Unit Leader Initials			

0000

Colorado Department of Transportation
2000 South Holly Street
Denver, CO 80222
Phone: 303-757-9295 FAX: 303-757-9963
Region 1 JKE

As Constructed	
No Revisions:	
Revised:	
Void:	

C-470 ULTIMATE ROADWAY PLAN SHEET

Designer:	BSH	Structure Numbers	
Detailer:	DWS		
Sheet Subset:	ULT PLAN	Subset Sheets:	23 of 30

Project No./Code
C4701 124
18999
Sheet Number

dwscahill 3:17:14 PM pw:\\ABQPWINT01.wilsonco.com:Wilson_Projects\Documents\8100-TRN\CDOT\14-100-024-00_CDOT R1 C470 I-25 to Kipling DB Procurement\18999\Design\Drawings\18999RDWY_ULT_Plan023

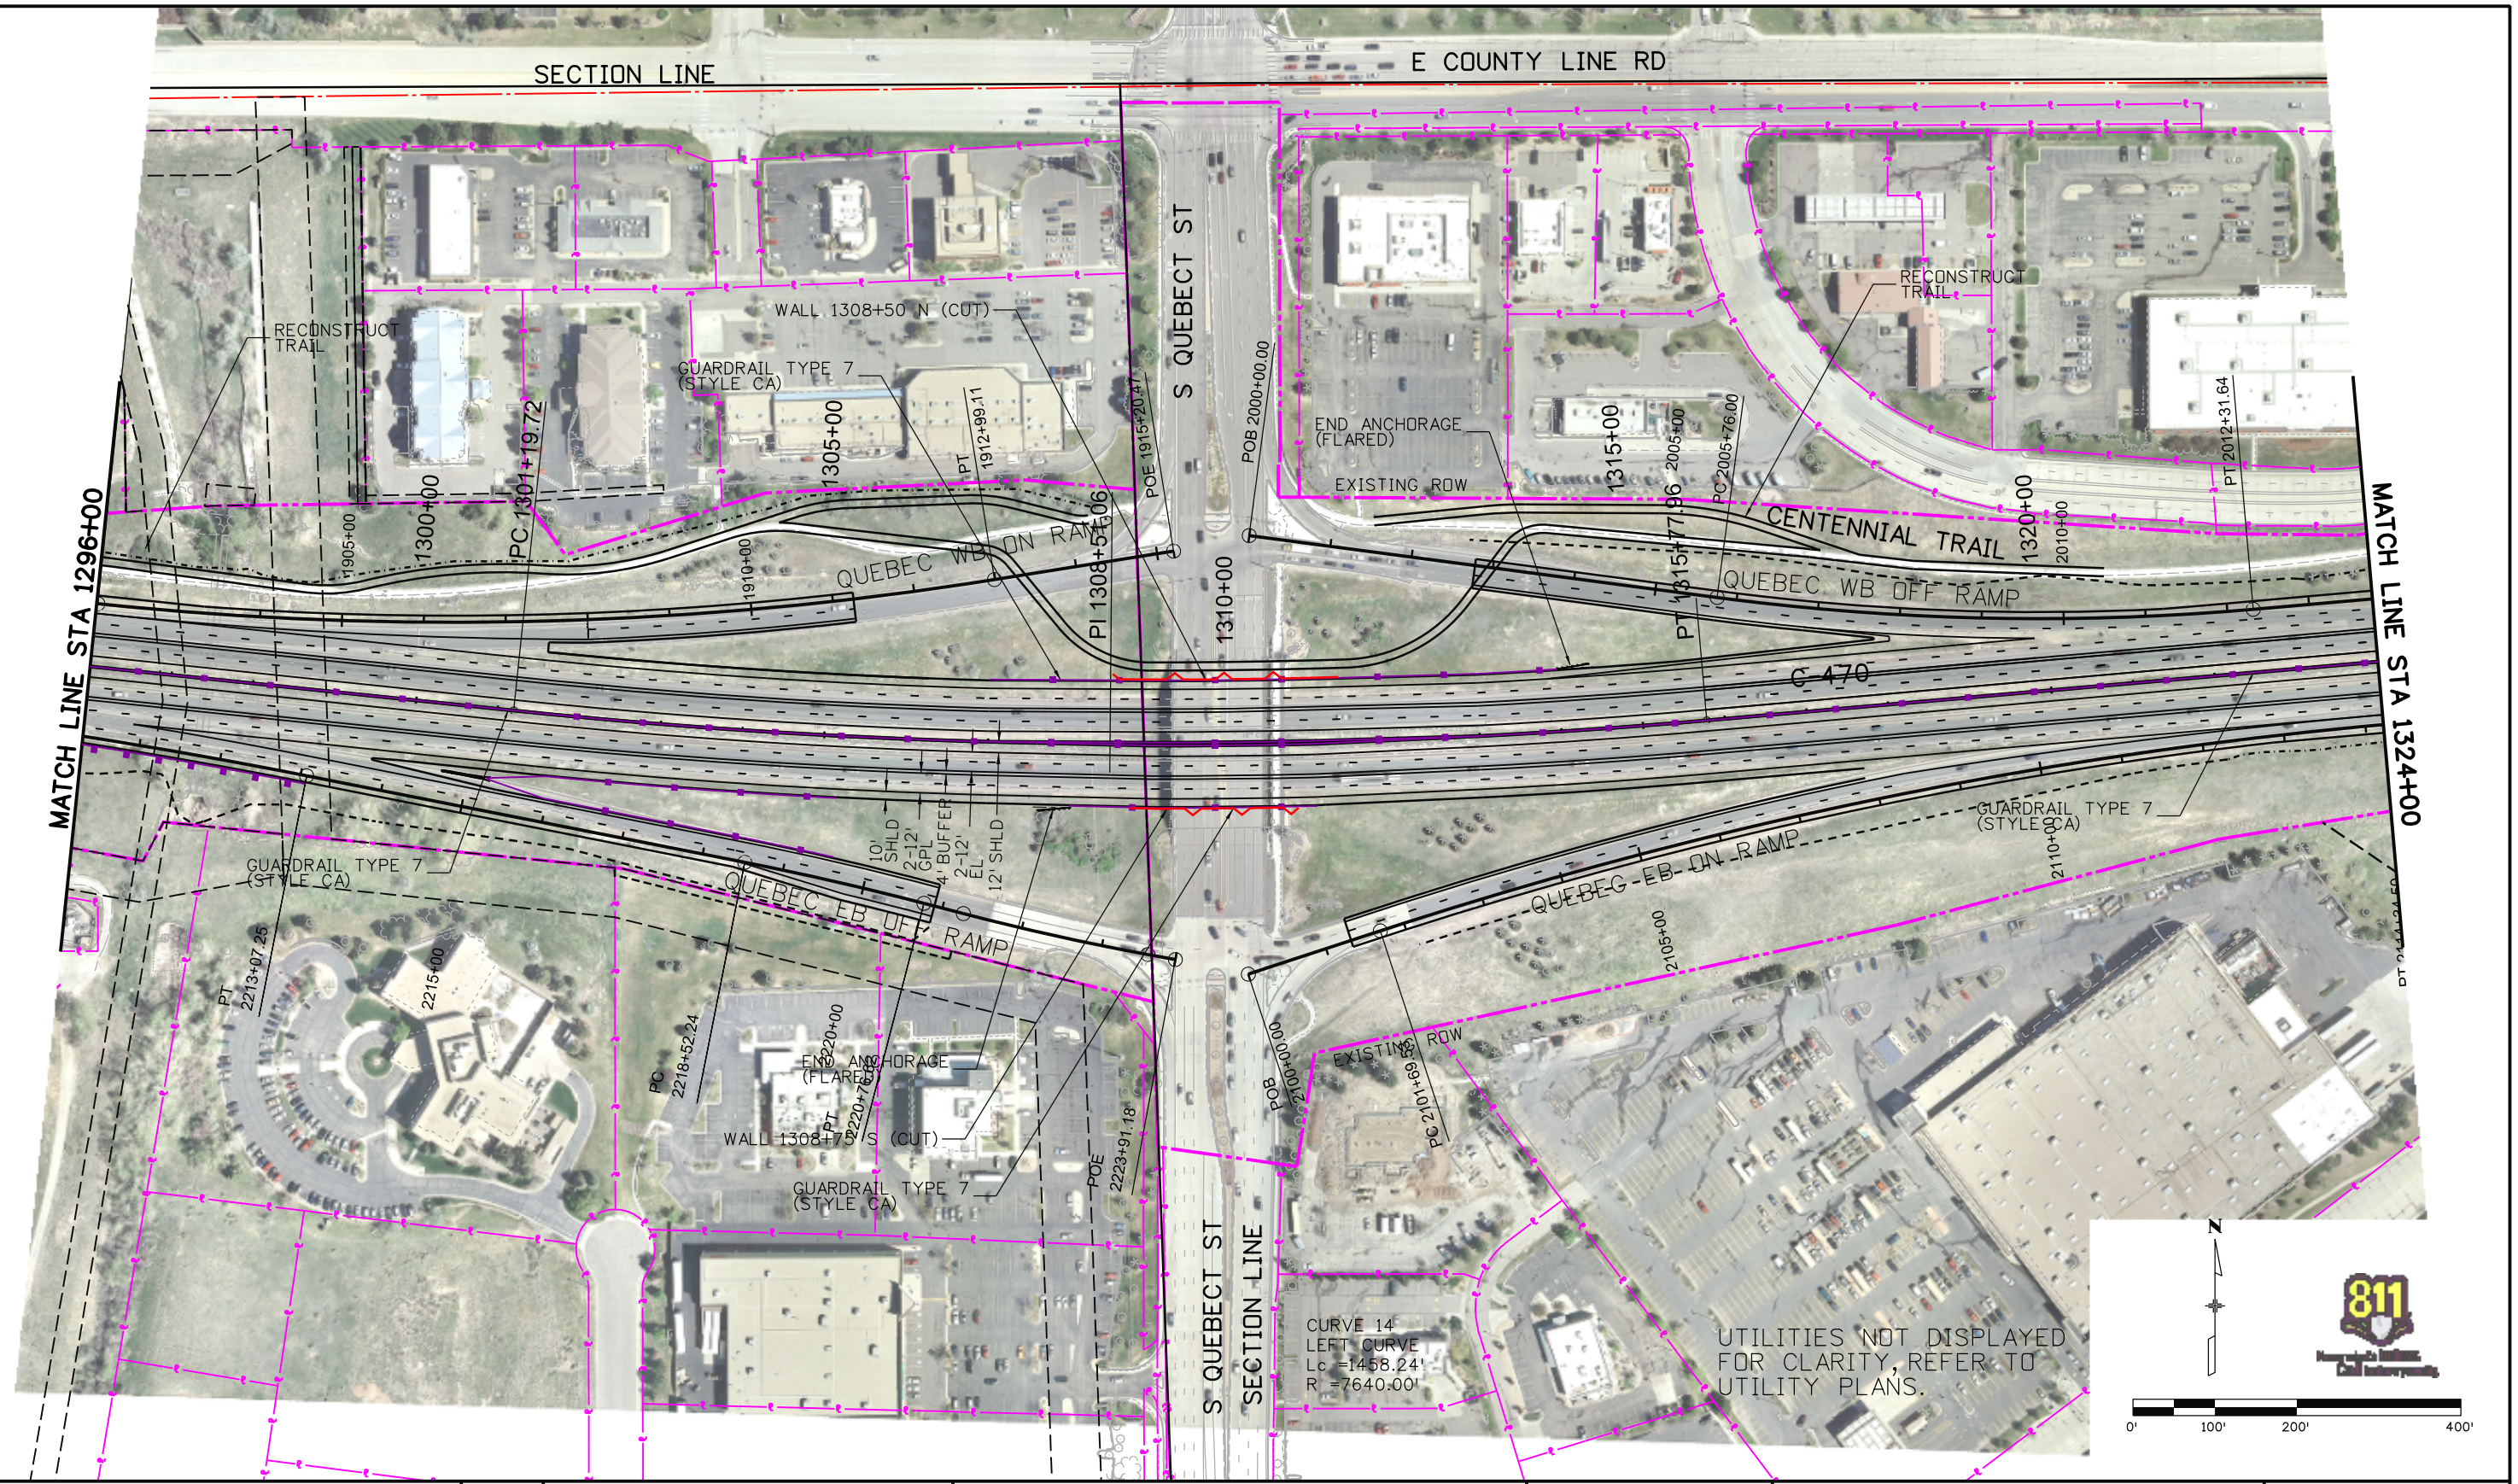

Print Date: 6/19/2015	Sheet Revisions		
File Name: 18999RDWY_ULT_Plan024	Date:	Comments	Init.
Horiz. Scale: 1:200 Vert. Scale: As Noted			
Unit Information Unit Leader Initials			

Colorado Department of Transportation
2000 South Holly Street
Denver, CO 80222
Phone: 303-757-9295 FAX: 303-757-9963
Region 1 JKE

As Constructed
No Revisions:
Revised:
Void:

C-470 ULTIMATE
ROADWAY PLAN SHEET

Designer: BSH
Detailer: DWS
Sheet Subset: ULT PLAN
Structure Numbers
Subset Sheets: 24 of 30

Project No./Code
C4701 124
18999
Sheet Number

dwschill 3:17:35 PM pw:\\ABQPWINT01.wilsonco.com:Wilson_Projects\Documents\8100-TRN\CDOT\14-100-024-00_CDOT R1 C470 I-25 to Kipling DB Procurement\18999\Design\Drawings\18999RDWY_ULT_Plan024

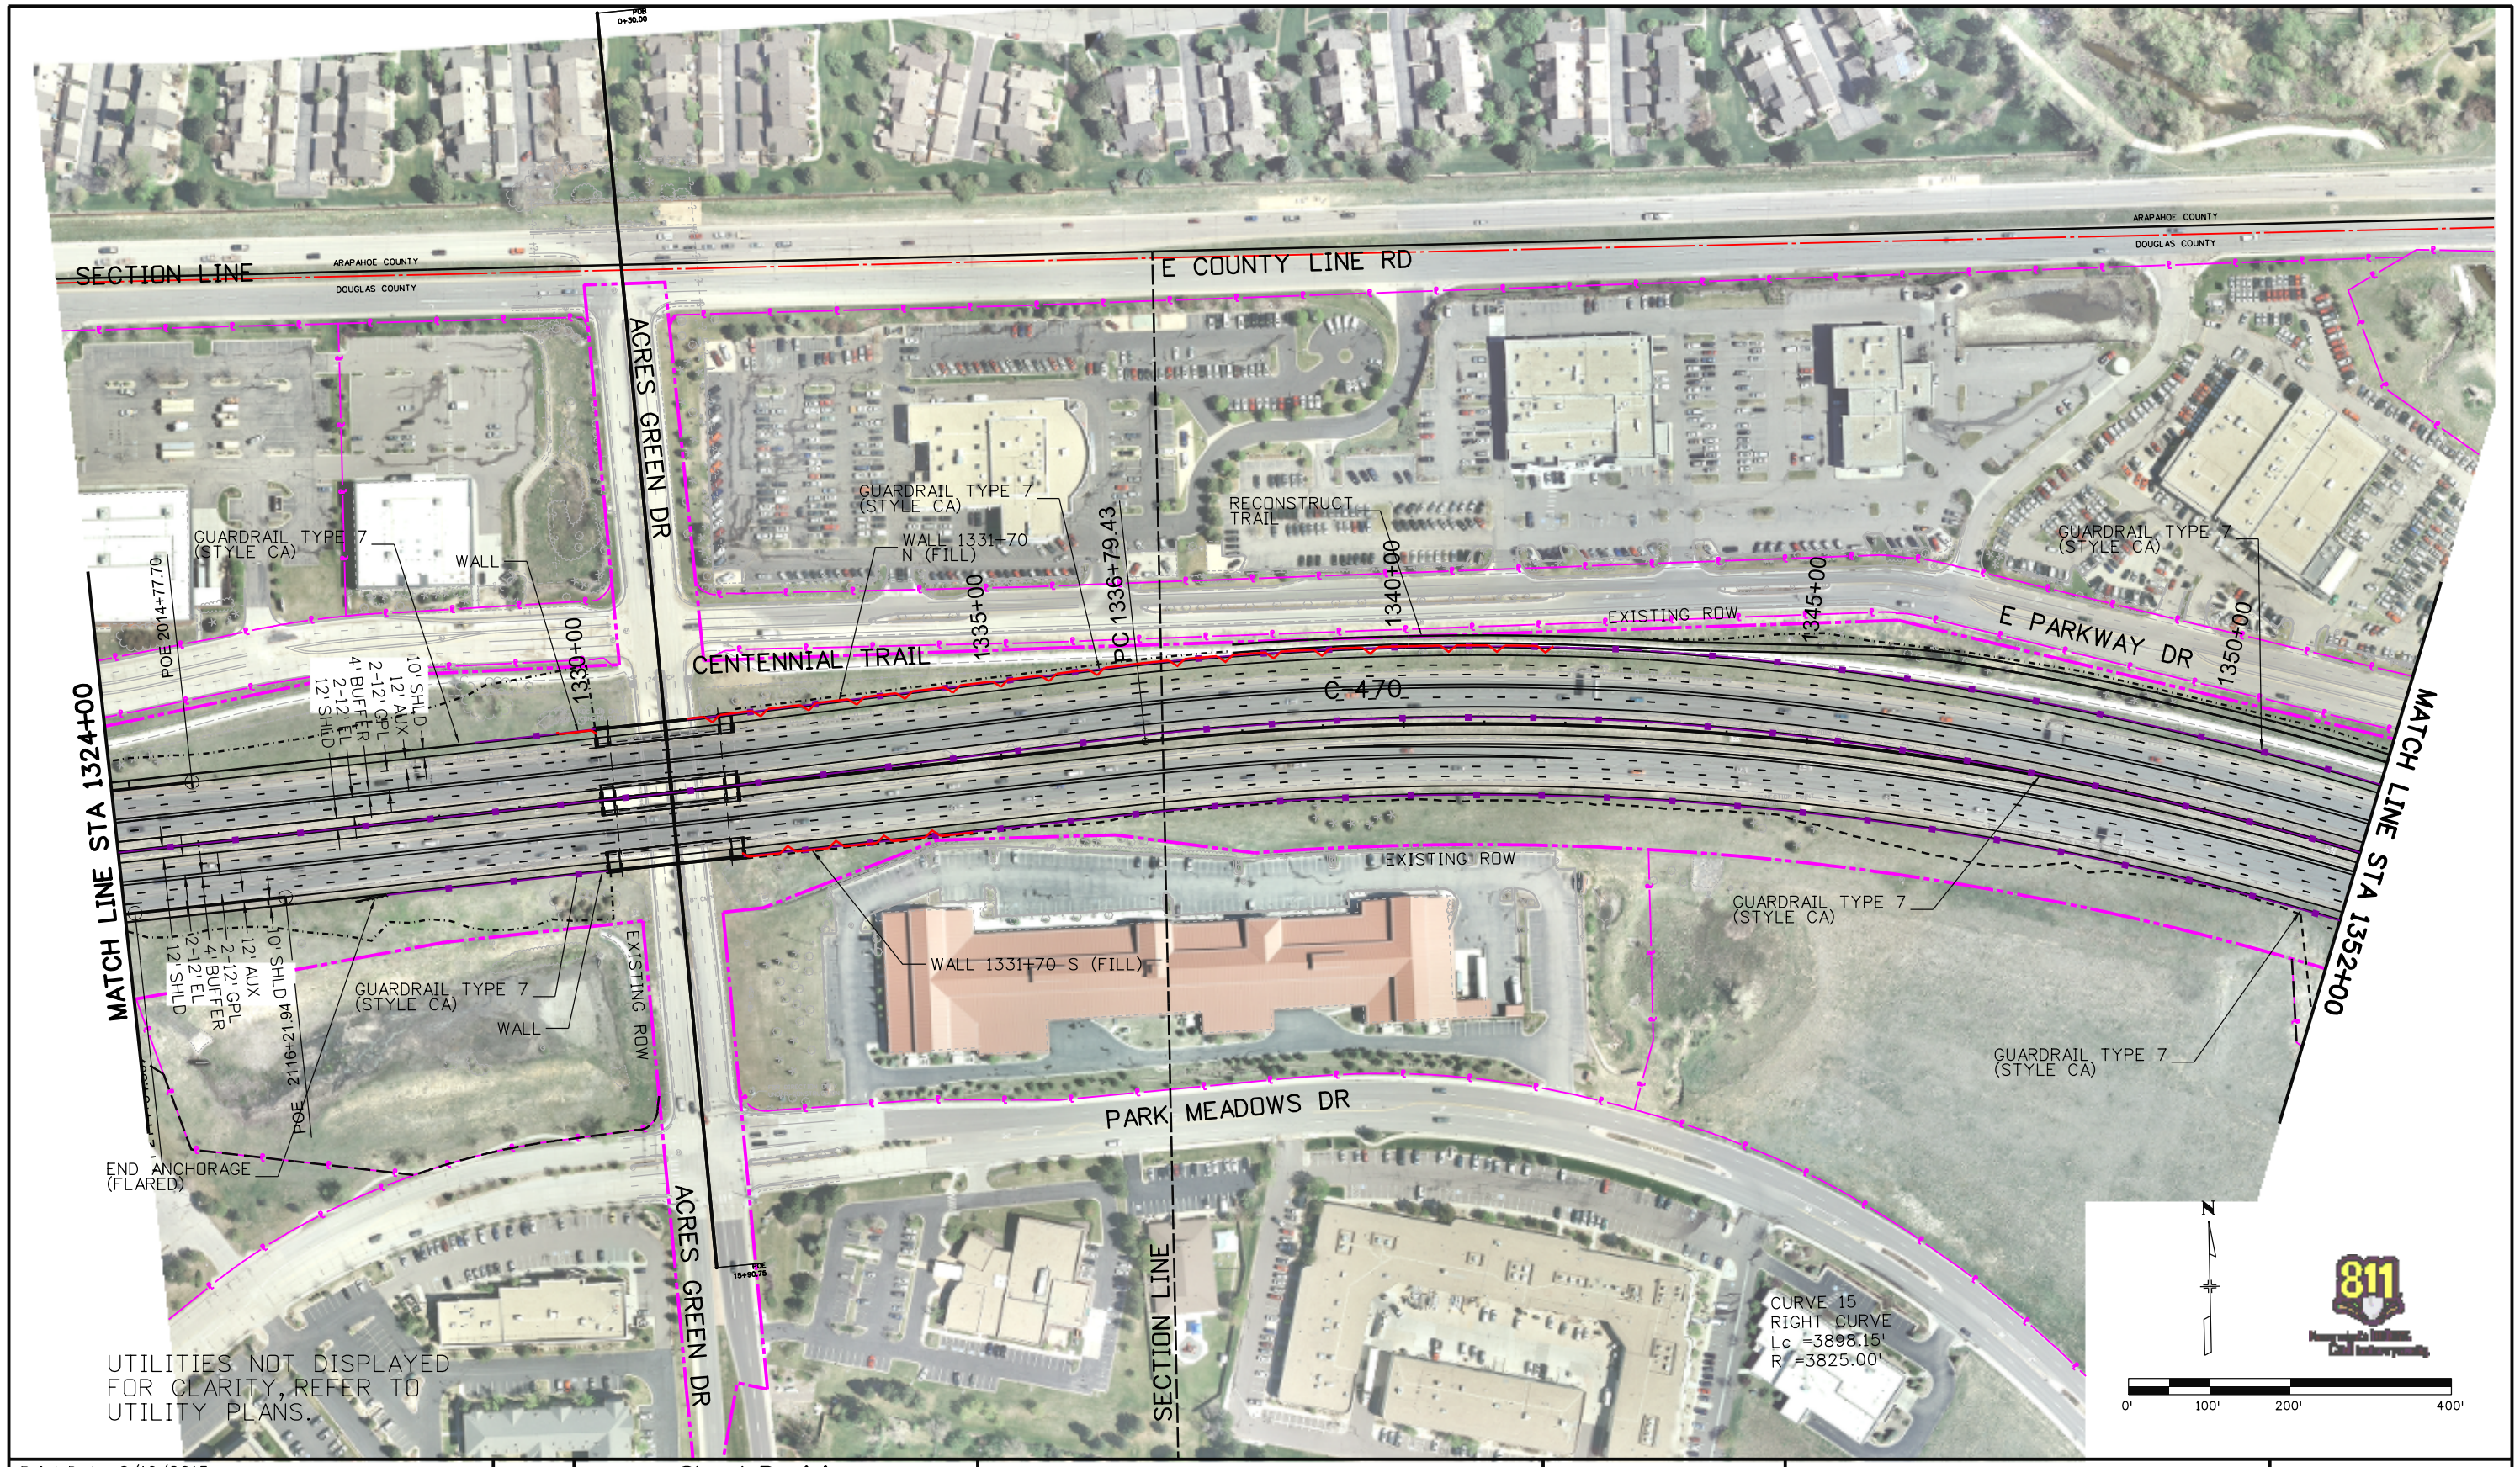

Print Date: 6/19/2015		Sheet Revisions	
File Name: 18999RDWY_ULT_Plan025		Date:	Comments: Init.
Horiz. Scale: 1:200 Vert. Scale: As Noted			
Unit Information Unit Leader Initials			

Colorado Department of Transportation
2000 South Holly Street
Denver, CO 80222
Phone: 303-757-9295 FAX: 303-757-9963
Region 1 JKE

As Constructed
No Revisions:
Revised:
Void:

C-470 ULTIMATE
ROADWAY PLAN SHEET

Designer: BSH
Detailer: DWS
Sheet Subset: ULT PLAN
Structure Numbers:
Subset Sheets: 25 of 30

Project No./Code
C4701 124
18999
Sheet Number

dwscahill 3:17:59 PM pw:\\ABQPWINT01.wilsonco.com:Wilson_Projects\Documents\8100-TRN\CDOT\14-100-024-00_CDOT R1 C470 I-25 to Kipling DB Procurement\18999\Design\Drawings\18999RDWY_ULT_Plan025

UTILITIES NOT DISPLAYED FOR CLARITY, REFER TO UTILITY PLANS.

Print Date: 6/19/2015	Sheet Revisions		
File Name: 18999RDWY_ULT_Plan026	Date:	Comments	Init.
Horiz. Scale: 1:200 Vert. Scale: As Noted			
Unit Information Unit Leader Initials			

Colorado Department of Transportation
2000 South Holly Street
Denver, CO 80222
Phone: 303-757-9295 FAX: 303-757-9963
Region 1 JKE

As Constructed	
No Revisions:	
Revised:	
Void:	

C-470 ULTIMATE ROADWAY PLAN SHEET

Designer:	BSH	Structure Numbers	
Detailer:	DWS		
Sheet Subset:	ULT PLAN	Subset Sheets:	26 of 30

Project No./Code
C4701 124
18999
Sheet Number

dwscahill 3:18:22 PM pw:\\ABQPWINT01.wilsonco.com:Wilson_Projects\Documents\8100-TRN\CDOT\14-100-024-00_CDOT R1 C470 I-25 to Kipling DB Procurement\18999\Design\Drawings\18999RDWY_ULT_Plan026

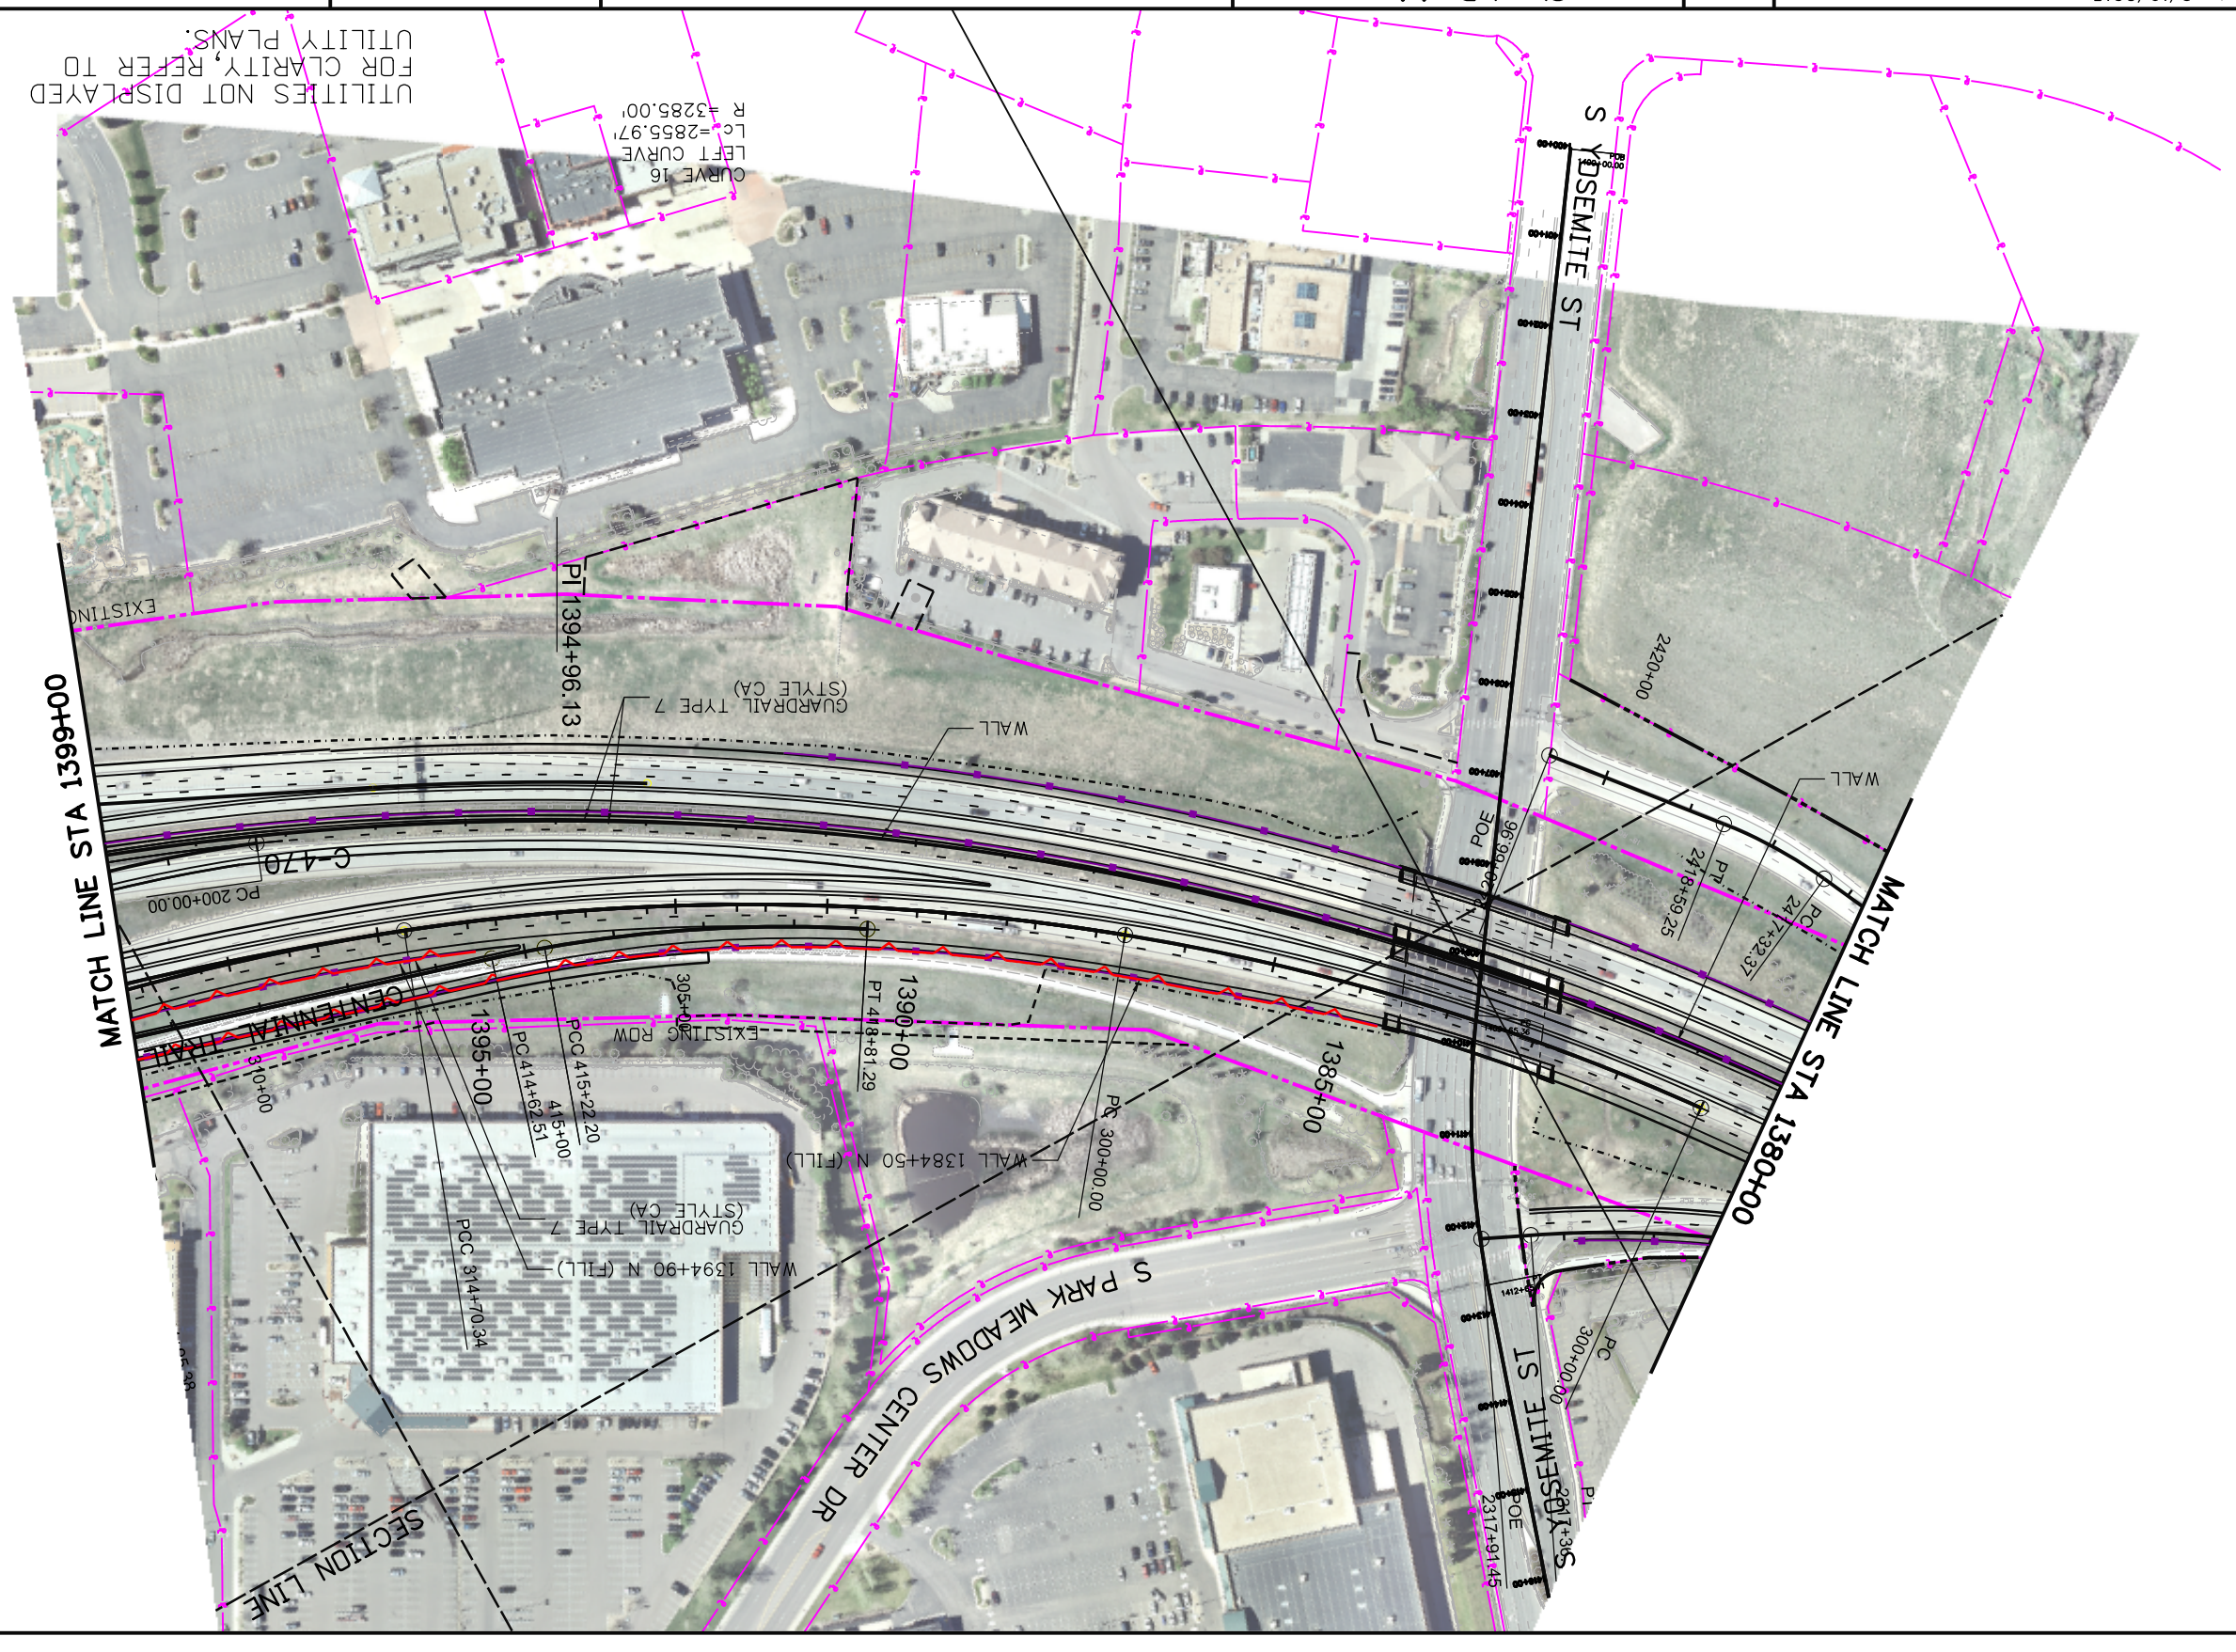

Print Date: 6/19/2015	
File Name: 18999RDWY_ULT_Plan027	
Horiz. Scale: 1:200	Vert. Scale: As Noted
Unit Information	Unit Leader Initials

Sheet Revisions		
Date:	Comments	Init.

Colorado Department of Transportation
Region 1
2000 South Holly Street
Denver, CO 80222
Phone: 303-757-9295 FAX: 303-757-9963
JKE

As Constructed

No Revisions:	
Revised:	
Void:	

C-470 ULTIMATE
ROADWAY PLAN SHEET

Designer:	BSH	Structure Numbers	
Detailer:	DWS		
Sheet Subset: ULT PLAN		Subset Sheets: 27 of 30	

Project No./Code	Sheet Number
C4701 124	18999

dwschill 3:18:44 PM pw:\\ABQPWINT01.wilsonco.com:Wilson_Projects\Documents\18100-TRN\CDOT\14-100-024-00_CDOT R1 C470 I-25 to Kipling DB Procurement\18999\Design\Drawings\18999RDWY_ULT_Plan027

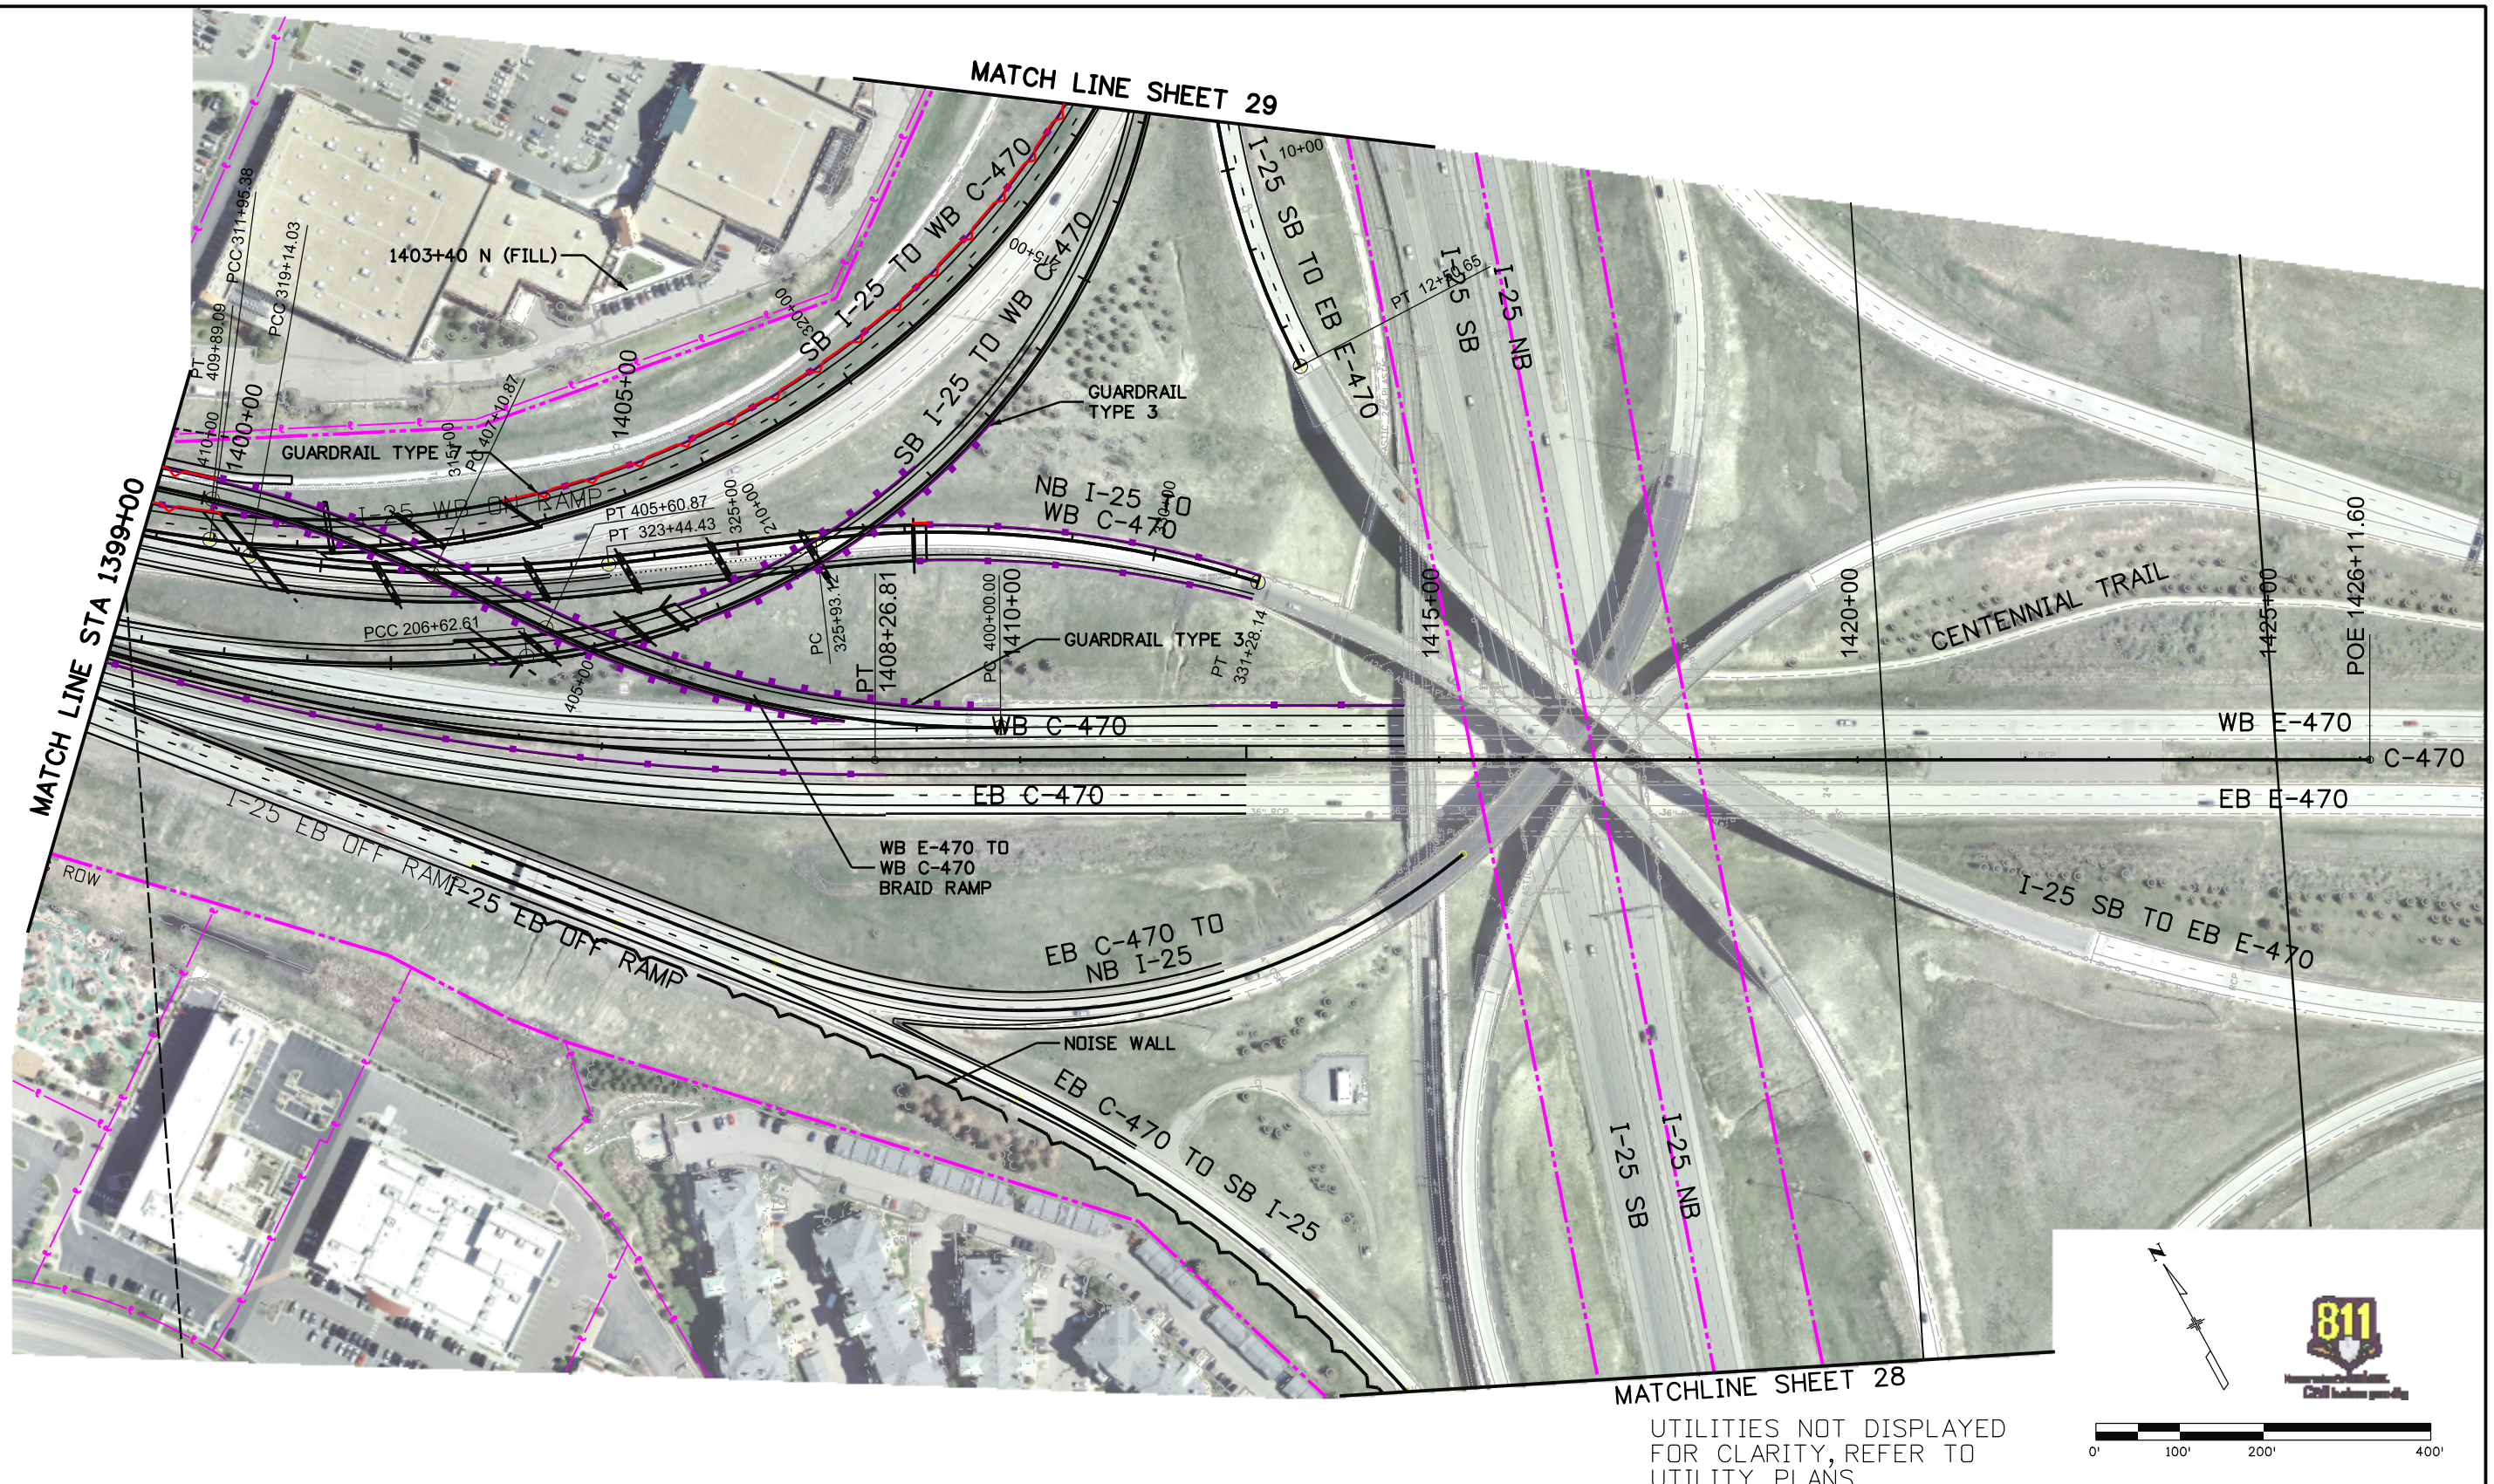

Print Date: 6/19/2015		Sheet Revisions			Colorado Department of Transportation
File Name: 18999RDWY_ULT_Plan028		Date:	Comments	Init.	2000 South Holly Street Denver, CO 80222 Phone: 303-757-9295 FAX: 303-757-9963
Horiz. Scale: 1:200 Vert. Scale: As Noted					Region 1 JKE
Unit Information Unit Leader Initials					

As Constructed	C-470 ULTIMATE ROADWAY PLAN SHEET		Project No./Code
No Revisions:	Designer: BSH	Structure Numbers	C4701 124
Revised:	Detailer: DWS		18999
Void:	Sheet Subset: ULT PLAN	Subset Sheets: 28 of 30	Sheet Number

dwscahill 3:19:01 PM pw:\\ABQPWINT01.wilsonco.com:Wilson_Projects\Documents\8100-TRN\CDOT\14-100-024-00_CDOT R1 C470 I-25 to Kipling DB Procurement\18999\Design\Drawings\18999RDWY_ULT_Plan028

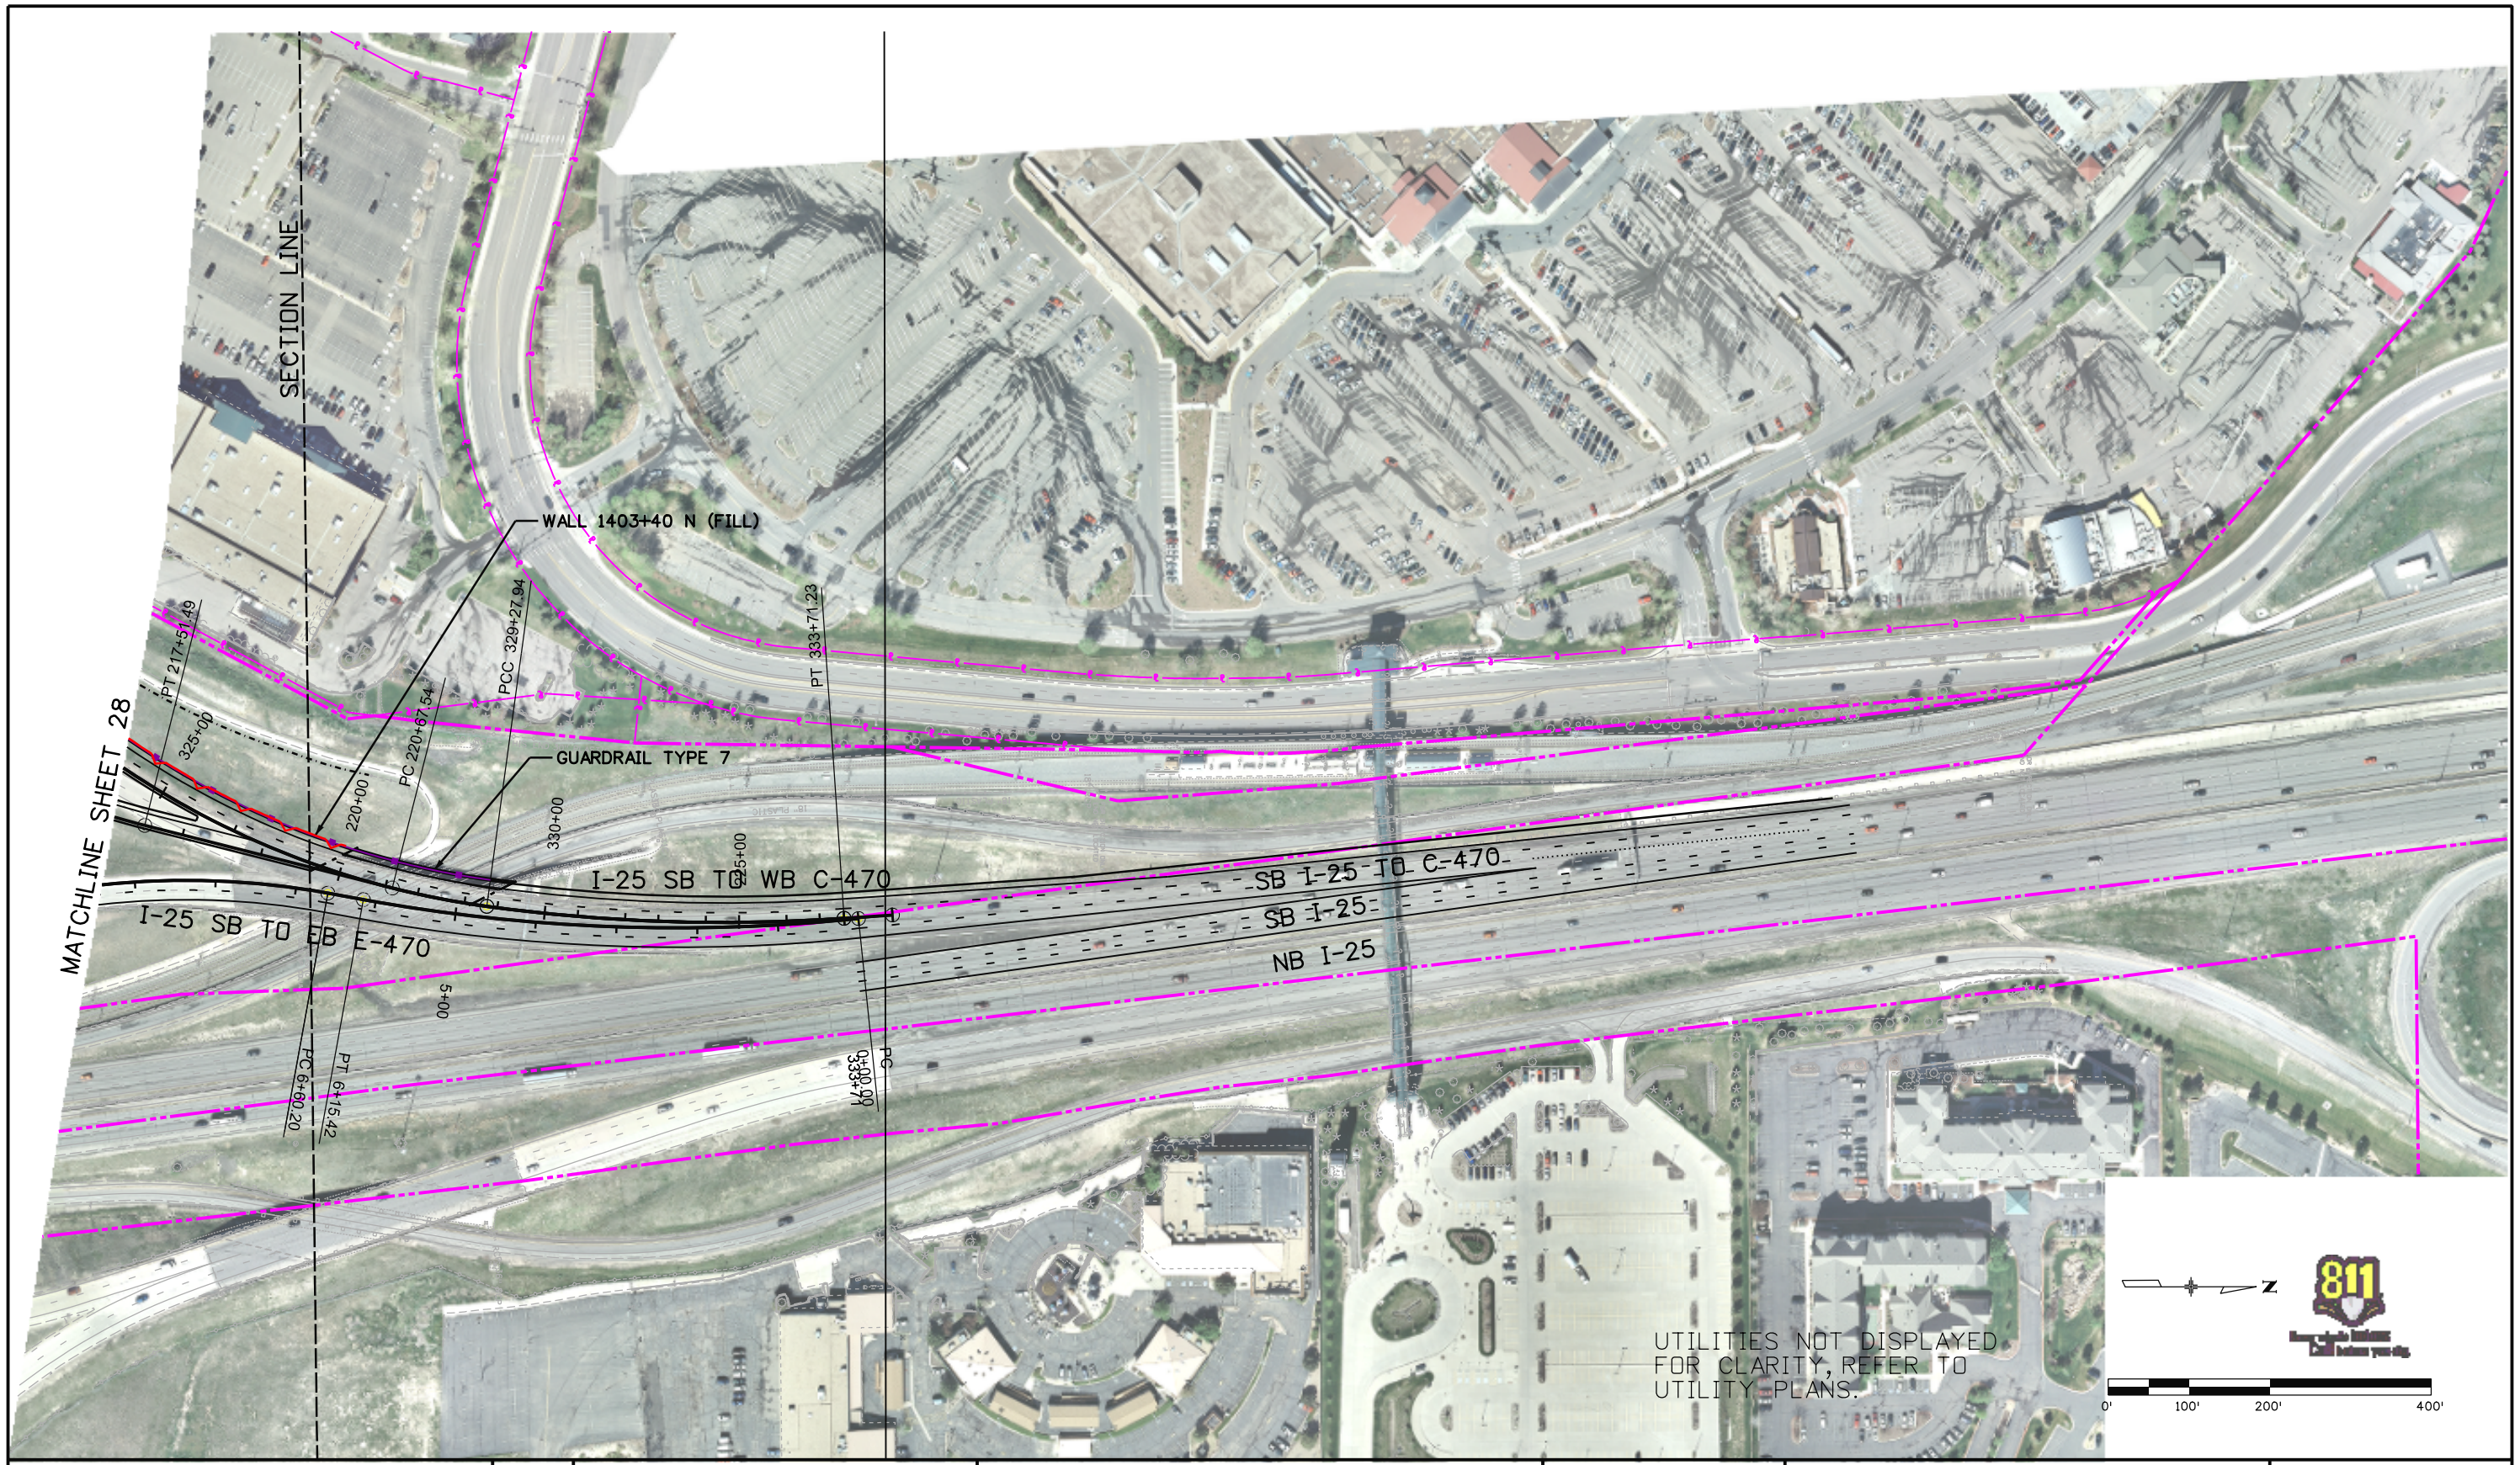

Print Date: 6/19/2015	Sheet Revisions		
File Name: 18999RDWY_ULT_Plan029	Date:	Comments	Init.
Horiz. Scale: 1:200 Vert. Scale: As Noted			
Unit Information Unit Leader Initials			

Colorado Department of Transportation
2000 South Holly Street
Denver, CO 80222
Phone: 303-757-9295 FAX: 303-757-9963
Region 1 JKE

As Constructed	
No Revisions:	
Revised:	
Void:	

C-470 ULTIMATE ROADWAY PLAN SHEET

Designer:	BSH	Structure Numbers	
Detailer:	DWS		
Sheet Subset:	ULT PLAN	Subset Sheets:	29 of 30

Project No./Code
C4701 124
18999
Sheet Number

dwscahill 3:19:22 PM pw:\\ABQPWINT01.wilsonco.com:Wilson_Projects\Documents\8100-TRN\CDOT\14-100-024-00_CDOT R1 C470 I-25 to Kipling DB Procurement\18999\Design\Drawings\18999RDWY_ULT_Plan029

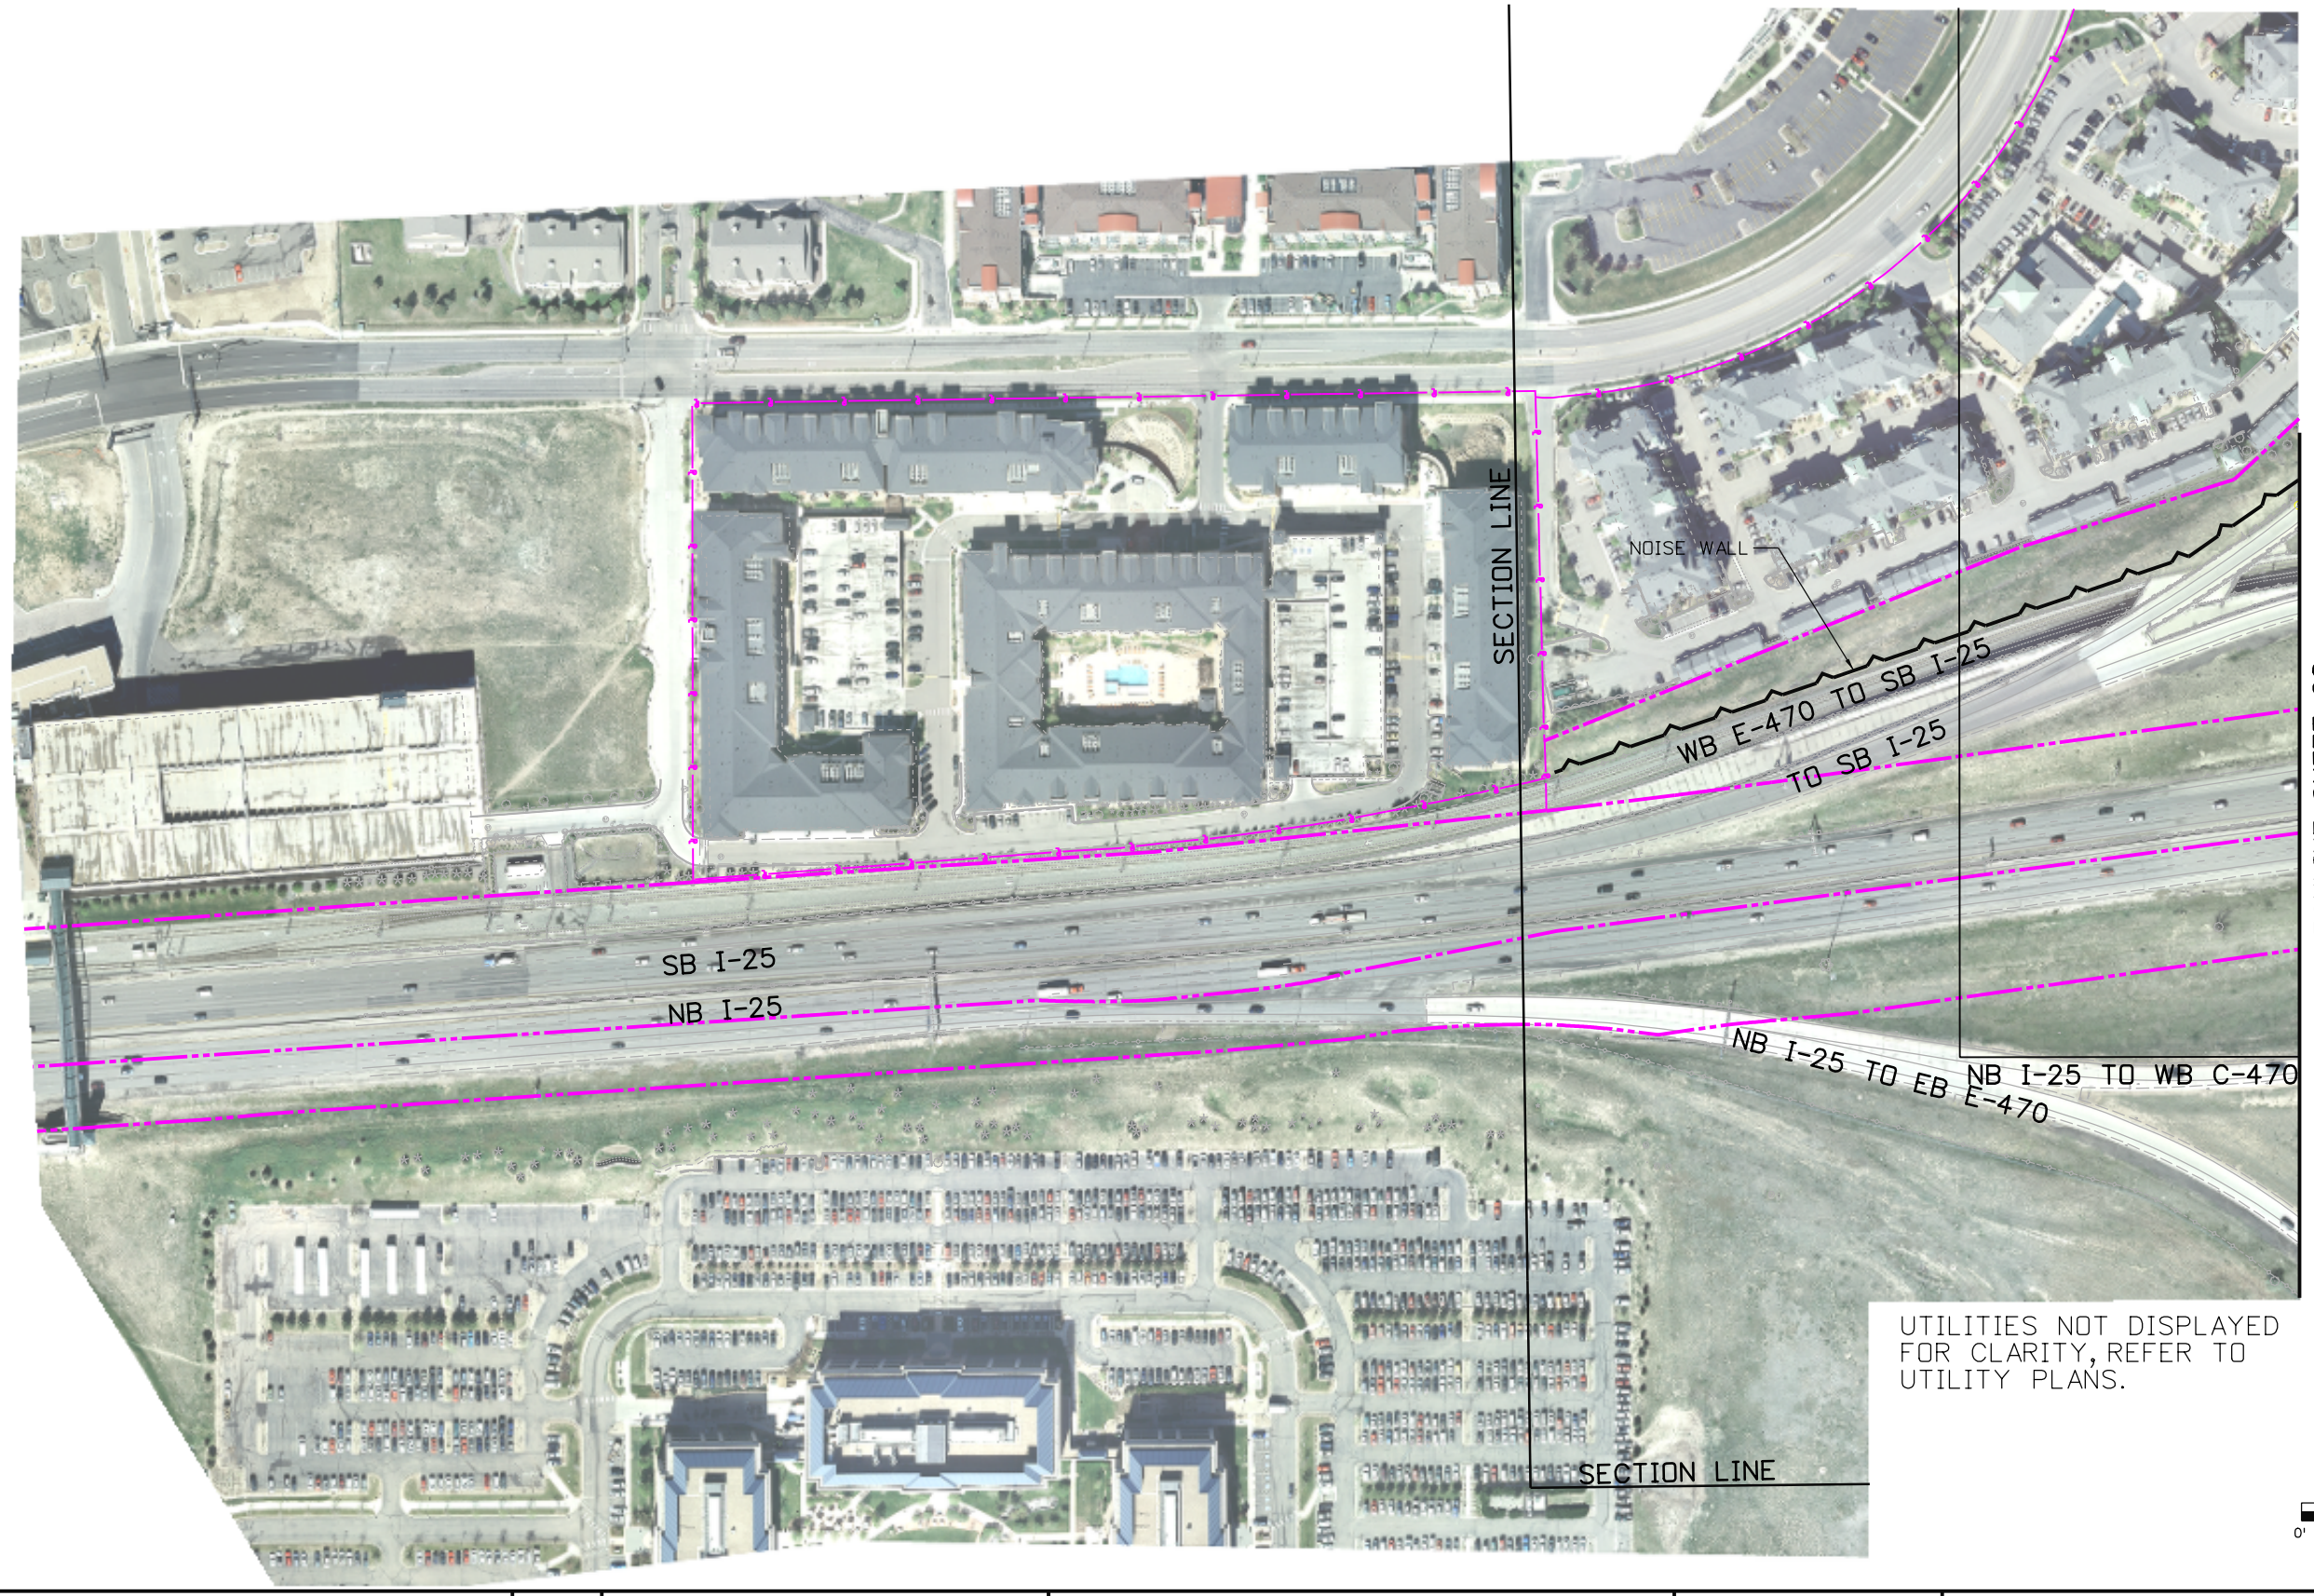

Print Date: 6/19/2015	Sheet Revisions		
File Name: 18999RDWY_ULT_Plan030	Date:	Comments	Init.
Horiz. Scale: 1:200 Vert. Scale: As Noted			
Unit Information Unit Leader Initials			

Colorado Department of Transportation
2000 South Holly Street
Denver, CO 80222
Phone: 303-757-9295 FAX: 303-757-9963
Region 1 JKE

As Constructed
No Revisions:
Revised:
Void:

C-470 ULTIMATE
ROADWAY PLAN SHEET

Designer: BSH
Detailer: DWS
Sheet Subset: ULT PLAN
Structure Numbers
Subset Sheets: 30 of 30

Project No./Code
C4701 124
18999
Sheet Number

dwscahill 3:19:44 PM pw:\\ABQPWINT01.wilsonco.com:Wilson_Projects\Documents\18999\Design\Drawings\18999RDWY_ULT_Plan030
C470 I-25 to Kipling DB Procurement\18999\Design\Drawings\8100-TRN\CDOT\14-100-024-00_CDOT R1 C470 I-25 t