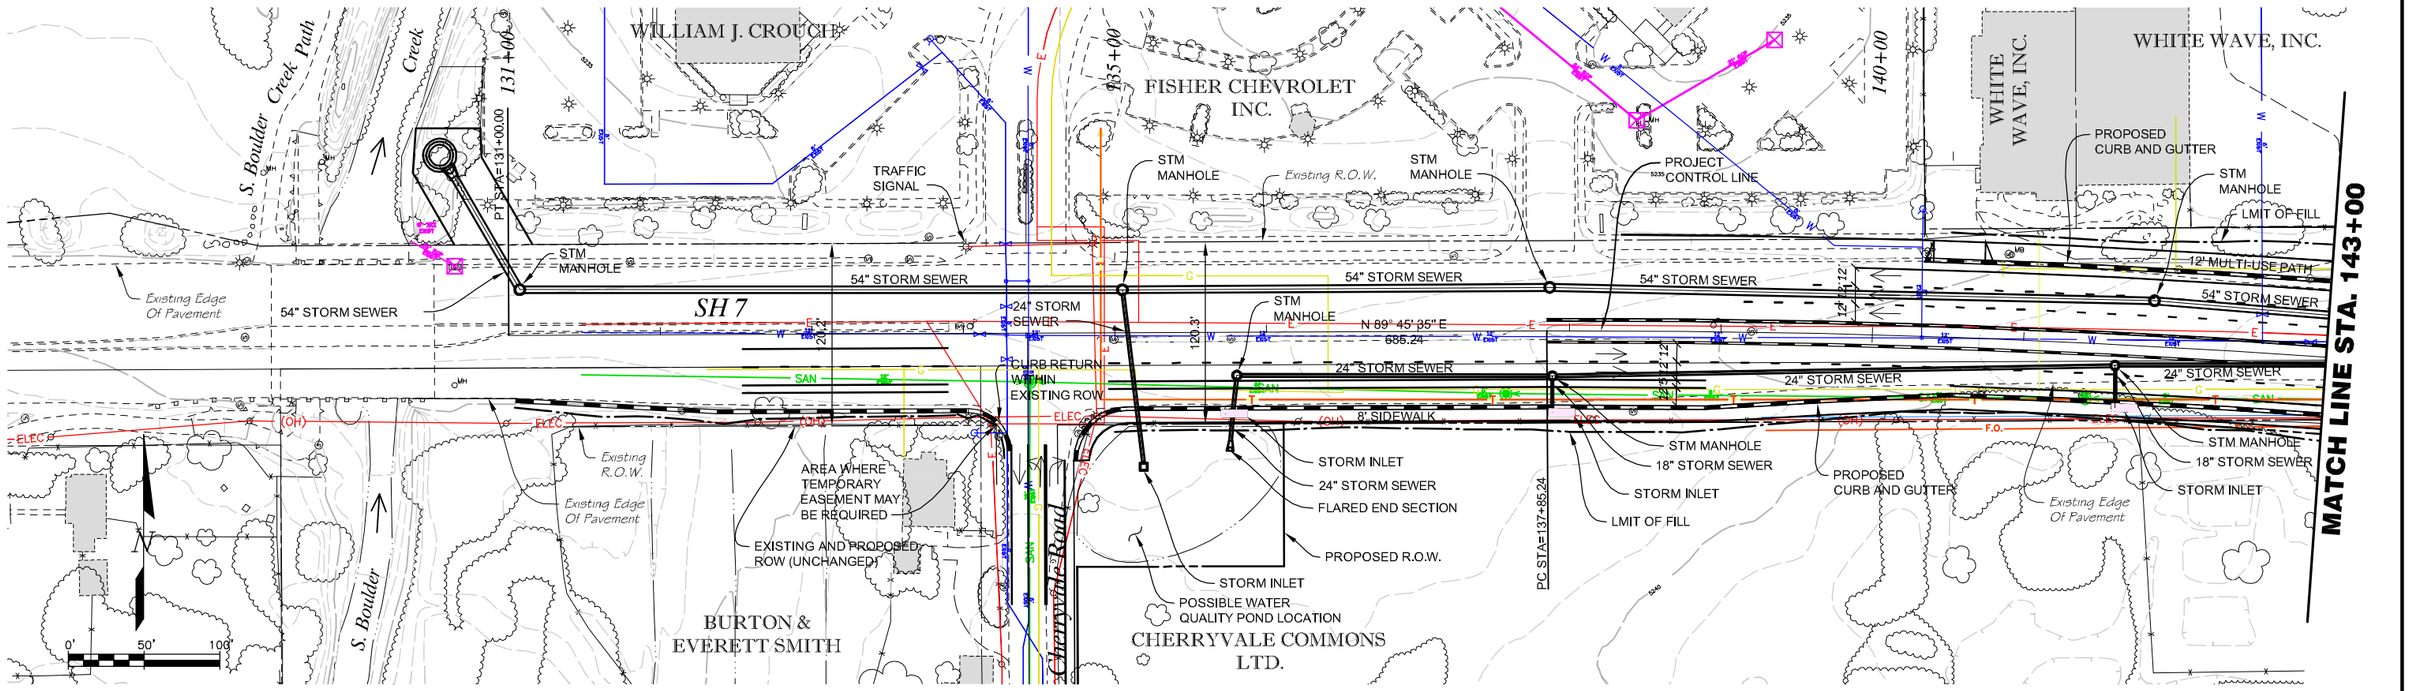

Computer File Information			
Creation Date:	08/23/05	Initials:	RKL
Last Modification Date:	10/08/05	Initials:	RKL
Full Path	P:\01-021-06 SH 7 EA\dwg\report selected alternatives\		
Drawing File Name:			01021-PP_ALT2.dwg
Acad Ver. 2000i	Scale: 1:50		Units: English

Sheet Revisions		

Colorado Department of Transportation

CDOT DEPARTMENT OF TRANSPORTATION
1050 LEE HILL ROAD
BOULDER, CO. 80302
Phone: (303) 546-5662
Fax: (303) 444-0740

REGION 4 MHG

IRONGATE 4, SUITE 100
777 S. WADSWORTH BLVD.
LAKEWOOD, COLORADO 80226
(303) 988-4939
MULLER

As Constructed
No Revisions:
Revised:
Void:

ALTERNATIVE 2
SH7 (PREFERRED ALTERNATIVE)
STA. 131+00 TO STA. 143+00

Designer:	LRP	Structure Numbers	
Detailer:	RKL		
Sheet Subset:	ROADWAY	Subset Sheets:	1 of 7

Project No./Code
STA 0072-010
11873
Sheet Number:

NAME: P:\01-021-06 SH 7 EA\dwg\report selected alternatives\01021-PP_ALT2.dwg DATE: OCT 11, 2005 TIME: 1:39 AM

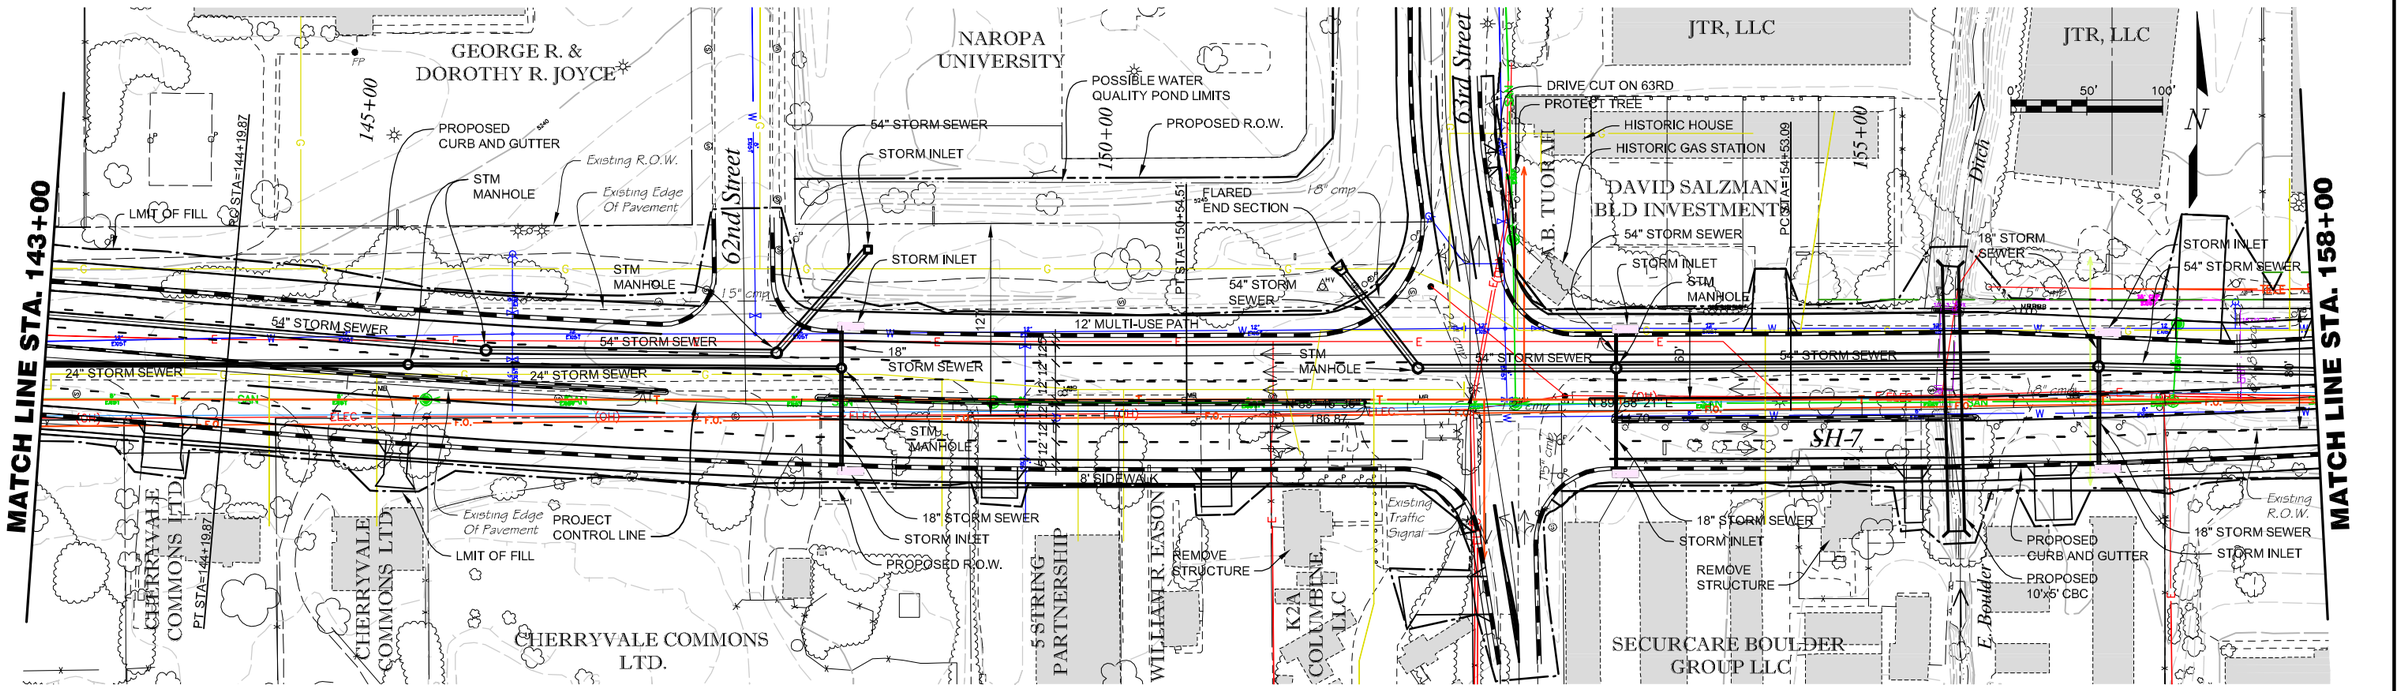

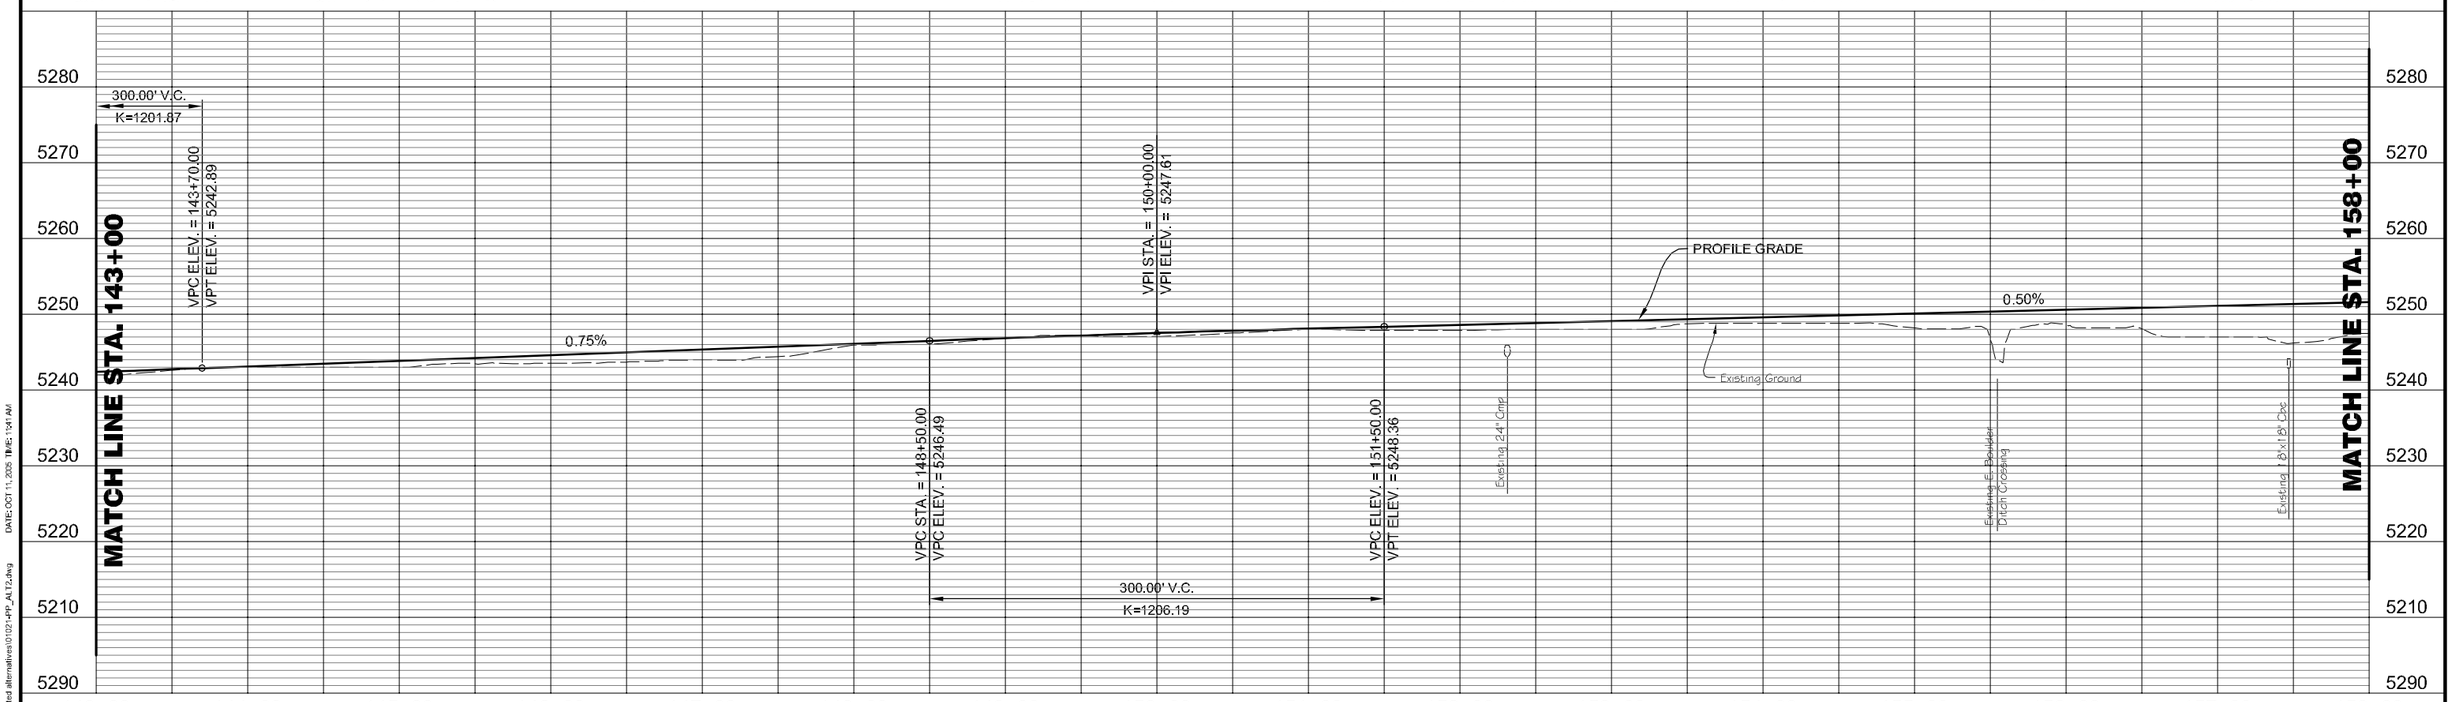

Computer File Information			
Creation Date:	08/23/05	Initials:	RKL
Last Modification Date:	10/08/05	Initials:	RKL
Full Path	P:\01-021-06 SH 7 EA\dwg\report selected alternatives\		
Drawing File Name:	01021-PP_ALT2.dwg		
Acad Ver. 2000i	Scale: 1:50	Units:	English

Sheet Revisions		

Colorado Department of Transportation

CDOT DEPARTMENT OF TRANSPORTATION
1050 LEE HILL ROAD
BOULDER, CO. 80302
Phone: (303) 546-5662
Fax: (303) 444-0740

REGION 4 MHG

IRONGATE 4, SUITE 100
777 S. WADSWORTH BLVD.
LAKEWOOD, COLORADO 80226
(303) 988-4939
MULLER

As Constructed
No Revisions:
Revised:
Void:

ALTERNATIVE 2
SH7 (PREFERRED ALTERNATIVE)
STA.143+00 TO STA. 158+00

Designer:	LRP	Structure Numbers	
Detailer:	RKL		
Sheet Subset:	ROADWAY	Subset Sheets:	2 of 7

Project No./Code
STA 0072-010
11873
Sheet Number:

NAME: P:\01-021-06 SH 7 EA\dwg\report selected alternatives\01021-PP_ALT2.dwg DATE: OCT 11, 2005 TIME: 1:41 AM

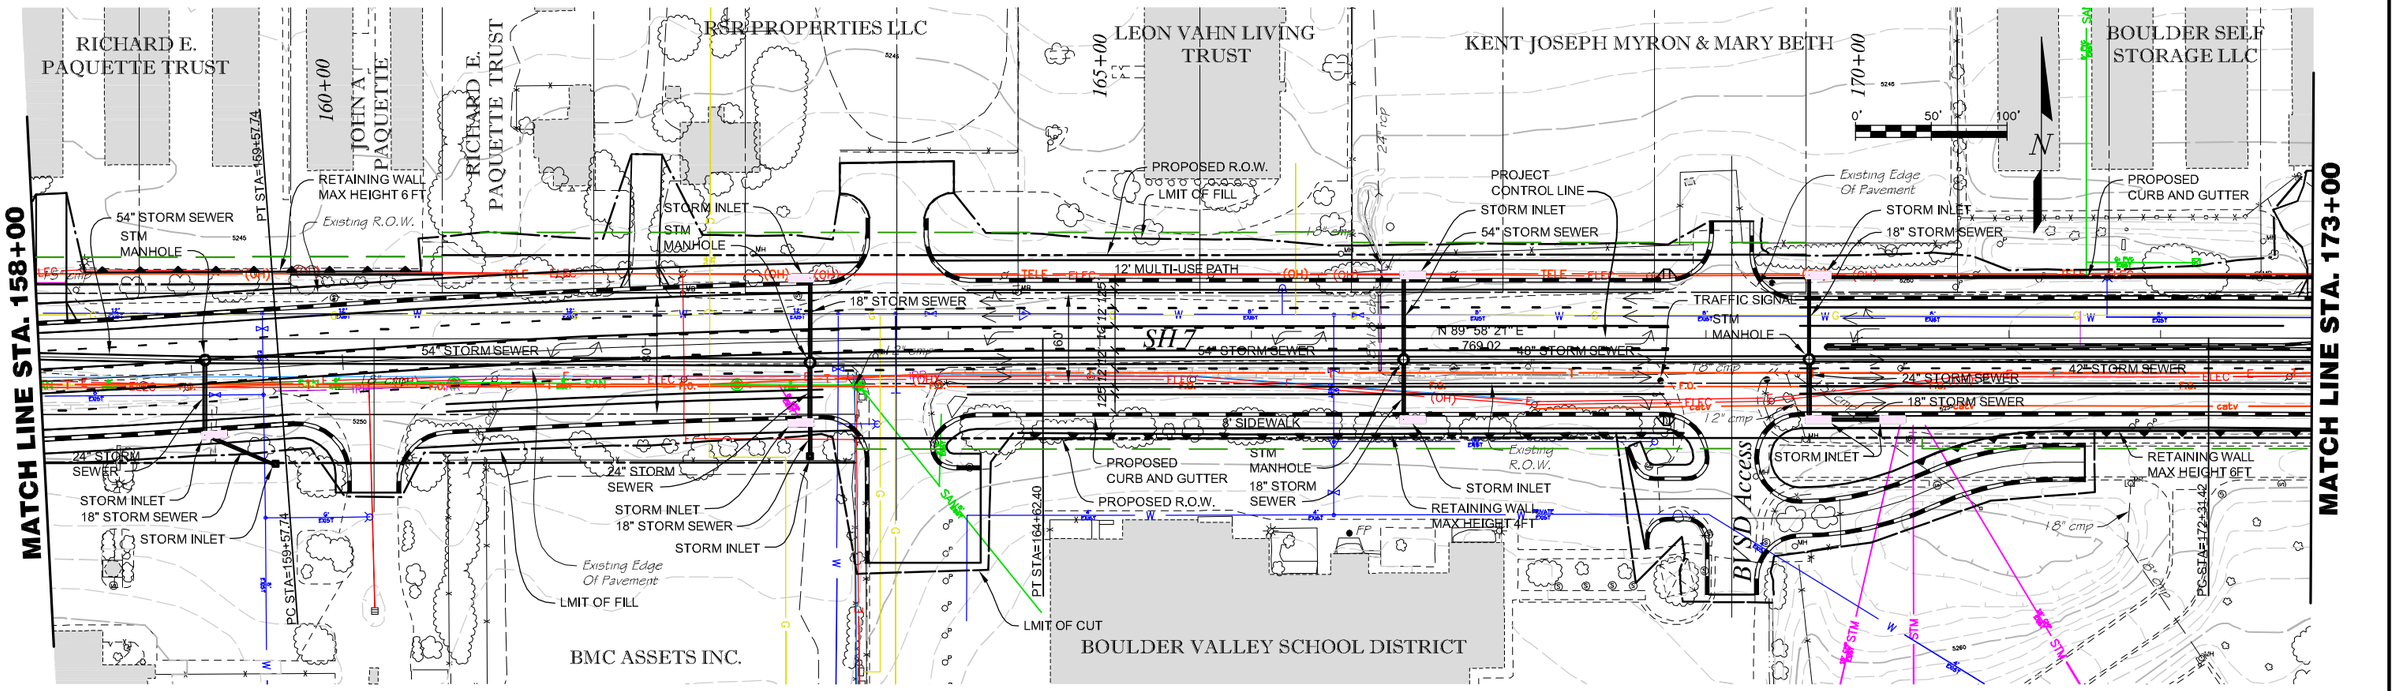

Computer File Information			
Creation Date:	08/23/05	Initials:	RKL
Last Modification Date:	10/08/05	Initials:	RKL
Full Path	P:\01-021-06 SH 7 EA\dwg\report selected alternatives\		
Drawing File Name:	01021-PP_ALT2.dwg		
Acad Ver. 2000i	Scale: 1:50	Units:	English

Sheet Revisions		

Colorado Department of Transportation
CDOT DEPARTMENT OF TRANSPORTATION
1050 LEE HILL ROAD
BOULDER, CO. 80302
Phone: (303) 546-5662
Fax: (303) 444-0740
REGION 4 MHG

IRONGATE 4, SUITE 100
777 S. WADSWORTH BLVD.
LAKEWOOD, COLORADO 80226
(303) 988-4939
MULLER

As Constructed	
No Revisions:	
Revised:	
Void:	

ALTERNATIVE 2
SH7 (PREFERRED ALTERNATIVE)
STA. 158+00 TO STA. 173+00

Designer:	LRP	Structure Numbers	
Detailer:	RKL		
Sheet Subset:	ROADWAY	Subset Sheets:	3 of 7

Project No./Code
STA 0072-010
11873
Sheet Number:

NAME: P:\01-021-06 SH 7 EA\dwg\report selected alternatives\01021-PP_ALT2.dwg DATE: OCT 11, 2005 TIME: 1:42 AM

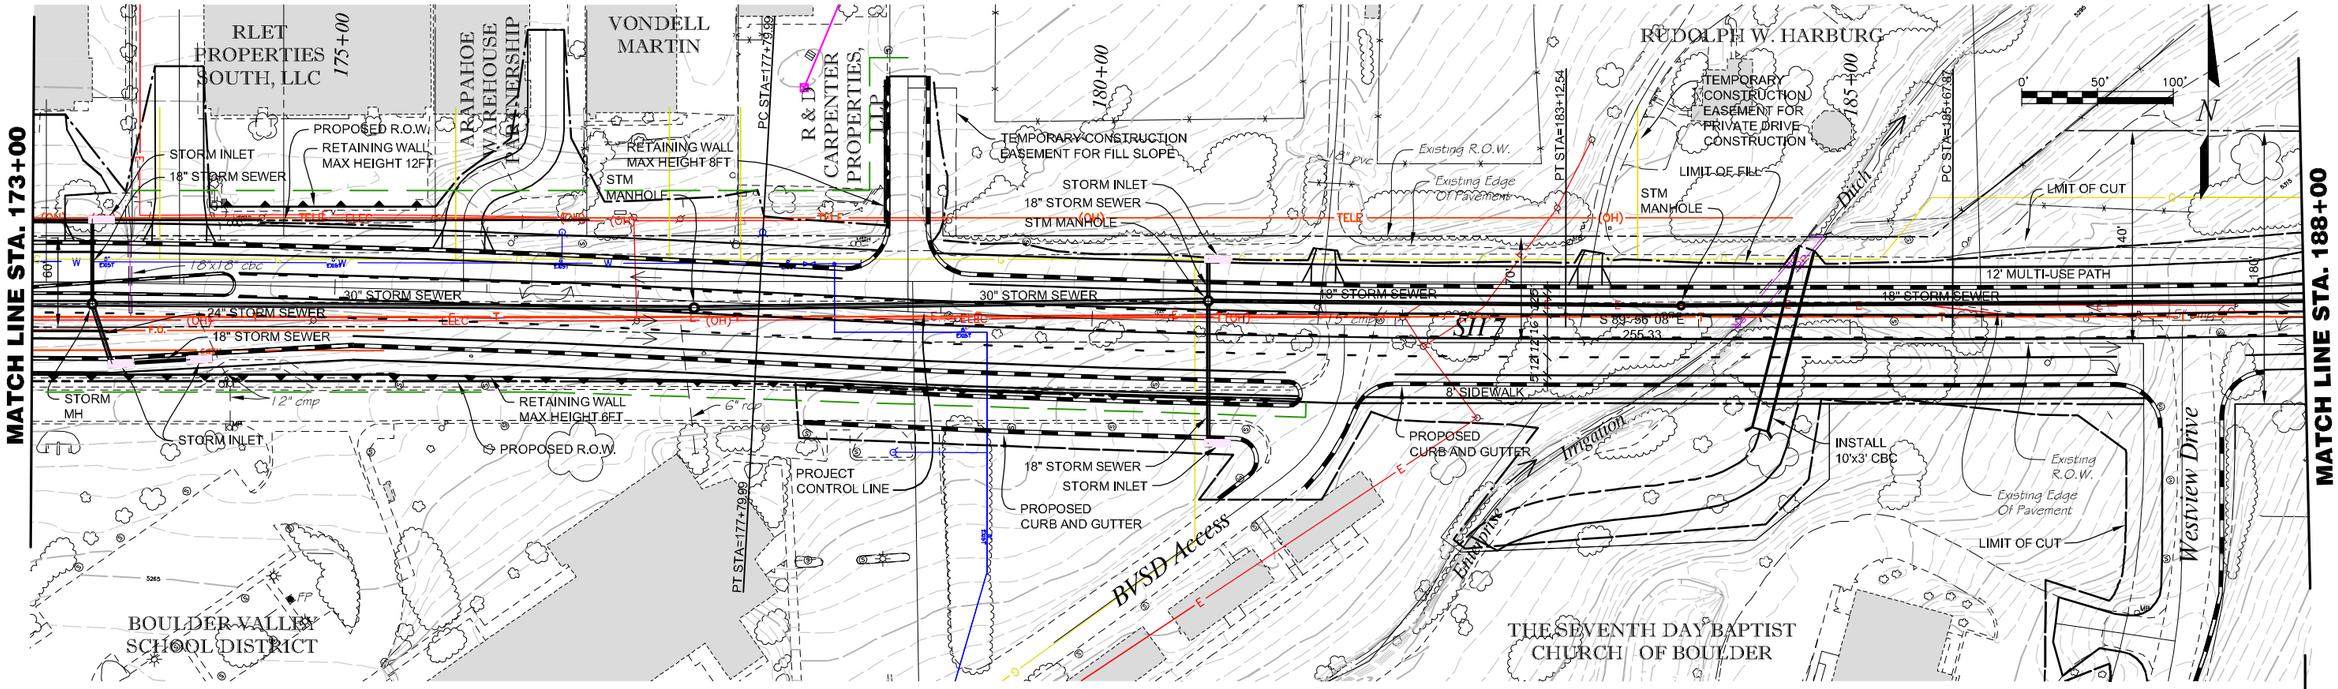

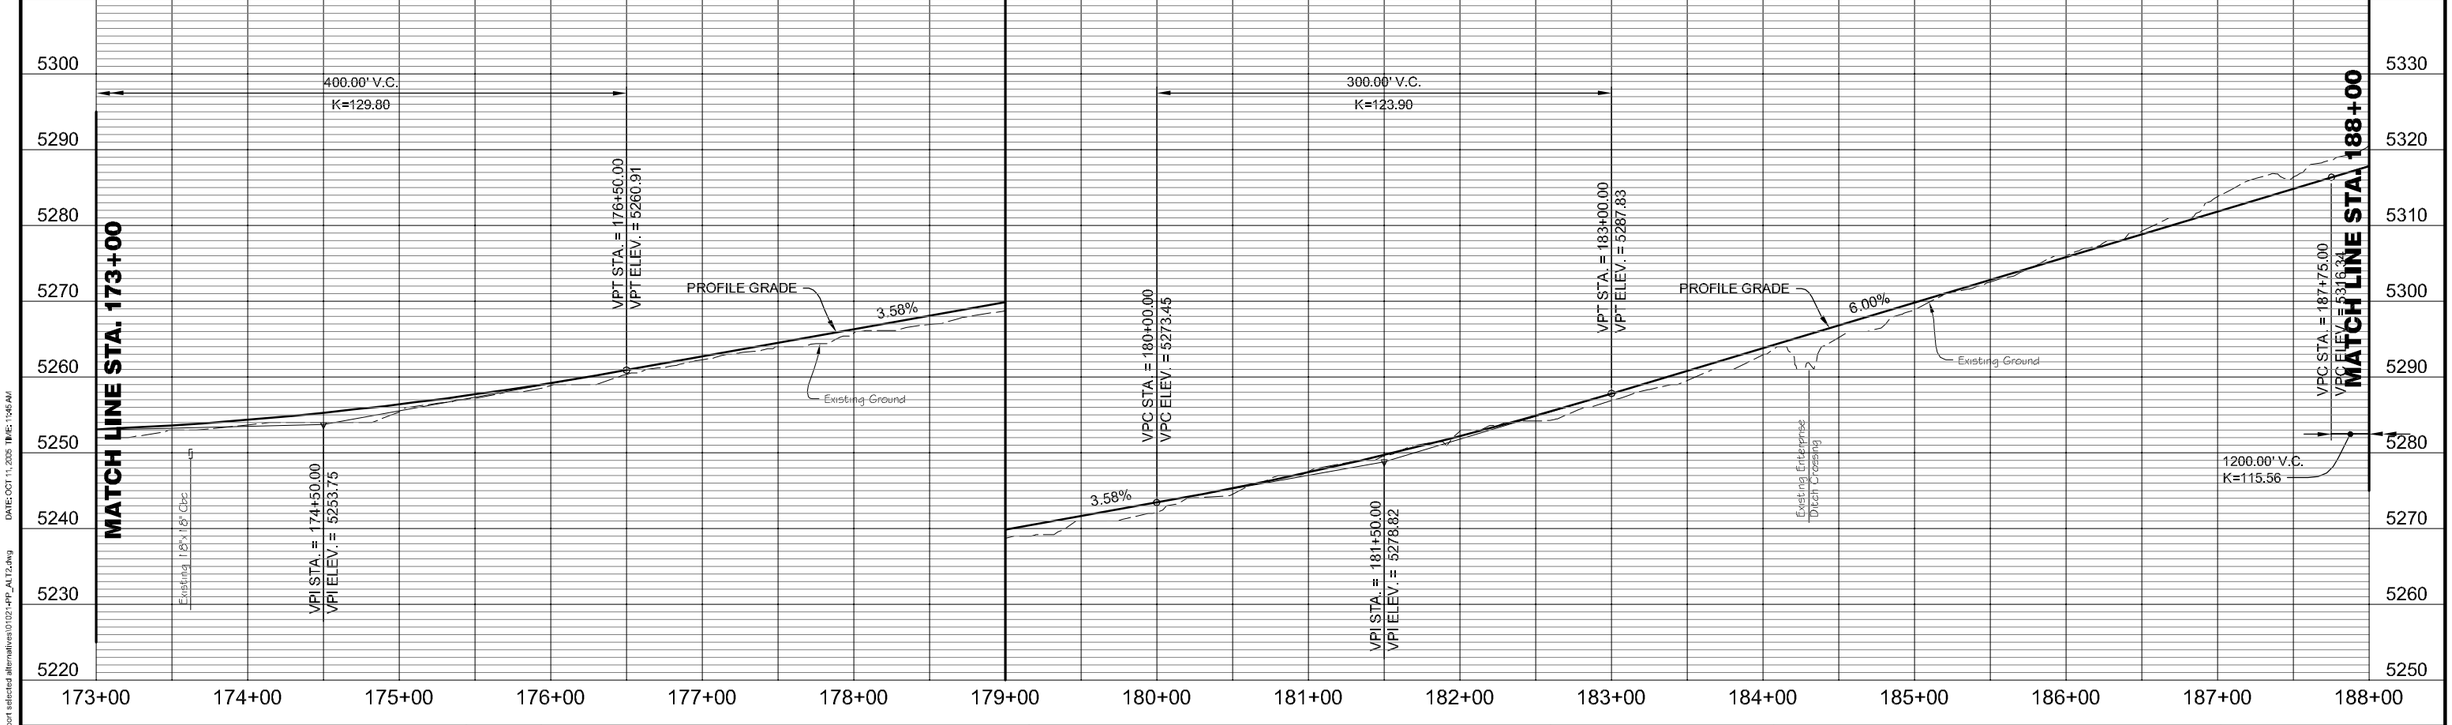

Computer File Information			
Creation Date:	08/23/05	Initials:	RKL
Last Modification Date:	10/08/05	Initials:	RKL
Full Path	P:\01-021-06 SH 7 EA\dwg\report selected alternatives\		
Drawing File Name:	01021-PP_ALT2.dwg		
Acad Ver. 2000i	Scale: 1:50	Units:	English

Sheet Revisions		

Colorado Department of Transportation
DEPARTMENT OF TRANSPORTATION
1050 LEE HILL ROAD
BOULDER, CO. 80302
Phone: (303) 546-5662
Fax: (303) 444-0740
REGION 4 MHG

IRONGATE 4, SUITE 100
777 S. WADSWORTH BLVD.
LAKEWOOD, COLORADO 80226
(303) 988-4939
MULLER

As Constructed
No Revisions:
Revised:
Void:

ALTERNATIVE 2
SH7 (PREFERRED ALTERNATIVE)
STA. 173+00 TO STA. 188+00

Designer:	LRP	Structure Numbers	
Detailer:	RKL		
Sheet Subset:	ROADWAY	Subset Sheets:	4 of 7

Project No./Code
STA 0072-010
11873
Sheet Number:

NAME: P:\01-021-06 SH 7 EA\dwg\report selected alternatives\01021-PP_ALT2.dwg DATE: OCT 11, 2005 TIME: 1:46 AM

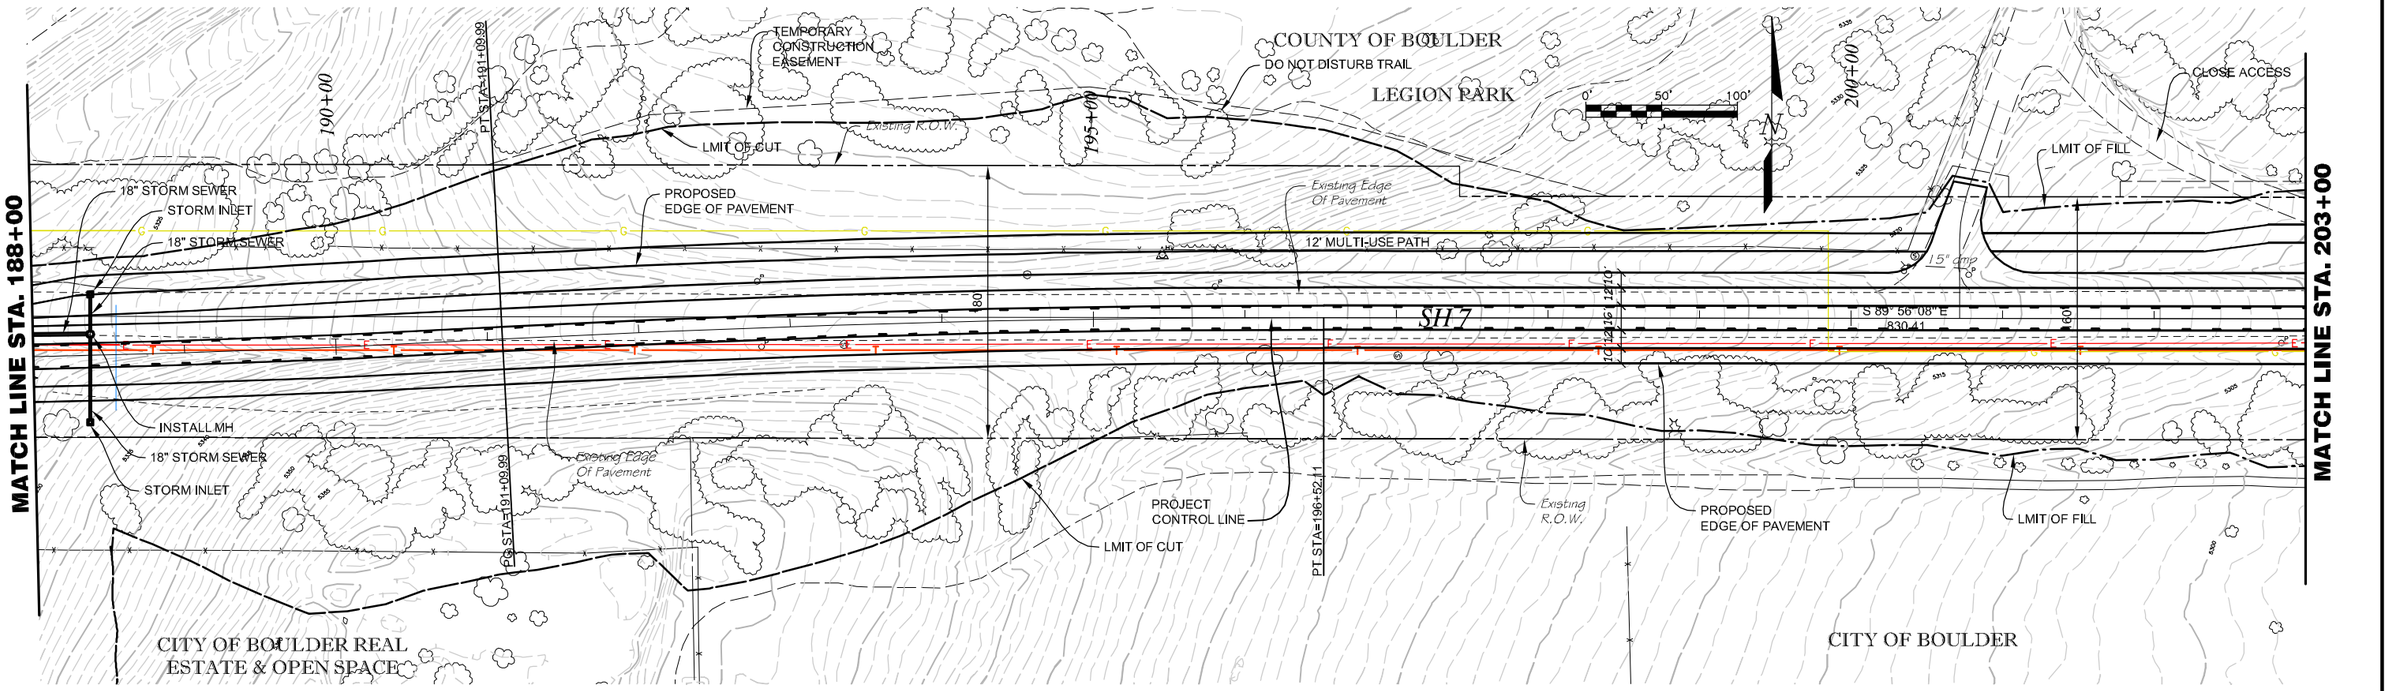

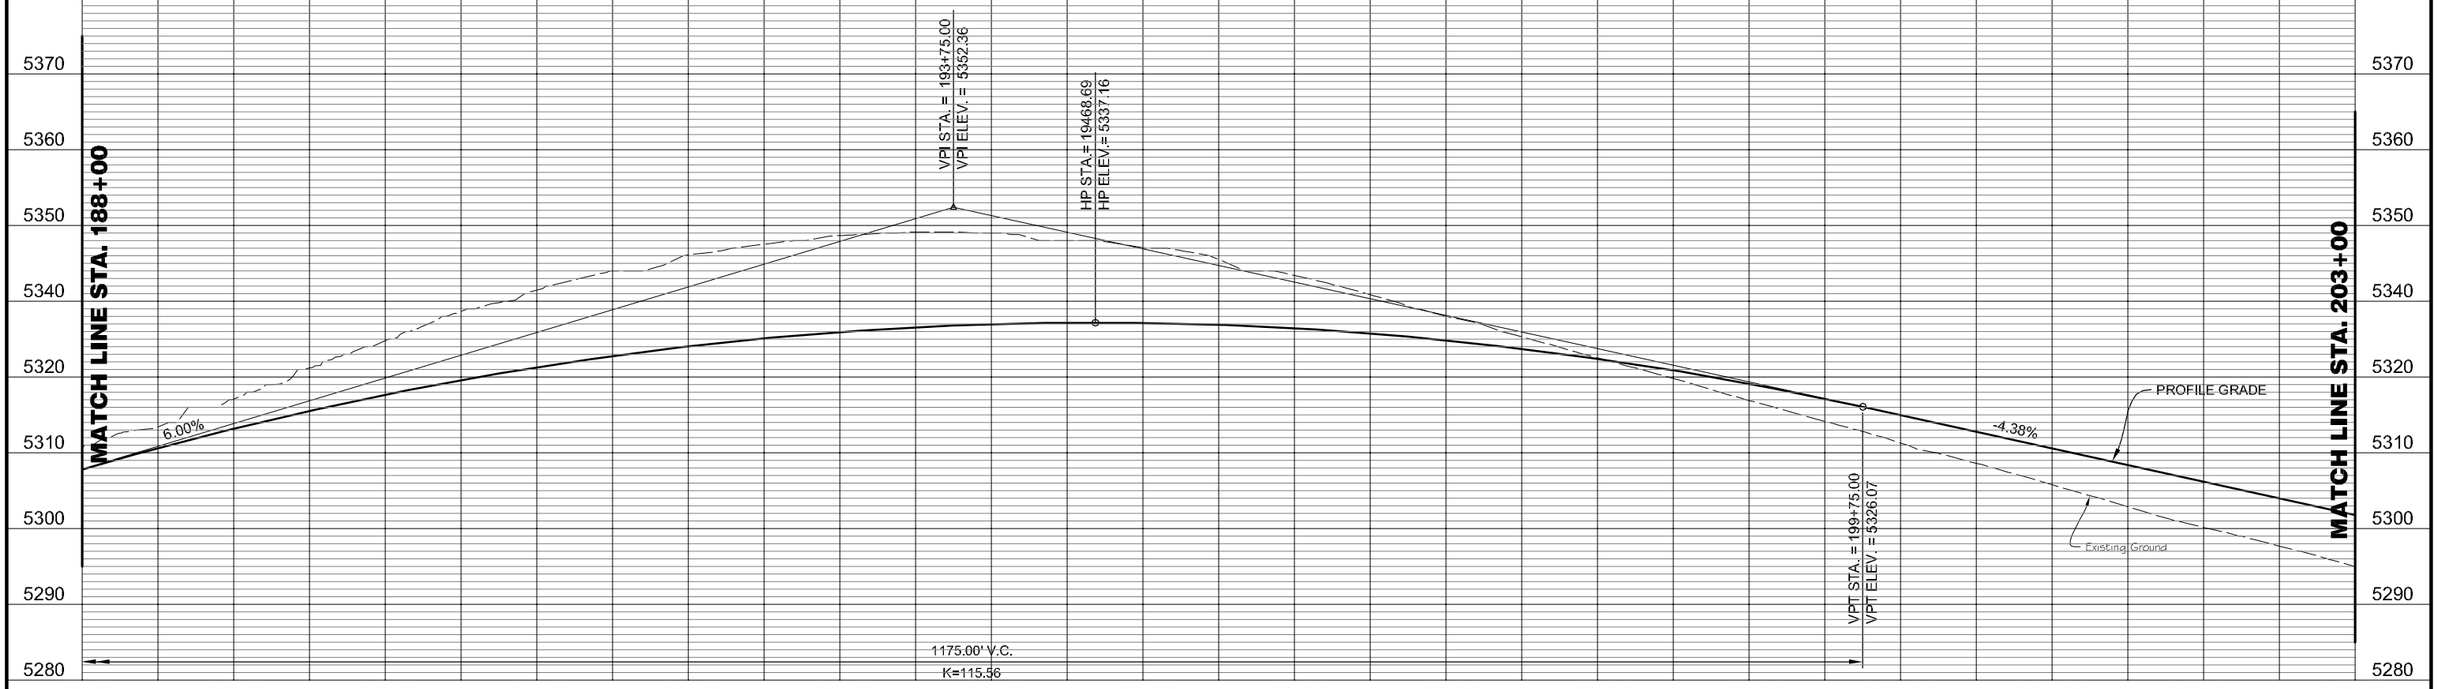

Computer File Information			
Creation Date:	08/23/05	Initials:	RKL
Last Modification Date:	10/08/05	Initials:	RKL
Full Path	P:\01-021-06 SH 7 EA\dwg\report selected alternatives\		
Drawing File Name:	01021-PP_ALT2.dwg		
Acad Ver. 2000i	Scale: 1:50	Units: English	

Sheet Revisions		

Colorado Department of Transportation
DEPARTMENT OF TRANSPORTATION
1050 LEE HILL ROAD
BOULDER, CO. 80302
Phone: (303) 546-5662
Fax: (303) 444-0740
REGION 4 MHG

IRONGATE 4, SUITE 100
777 S. WADSWORTH BLVD.
LAKEWOOD, COLORADO 80226
(303) 988-4939
MULLER

As Constructed	
No Revisions:	
Revised:	
Void:	

ALTERNATIVE 2
SH7 (PREFERRED ALTERNATIVE)
STA. 188+00 TO STA. 203+00

Designer:	LRP	Structure Numbers	
Detailer:	RKL		
Sheet Subset:	ROADWAY	Subset Sheets:	5 of 7

Project No./Code
STA 0072-010
11873
Sheet Number:

NAME: P:\01-021-06 SH 7 EA\dwg\report selected alternatives\01021-PP_ALT2.dwg DATE: OCT 11, 2005 TIME: 1:47 AM

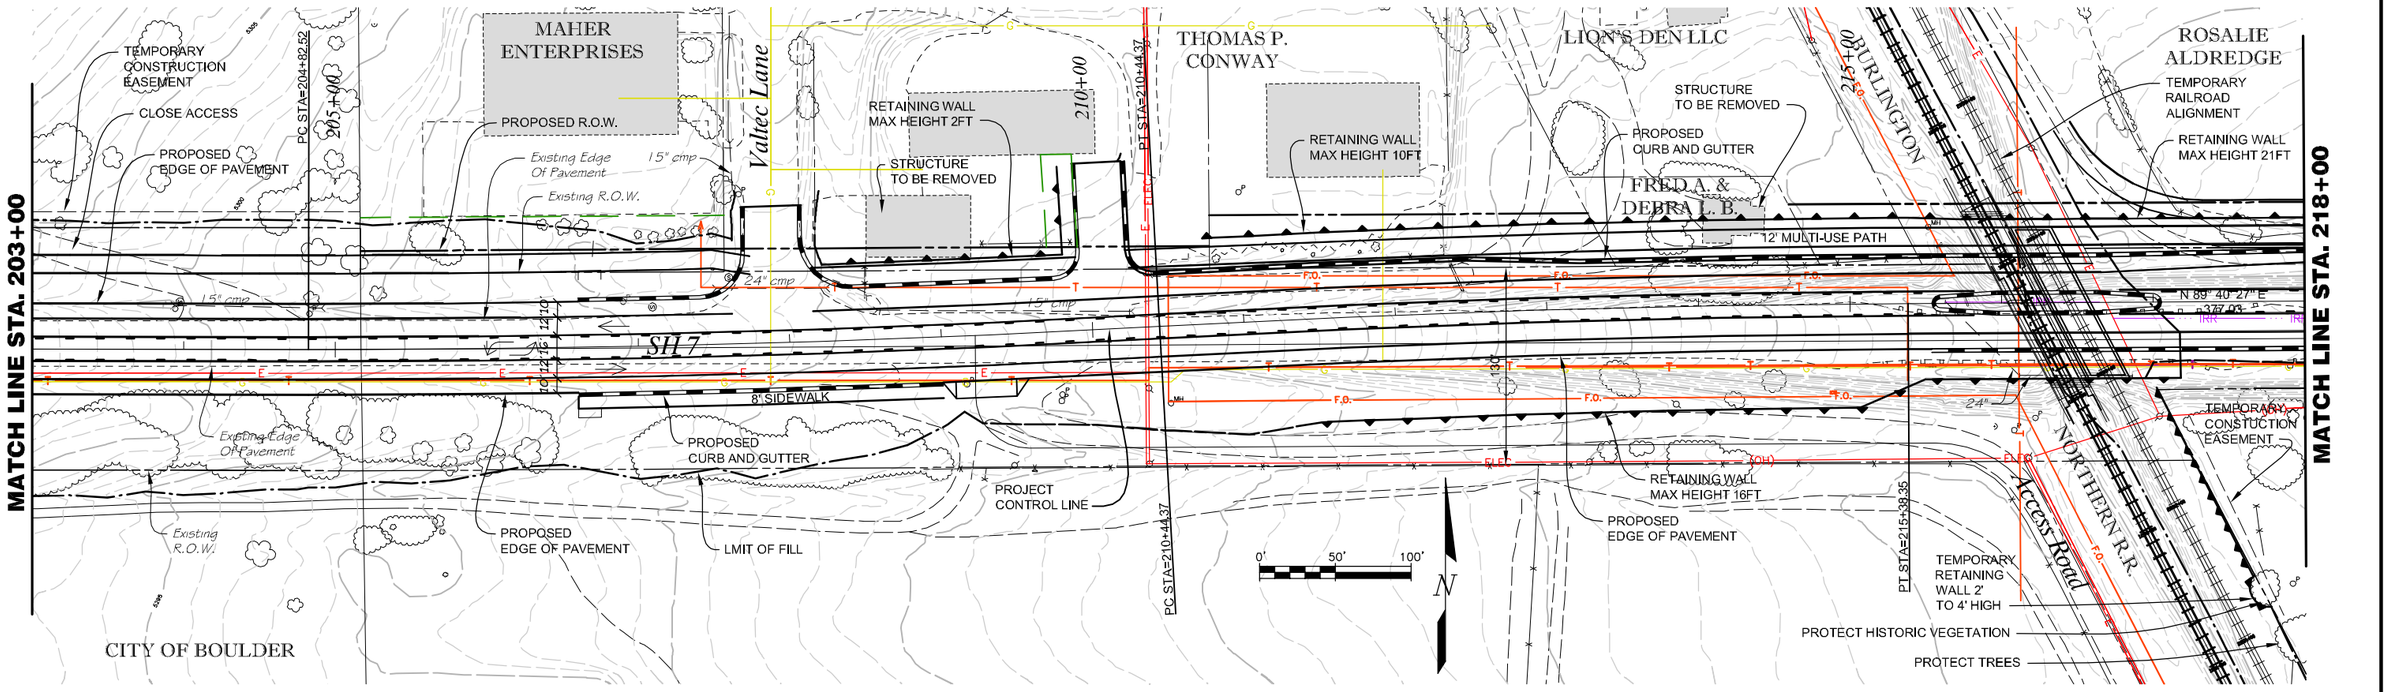

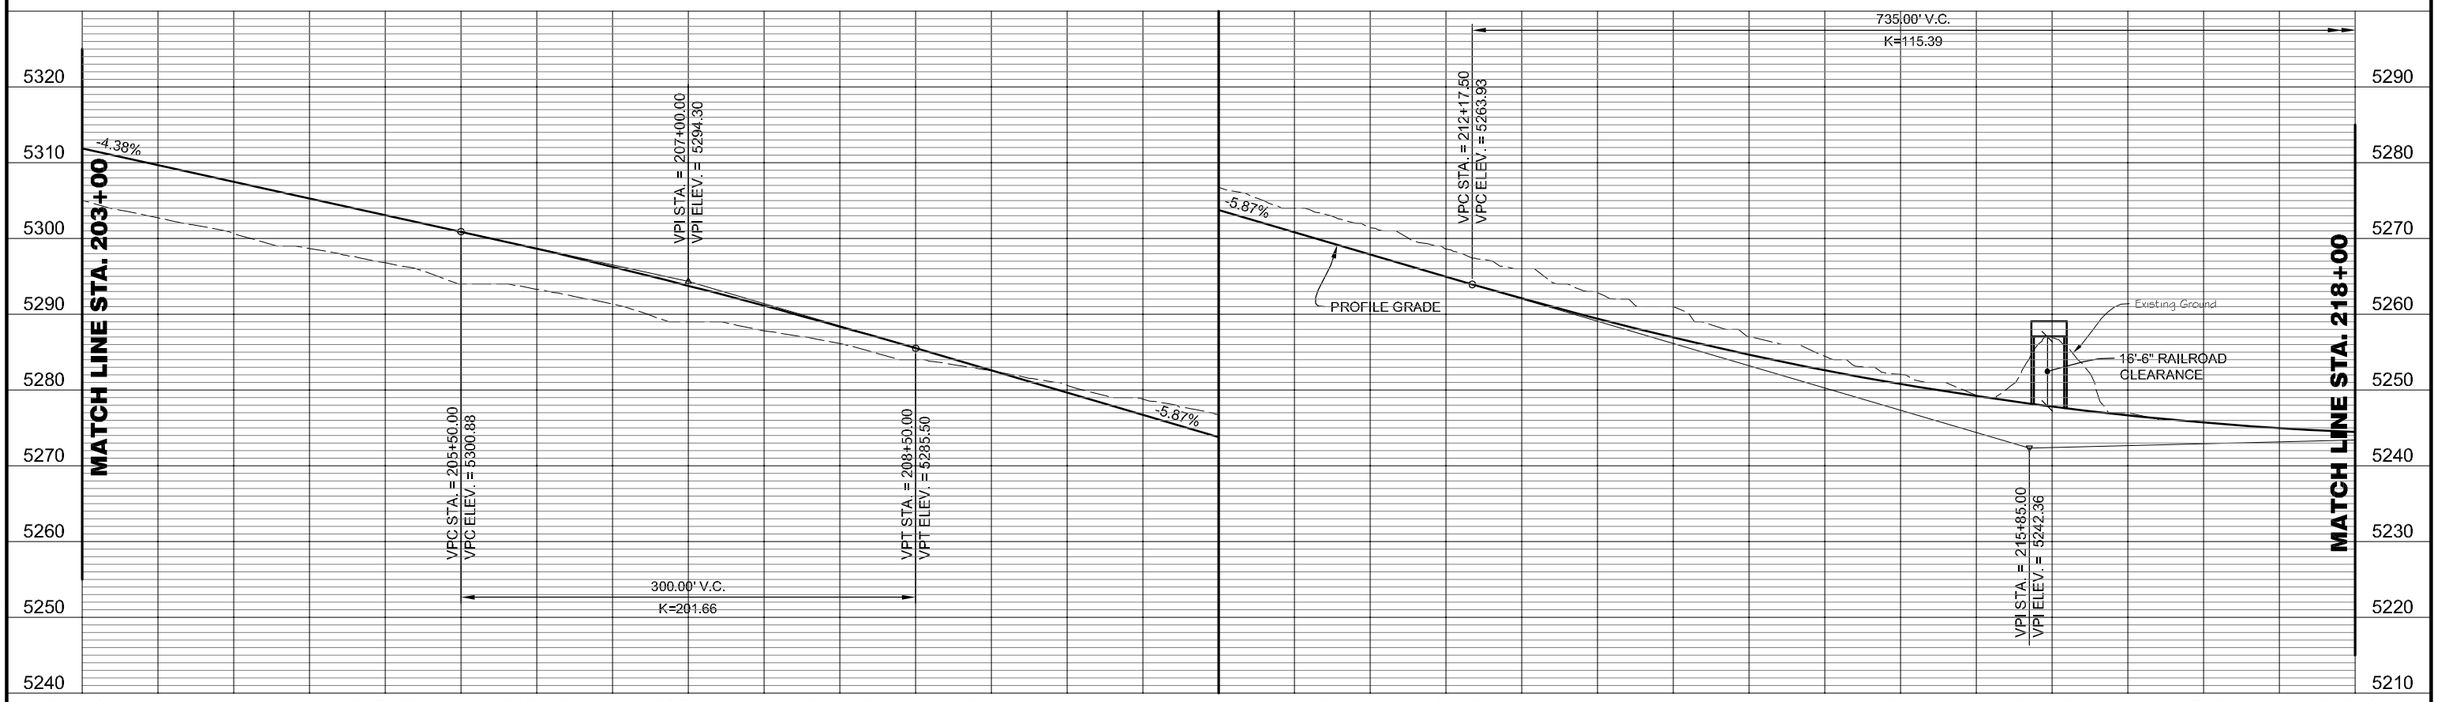

Computer File Information			
Creation Date:	08/23/05	Initials:	RKL
Last Modification Date:	10/08/05	Initials:	RKL
Full Path	P:\01-021-06 SH 7 EA\dwg\report selected alternatives\		
Drawing File Name:	01021-PP_ALT2.dwg		
Acad Ver. 2000i	Scale: 1:50	Units:	English

Sheet Revisions		

Colorado Department of Transportation
DEPARTMENT OF TRANSPORTATION
1050 LEE HILL ROAD
BOULDER, CO. 80302
Phone: (303) 546-5662
Fax: (303) 444-0740
REGION 4 MHG

IRONGATE 4, SUITE 100
777 S. WADSWORTH BLVD.
LAKEWOOD, COLORADO 80226
(303) 988-4939
MULLER

As Constructed
No Revisions:
Revised:
Void:

ALTERNATIVE 2
SH7 (PREFERRED ALTERNATIVE)
STA. 203+00 TO STA. 218+00

Designer:	LRP	Structure Numbers	
Detailer:	RKL		
Sheet Subset:	ROADWAY	Subset Sheets:	6 of 7

Project No./Code
STA 0072-010
11873
Sheet Number:

NAME: P:\01-021-06 SH 7 EA\dwg\report selected alternatives\01021-PP_ALT2.dwg DATE: OCT 11, 2005 TIME: 1:47 AM

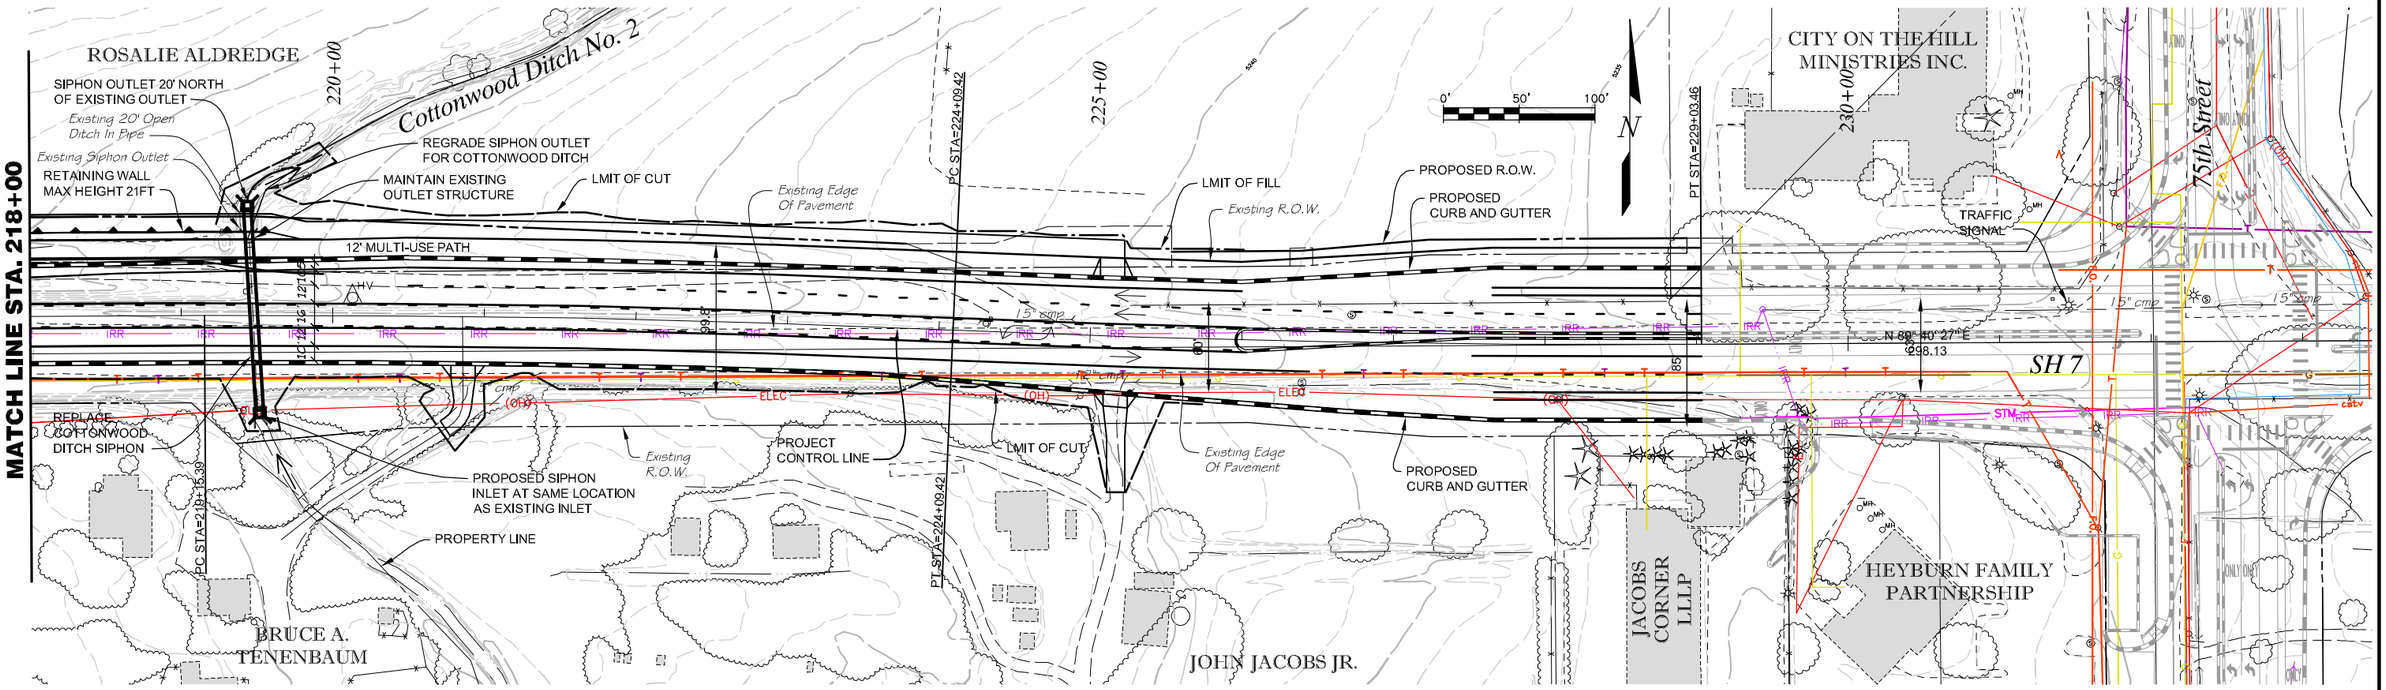

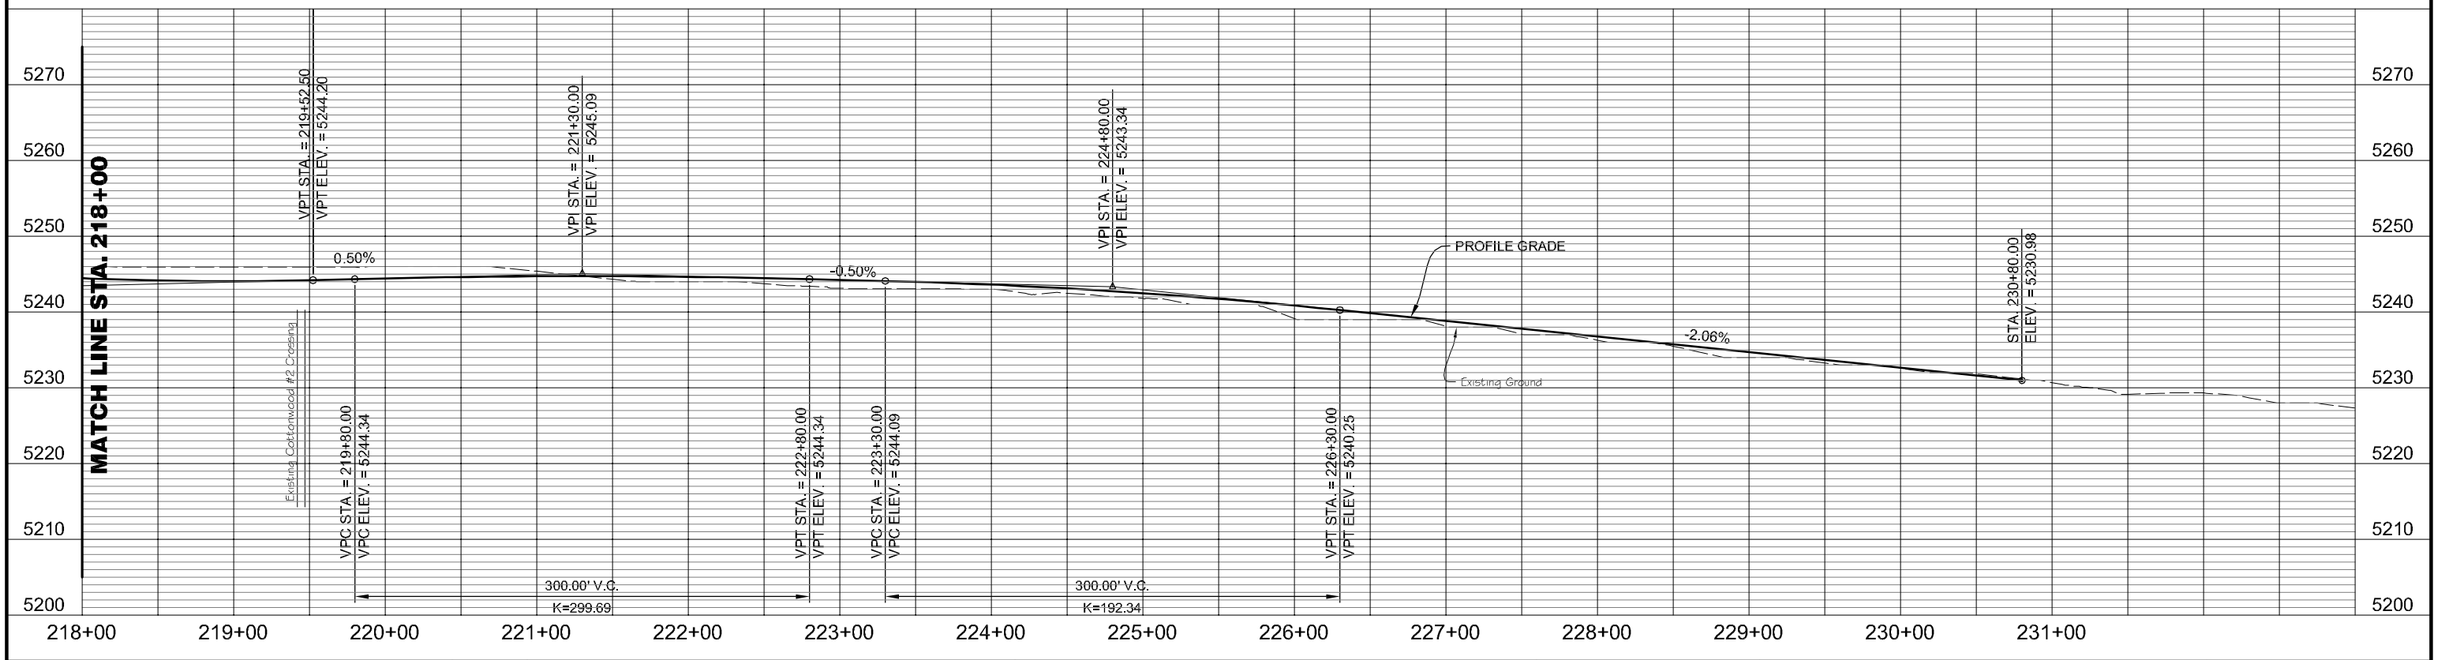

Computer File Information			
Creation Date:	08/23/05	Initials:	RKL
Last Modification Date:	10/08/05	Initials:	RKL
Full PathP:\01-021-06 SH 7 EA\dwg\report selected alternatives\			
Drawing File Name:			01021-PP_ALT2.dwg
Acad Ver. 2000i	Scale: 1:50		Units: English

Sheet Revisions		

Colorado Department of Transportation
DEPARTMENT OF TRANSPORTATION
1050 LEE HILL ROAD
BOULDER, CO. 80302
Phone: (303) 546-5662
Fax: (303) 444-0740
REGION 4 MHG

IRONGATE 4, SUITE 100
777 S. WADSWORTH BLVD.
LAKEWOOD, COLORADO 80226
(303) 988-4939
MULLER

As Constructed
No Revisions:
Revised:
Void:

ALTERNATIVE 2
SH7 (PREFERRED ALTERNATIVE)
STA. 218+00 TO STA. 229+03.46

Designer:	LRP	Structure Numbers	
Detailer:	RKL		
Sheet Subset:	ROADWAY	Subset Sheets:	7 of 7

Project No./Code
STA 0072-010
11873
Sheet Number:

NAME: P:\01-021-06 SH 7 EA\dwg\report selected alternatives\01021-PP_ALT2.dwg DATE: OCT 11, 2005 TIME: 1:48 AM