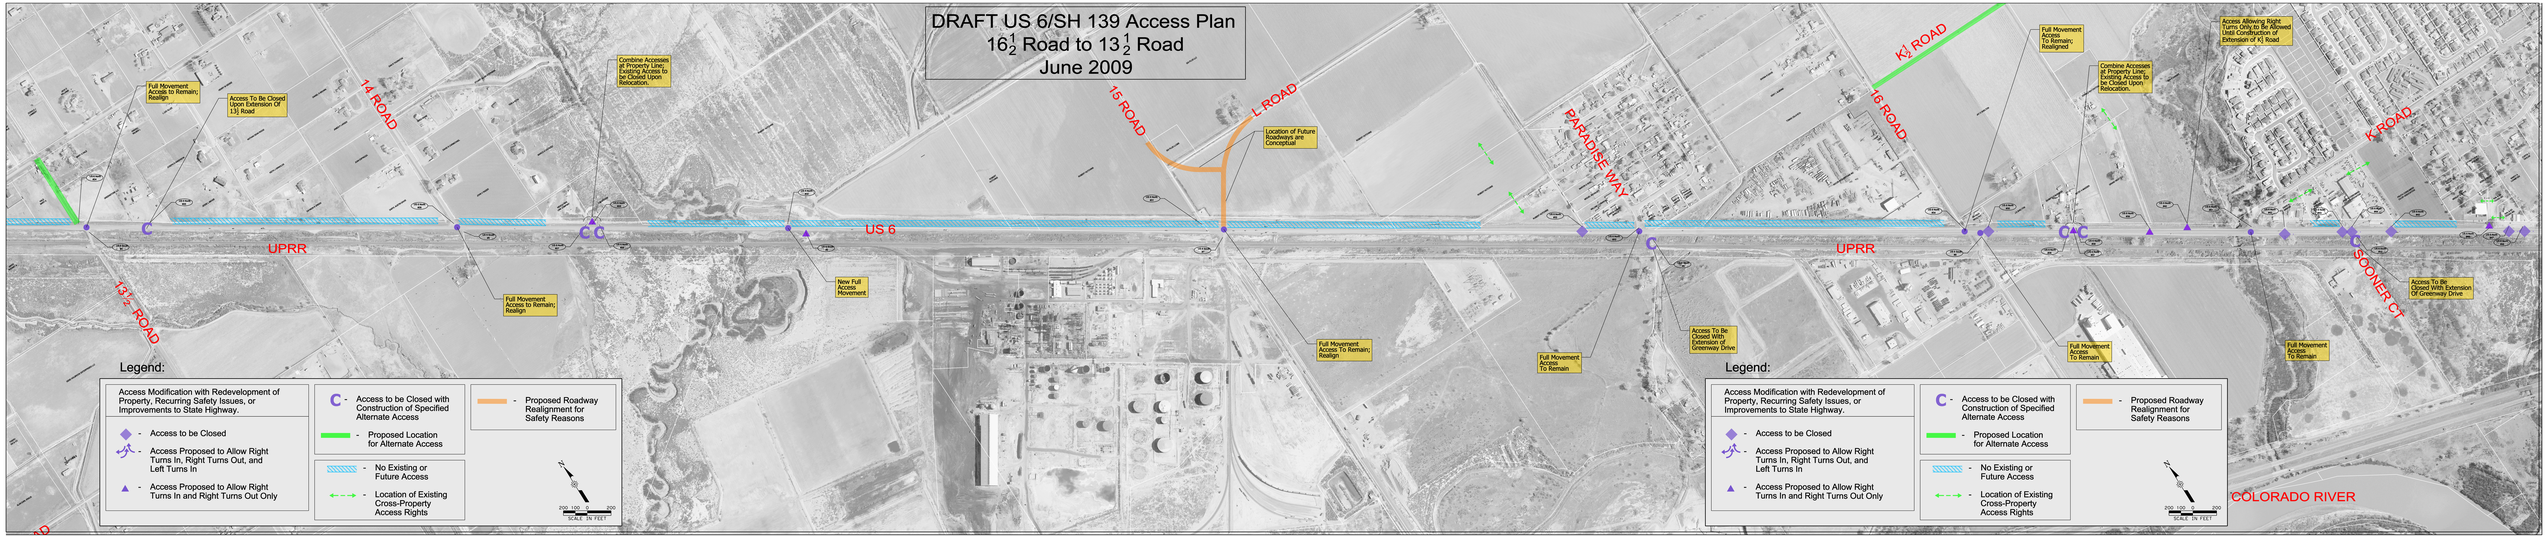
DRAFT US 6/SH 139 Access Plan
16½ Road to 13½ Road
June 2009
Full Movement Access to Remain; Realign
Access To Be Closed Upon Extension Of 13½ Road
14 ROAD
Combine Accesses at Property Line; Existing Access to be Closed Upon Relocation.
15 ROAD
L ROAD
Location of Future Roadways are Conceptual
PARADISE WAY
K½ ROAD
16 ROAD
Full Movement Access To Remain; Realigned
Combine Accesses at Property Line; Existing Access to be Closed Upon Relocation.
Access Allowing Right Turns Only to Be Allowed Until Construction of Extension of K½ Road
K ROAD
SOONER CT
Access To Be Closed With Extension Of Greenway Drive
Full Movement Access To Remain
UPRR
US 6
13½ ROAD
New Full Access Movement
Full Movement Access To Remain; Realign
Full Movement Access To Remain
COLORADO RIVER
Legend:
Access Modification with Redevelopment of Property, Recurring Safety Issues, or Improvements to State Highway.
- Access to be Closed
- Access Proposed to Allow Right Turns In, Right Turns Out, and Left Turns In
- Access Proposed to Allow Right Turns In and Right Turns Out Only
C - Access to be Closed with Construction of Specified Alternate Access
- Proposed Location for Alternate Access
- No Existing or Future Access
- Location of Existing Cross-Property Access Rights
- Proposed Roadway Realignment for Safety Reasons
N
200 100 0 200
SCALE IN FEET