Build Alternative - Wadsworth Boulevard

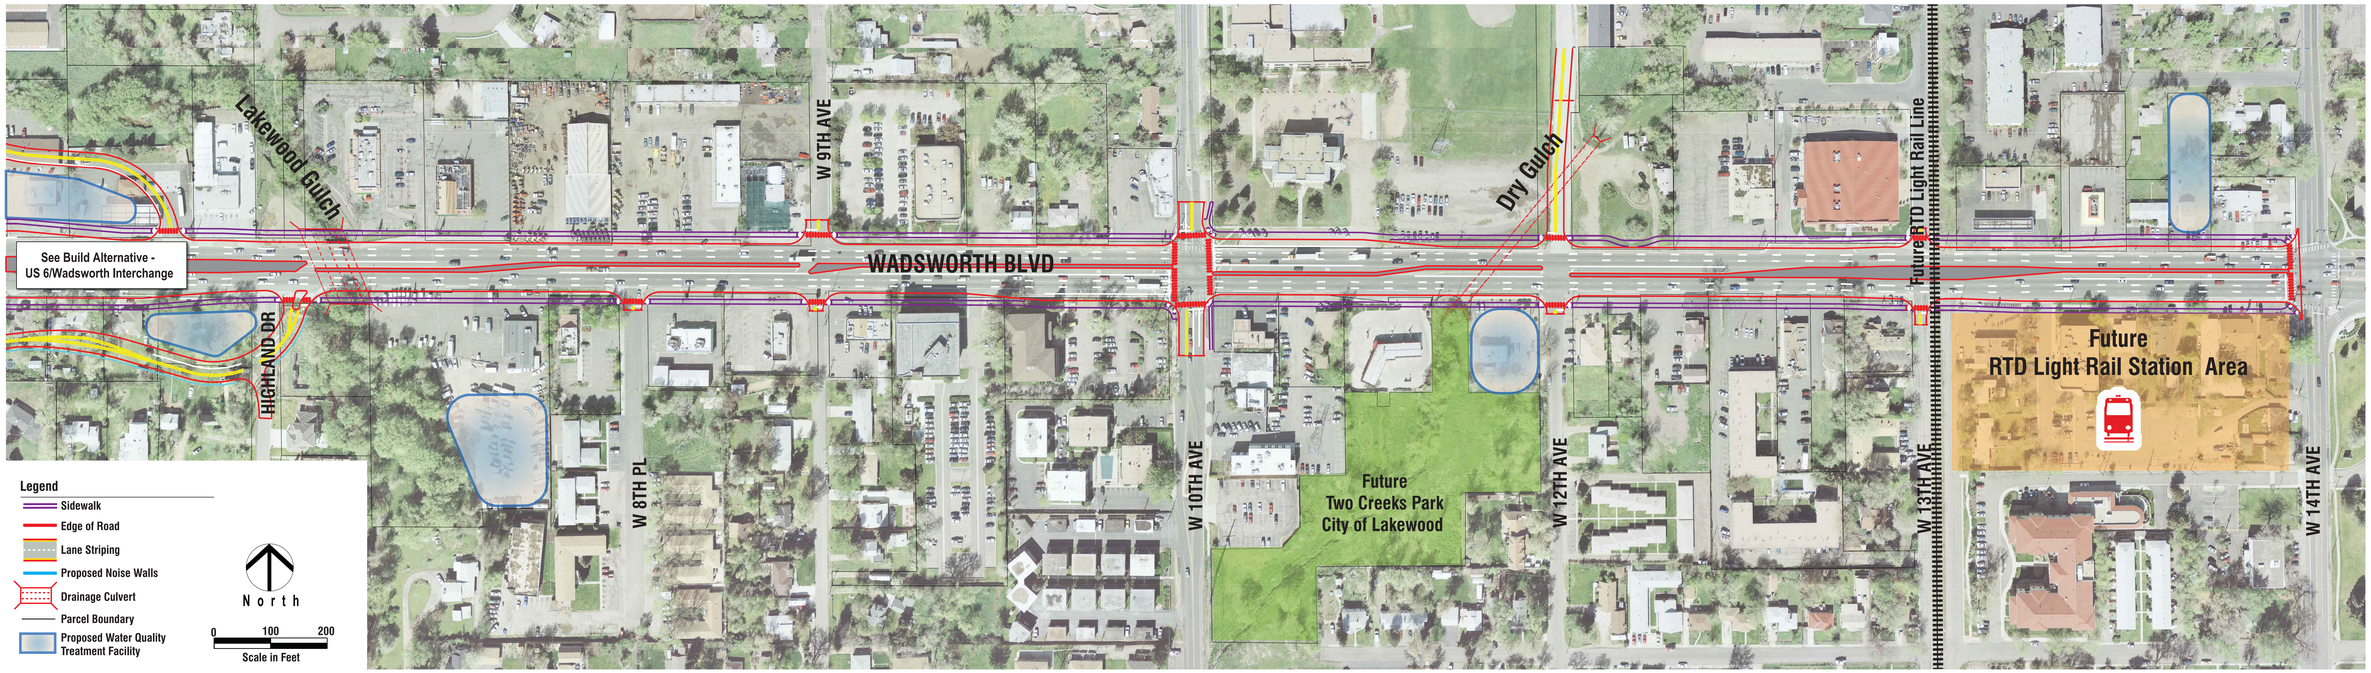

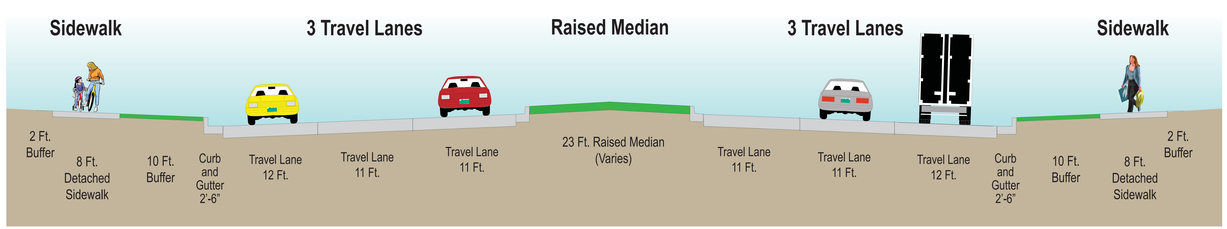

Notes: Sidewalk widths would accommodate both bicycle and pedestrian use.
Landscaping in sidewalk buffers and median will be coordinated with Lakewood and included where feasible.

PROPOSED WADSWORTH CROSS SECTION

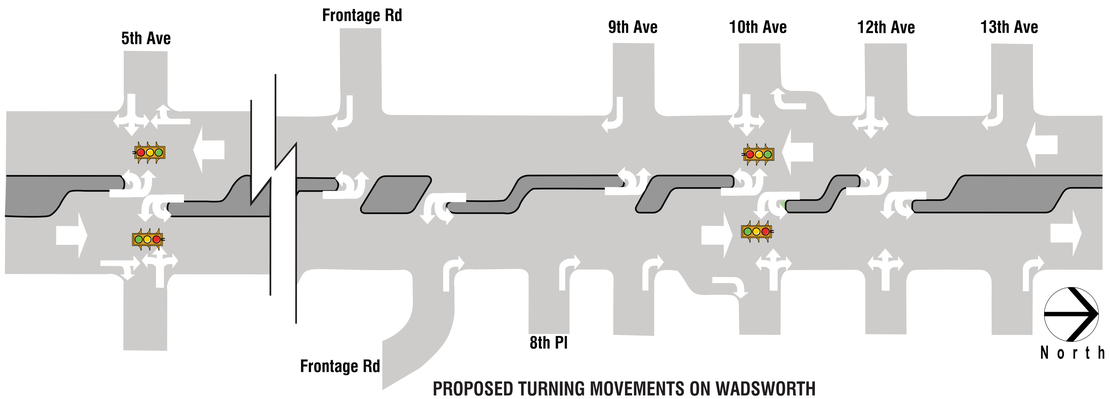

PROPOSED TURNING MOVEMENTS ON WADSWORTH

*Additional improvements to 14th avenue to be made by others.

US 6/Wadsworth Environmental Assessment

DOT DEPARTMENT OF TRANSPORTATION