US 34A
ESTES PARK TO LOVELAND
MP 65-88
AUGUST 2014 POST-EMERGENCY REPAIR IMAGERY
DECEMBER 30, 2014

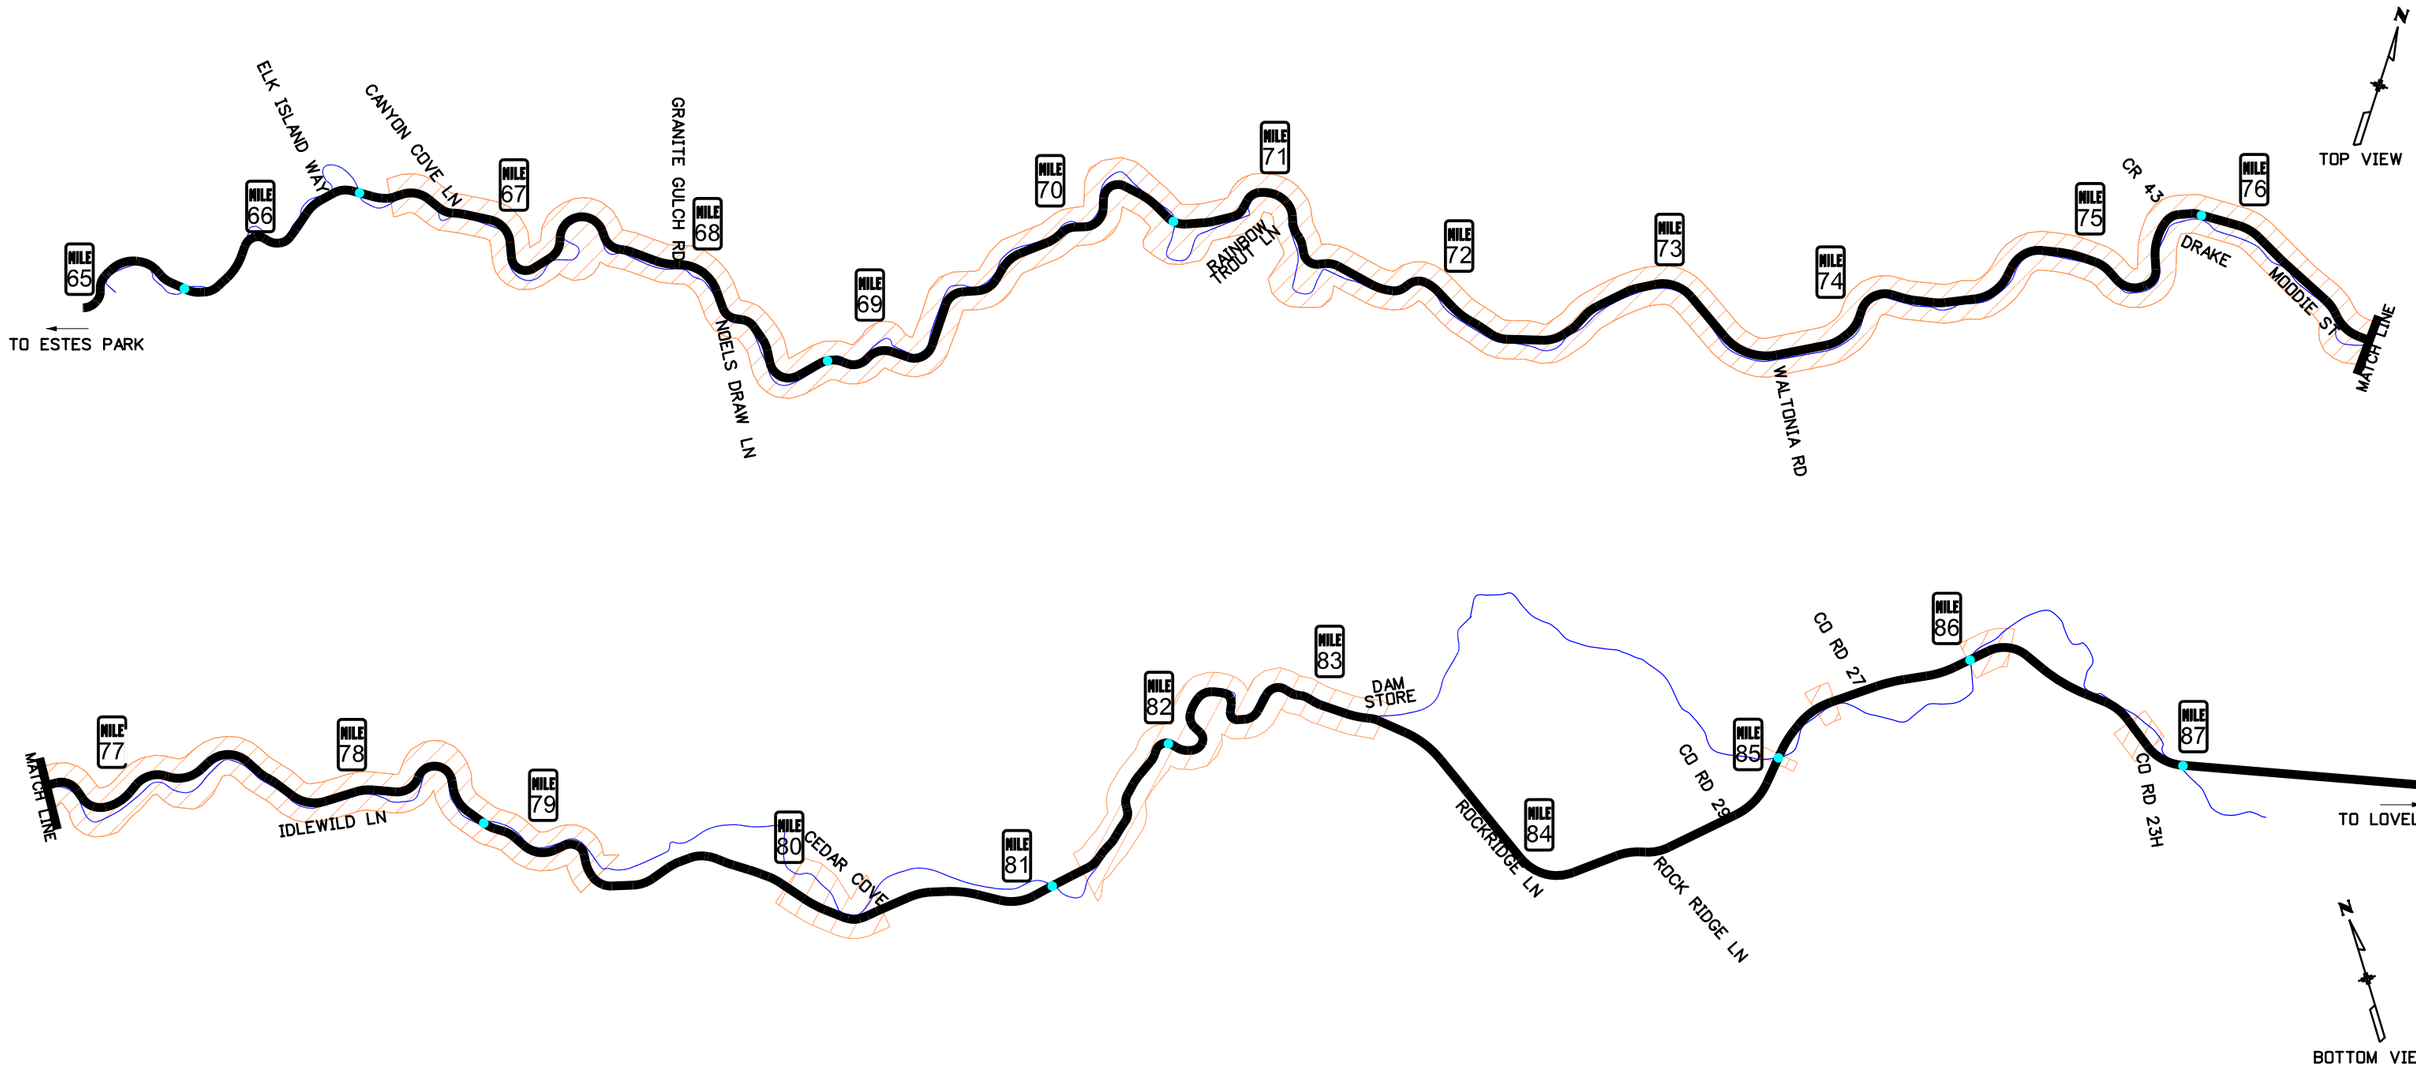

NOT TO SCALE

LEGEND

- SEVERE DAMAGE LIMITS
- BIG THOMPSON RIVER
- EXISTING US 34A
- EXISTING STRUCTURE

SEE DAMAGE ASSESMENT REPORT FOR COMPLETE DESCRIPTION OF SEVERE DAMAGE AREAS

Print Date: 12/30/2014		Sheet Revisions			Colorado Department of Transportation
File Name: 20279_200sc_01.dgn		Date:	Comments	Init.	2207 East Highway 402 Loveland, CO 80537 Phone: 970-667-4670 FAX: 970-669-0289
Horiz. Scale: 1:200 Vert. Scale: As Noted					Region 4 Loveland Residency SCE
JACOBS					

As Constructed	EXISTING US 34A ESTES PARK TO LOVELAND AUGUST 2014 POST-ER IMAGERY			Project No./Code
No Revisions:				ER 0341-084
Revised:	Designer:	Structure Numbers		20279
Void:	Detailer:			Sheet Number 1
	Sheet Subset:	Subset Sheets:		

kingem 11:17:00 AM c:\pwworking\nai\kingem\d0174985\20279_200sc_01.dgn

kingem 11:18:08 AM c:\pwworking\na\kingem\d0174995\20279_200sc_02.dgn

Print Date: 12/30/2014		Sheet Revisions		
File Name: 20279_200sc_02.dgn		Date:	Comments	Init.
Horiz. Scale: 1:200 Vert. Scale: As Noted				
JACOBS				

Colorado Department of Transportation
2207 East Highway 402
Loveland, CO 80537
Phone: 970-667-4670 FAX: 970-669-0289
Region 4 Loveland Residency SCE

As Constructed
No Revisions:
Revised:
Void:

EXISTING US 34A
ESTES PARK TO LOVELAND
AUGUST 2014 POST-ER IMAGERY

Designer:
Detailer:
Sheet Subset:
Structure Numbers
Subset Sheets:

Project No./Code
ER 0341-084
20279
Sheet Number 2

Print Date: 12/30/2014
File Name: 20279_200sc_03.dgn
Horiz. Scale: 1:200 Vert. Scale: As Noted

JACOBS

Sheet Revisions		
Date:	Comments	Init.

Colorado Department of Transportation
2207 East Highway 402
Loveland, CO 80537
Phone: 970-667-4670 FAX: 970-669-0289
Region 4 Loveland Residency SCE

As Constructed
No Revisions:
Revised:
Void:

EXISTING US 34A
ESTES PARK TO LOVELAND
AUGUST 2014 POST-ER IMAGERY

Designer:
Detailer:
Sheet Subset:
Structure Numbers
Subset Sheets:

Project No./Code
ER 0341-084
20279
Sheet Number 3

kingem 11:20:50 AM c:\pwworking\na\kingem\d0174995\20279_200sc_03.dgn

Print Date: 12/30/2014		Sheet Revisions			Colorado Department of Transportation	As Constructed	EXISTING US 34A ESTES PARK TO LOVELAND AUGUST 2014 POST-ER IMAGERY		Project No./Code
File Name: 20279_200sc_04.dgn		Date:	Comments	Init.	2207 East Highway 402 Loveland, CO 80537 Phone: 970-667-4670 FAX: 970-669-0289	No Revisions:			ER 0341-084
Horiz. Scale: 1:200 Vert. Scale: As Noted						Revised:	Designer:	Structure Numbers	20279
JACOBS					Region 4 Loveland Residency SCE	Void:	Detailer:		Sheet Number 4
							Sheet Subset:	Subset Sheets:	

kingem 11:23:25 AM c:\pwworking\na\kingem\d0174985\20279_200sc_04.dgn

kingem 11:26:10 AM c:\pwworking\nd\kingem\d0174995\20279_200sc_05.dgn

Print Date: 12/30/2014
File Name: 20279_200sc_05.dgn
Horiz. Scale: 1:200 Vert. Scale: As Noted

JACOBS

Sheet Revisions		
Date:	Comments	Init.

Colorado Department of Transportation
2207 East Highway 402
Loveland, CO 80537
Phone: 970-667-4670 FAX: 970-669-0289
Region 4 Loveland Residency SCE

As Constructed
No Revisions:
Revised:
Void:

EXISTING US 34A
ESTES PARK TO LOVELAND
AUGUST 2014 POST-ER IMAGERY

Designer:
Detailer:
Sheet Subset:
Structure Numbers
Subset Sheets:

Project No./Code
ER 0341-084
20279
Sheet Number 5

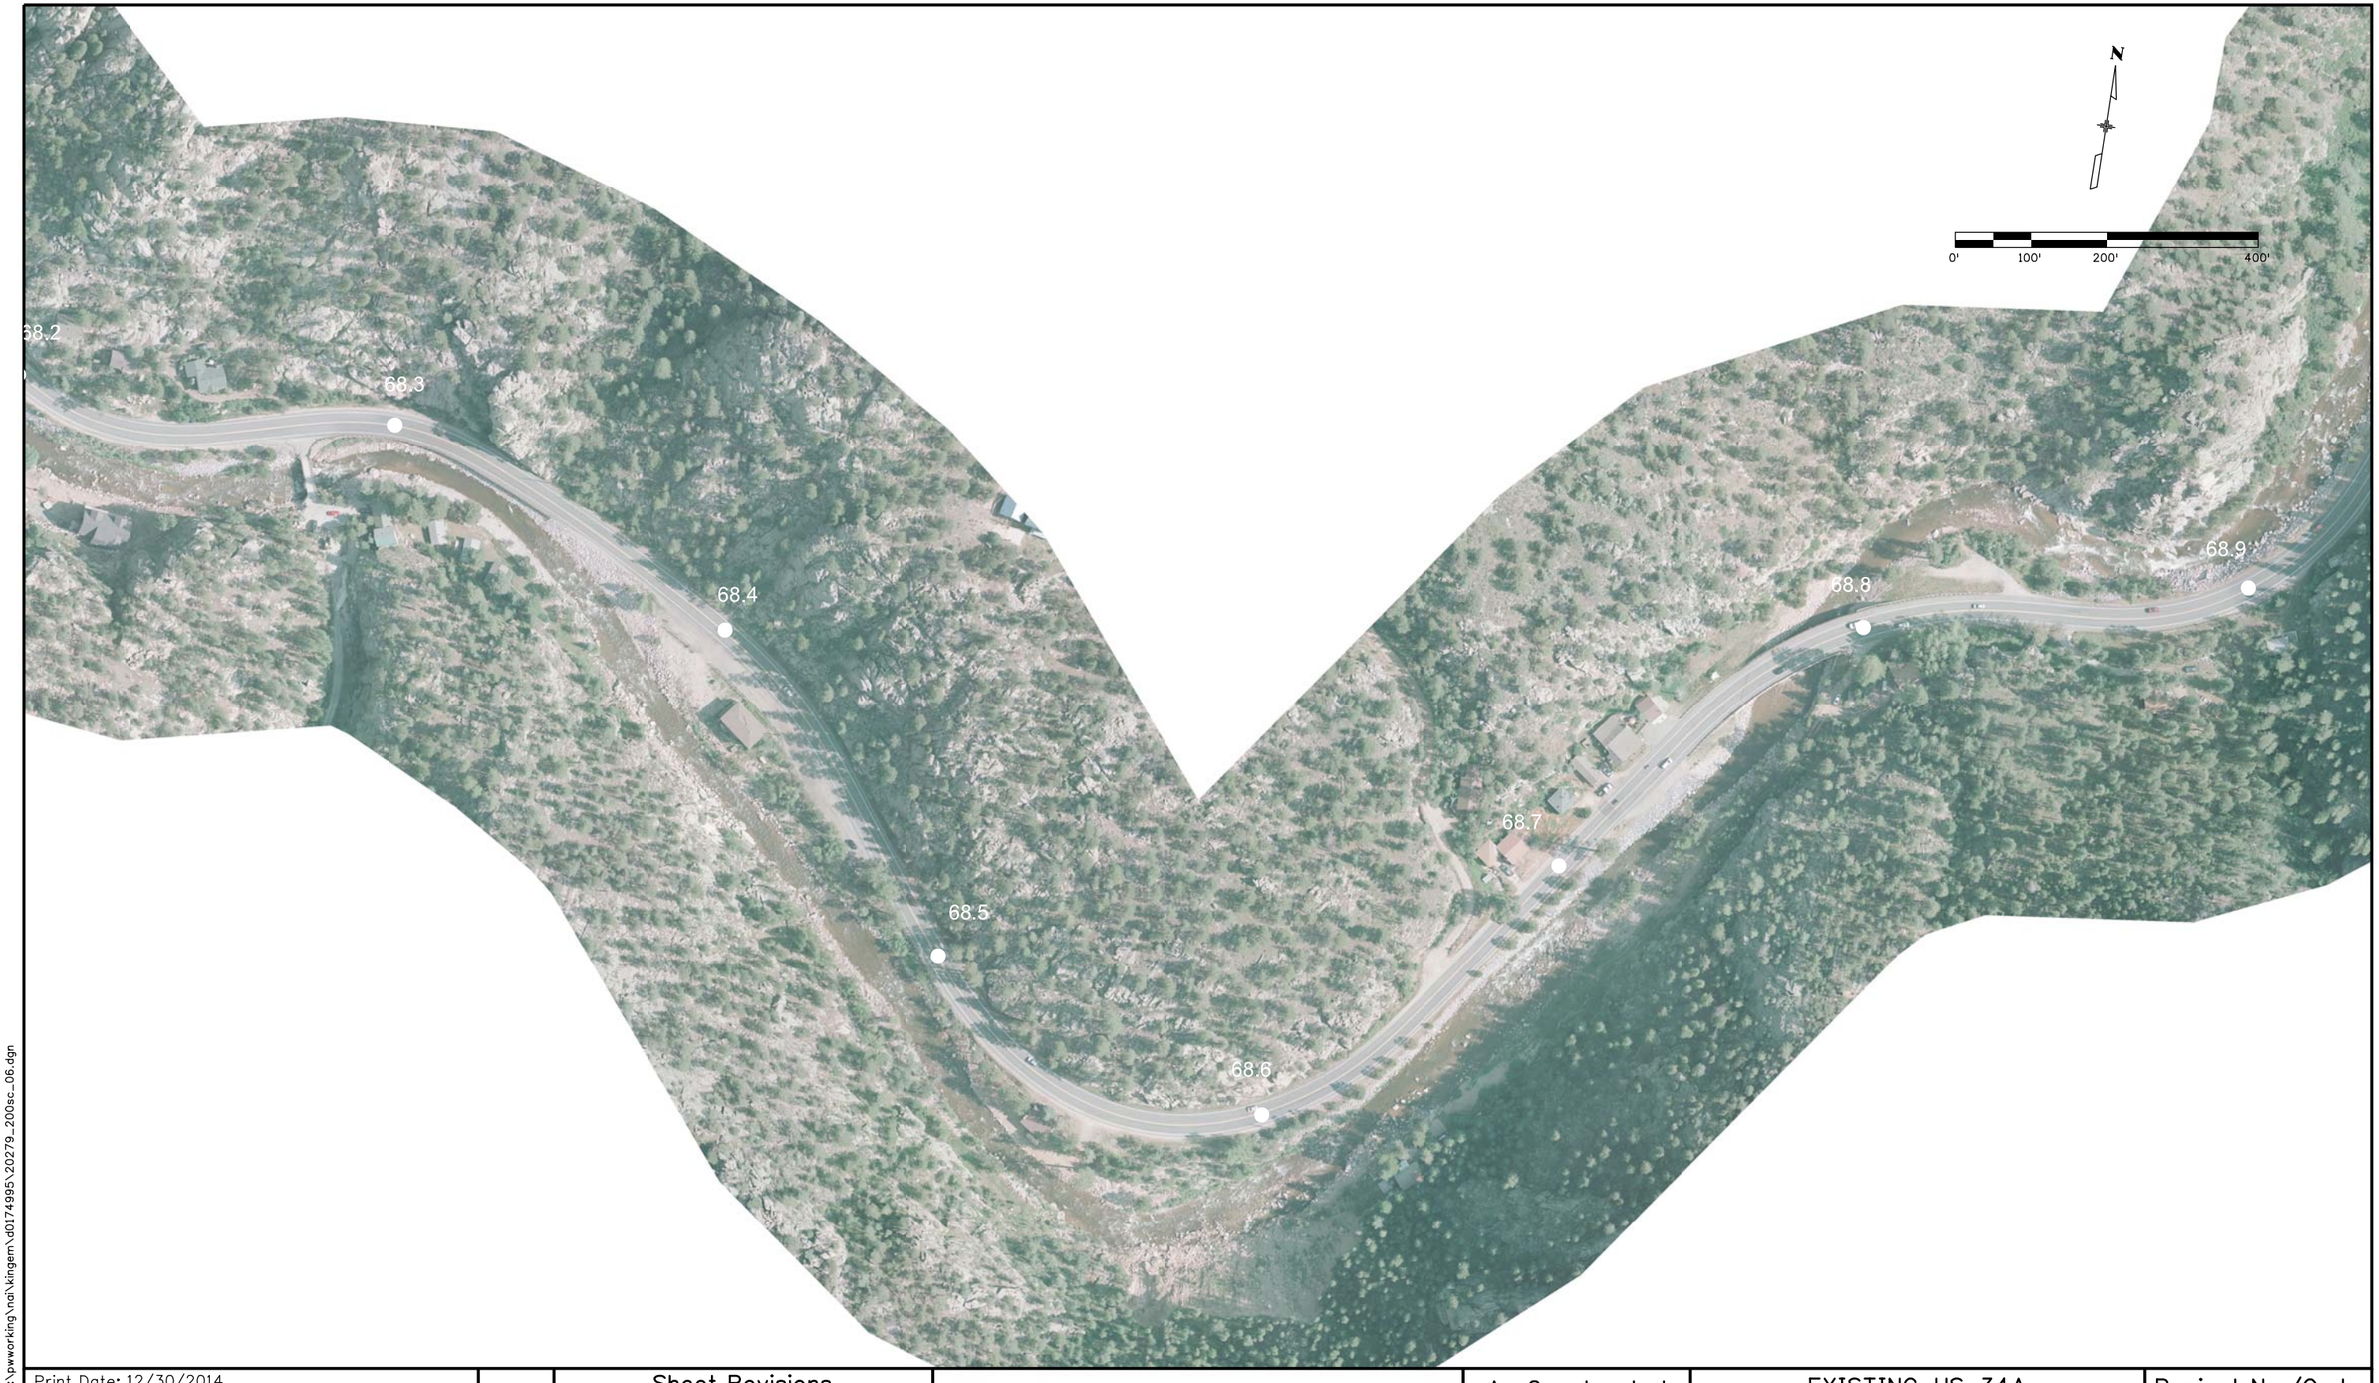

Print Date: 12/30/2014	Sheet Revisions		
File Name: 20279_200sc_06.dgn	Date:	Comments	Init.
Horiz. Scale: 1:200 Vert. Scale: As Noted			
JACOBS			

Colorado Department of Transportation
2207 East Highway 402
Loveland, CO 80537
Phone: 970-667-4670 FAX: 970-669-0289
Region 4 Loveland Residency SCE

As Constructed	EXISTING US 34A ESTES PARK TO LOVELAND AUGUST 2014 POST-ER IMAGERY			Project No./Code
No Revisions:	Designer:	Structure Numbers		ER 0341-084
Revised:	Detailer:			20279
Void:	Sheet Subset:	Subset Sheets:		Sheet Number 6

kingem 11:28:44 AM c:\pwworking\nai\kingem\d0174995\20279_200sc_06.dgn

Print Date: 12/30/2014		Sheet Revisions			Colorado Department of Transportation	As Constructed	EXISTING US 34A ESTES PARK TO LOVELAND AUGUST 2014 POST-ER IMAGERY		Project No./Code
File Name: 20279_200sc_07.dgn		Date:	Comments	Init.	2207 East Highway 402 Loveland, CO 80537 Phone: 970-667-4670 FAX: 970-669-0289	No Revisions:			ER 0341-084
Horiz. Scale: 1:200 Vert. Scale: As Noted					Region 4 Loveland Residency SCE	Revised:	Designer:	Structure Numbers	20279
JACOBS						Void:	Detailer:		Sheet Number 7
							Sheet Subset:	Subset Sheets:	

kingem 11:31:23 AM c:\pwworking\na\kingem\d0174985\20279_200sc_07.dgn

Print Date: 12/30/2014		Sheet Revisions			Colorado Department of Transportation
File Name: 20279_200sc_08.dgn		Date:	Comments	Init.	2207 East Highway 402 Loveland, CO 80537 Phone: 970-667-4670 FAX: 970-669-0289
Horiz. Scale: 1:200 Vert. Scale: As Noted					Region 4 Loveland Residency SCE
JACOBS					

As Constructed	EXISTING US 34A ESTES PARK TO LOVELAND AUGUST 2014 POST-ER IMAGERY			Project No./Code
No Revisions:				ER 0341-084
Revised:	Designer:	Structure Numbers		20279
Void:	Detailer:			Sheet Number 8
	Sheet Subset:	Subset Sheets:		

kingem 11:34:00 AM c:\pwworking\nal\kingem\d0174995\20279_200sc_08.dgn

Print Date: 12/30/2014	Sheet Revisions		
File Name: 20279_200sc_09.dgn	Date:	Comments	Init.
Horiz. Scale: 1:200 Vert. Scale: As Noted			
JACOBS			

Colorado Department of Transportation
2207 East Highway 402
Loveland, CO 80537
Phone: 970-667-4670 FAX: 970-669-0289
Region 4 Loveland Residency SCE

As Constructed	EXISTING US 34A ESTES PARK TO LOVELAND AUGUST 2014 POST-ER IMAGERY			Project No./Code
No Revisions:				ER 0341-084
Revised:	Designer:	Structure Numbers		20279
Void:	Detailer:			Sheet Number 9
	Sheet Subset:	Subset Sheets:		

kingem 11:36:35 AM c:\pwworking\ndi\kingem\d0174995\20279_200sc_09.dgn

Print Date: 12/30/2014		Sheet Revisions			Colorado Department of Transportation
File Name: 20279_200sc_10.dgn		Date:	Comments	Init.	2207 East Highway 402 Loveland, CO 80537 Phone: 970-667-4670 FAX: 970-669-0289
Horiz. Scale: 1:200 Vert. Scale: As Noted					Region 4 Loveland Residency SCE
JACOBS					

As Constructed	EXISTING US 34A ESTES PARK TO LOVELAND AUGUST 2014 POST-ER IMAGERY			Project No./Code
No Revisions:				ER 0341-084
Revised:	Designer:	Structure Numbers		20279
Void:	Detailer:			Sheet Number 10
	Sheet Subset:	Subset Sheets:		

kingem 11:37:41 AM c:\pwworking\nd\kingem\d0174995\20279_200sc_10.dgn

Print Date: 12/30/2014
File Name: 20279_200sc_11.dgn
Horiz. Scale: 1:200 Vert. Scale: As Noted

JACOBS

Sheet Revisions		
Date:	Comments	Init.

Colorado Department of Transportation
2207 East Highway 402
Loveland, CO 80537
Phone: 970-667-4670 FAX: 970-669-0289
Region 4 Loveland Residency SCE

As Constructed
No Revisions:
Revised:
Void:

EXISTING US 34A
ESTES PARK TO LOVELAND
AUGUST 2014 POST-ER IMAGERY

Designer:
Detailer:
Sheet Subset:
Structure Numbers
Subset Sheets:

Project No./Code
ER 0341-084
20279
Sheet Number 11

kingem 11:38:48 AM c:\pwworking\vai\kingem\d0174995\20279_200sc_11.dgn

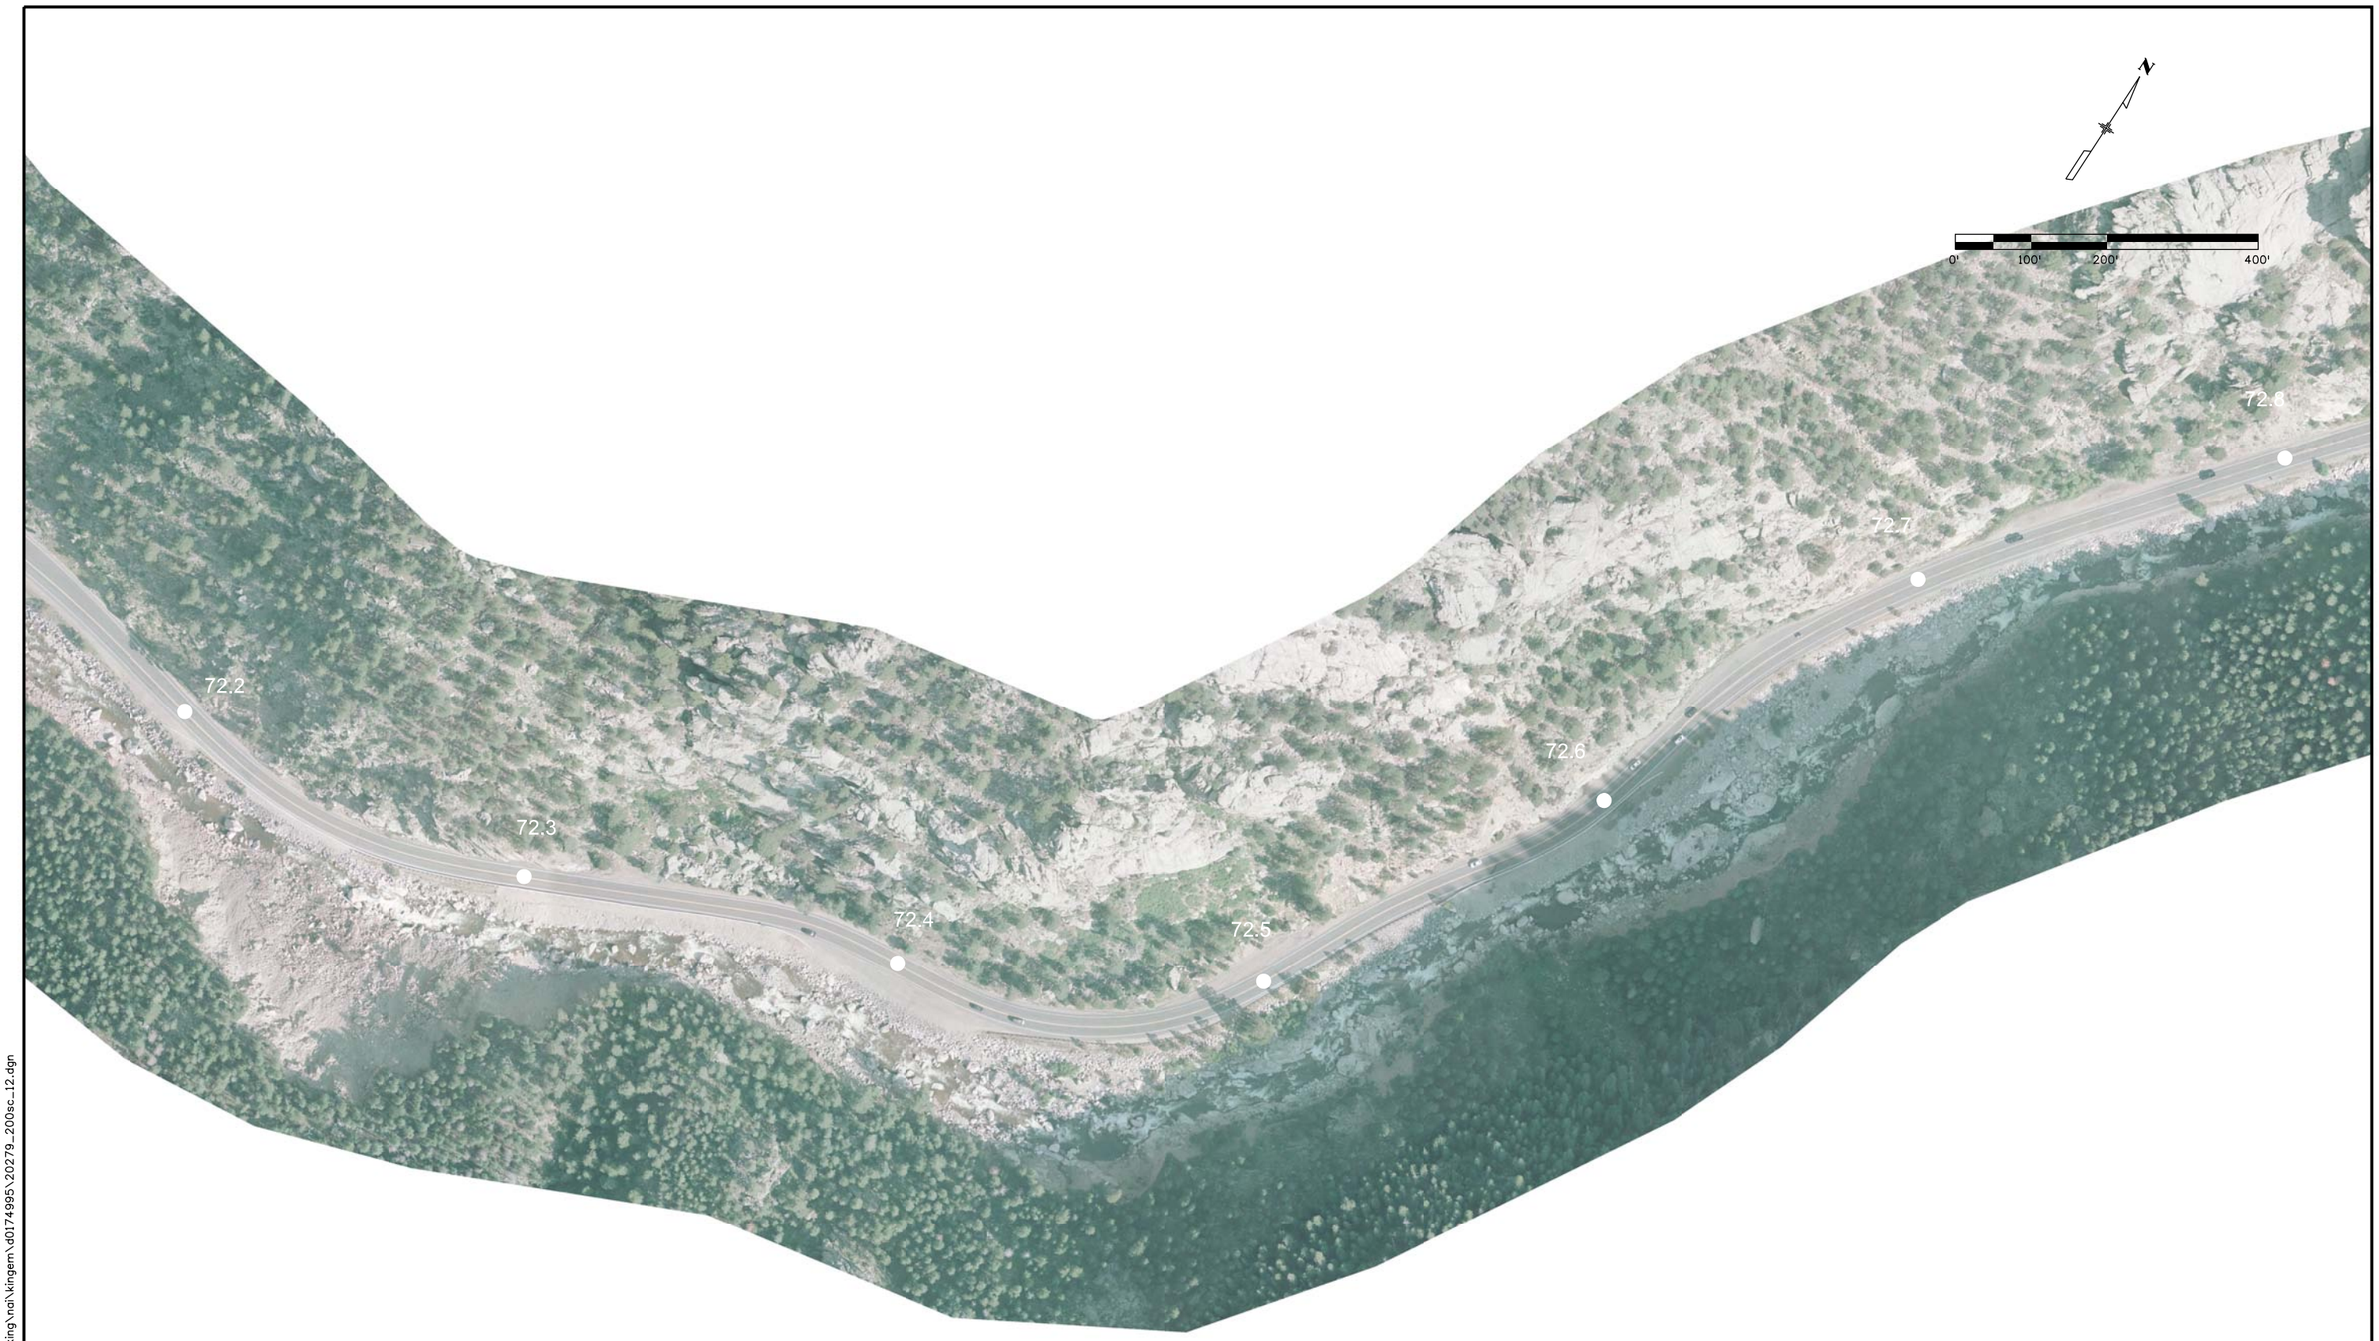

Print Date: 12/30/2014
File Name: 20279_200sc_12.dgn
Horiz. Scale: 1:200 Vert. Scale: As Noted

JACOBS

Sheet Revisions		
Date:	Comments	Init.

Colorado Department of Transportation
2207 East Highway 402
Loveland, CO 80537
Phone: 970-667-4670 FAX: 970-669-0289
Region 4 Loveland Residency SCE

As Constructed
No Revisions:
Revised:
Void:

EXISTING US 34A
ESTES PARK TO LOVELAND
AUGUST 2014 POST-ER IMAGERY

Designer:
Detailer:
Sheet Subset:
Structure Numbers
Subset Sheets:

Project No./Code
ER 0341-084
20279
Sheet Number 12

kingem 11:41:14 AM c:\pwworking\na\kingem\d0174995\20279_200sc_12.dgn

kingem 11:43:37 AM c:\pwworking\nai\kingem\d0174995\20279_200sc_13.dgn

Print Date: 12/30/2014		Sheet Revisions			Colorado Department of Transportation
File Name: 20279_200sc_13.dgn		Date:	Comments	Init.	2207 East Highway 402 Loveland, CO 80537 Phone: 970-667-4670 FAX: 970-669-0289
Horiz. Scale: 1:200 Vert. Scale: As Noted					Region 4 Loveland Residency SCE
JACOBS					

As Constructed	EXISTING US 34A ESTES PARK TO LOVELAND AUGUST 2014 POST-ER IMAGERY			Project No./Code
No Revisions:				ER 0341-084
Revised:	Designer:	Structure Numbers		20279
Void:	Detailer:			Sheet Number 13
	Sheet Subset:	Subset Sheets:		

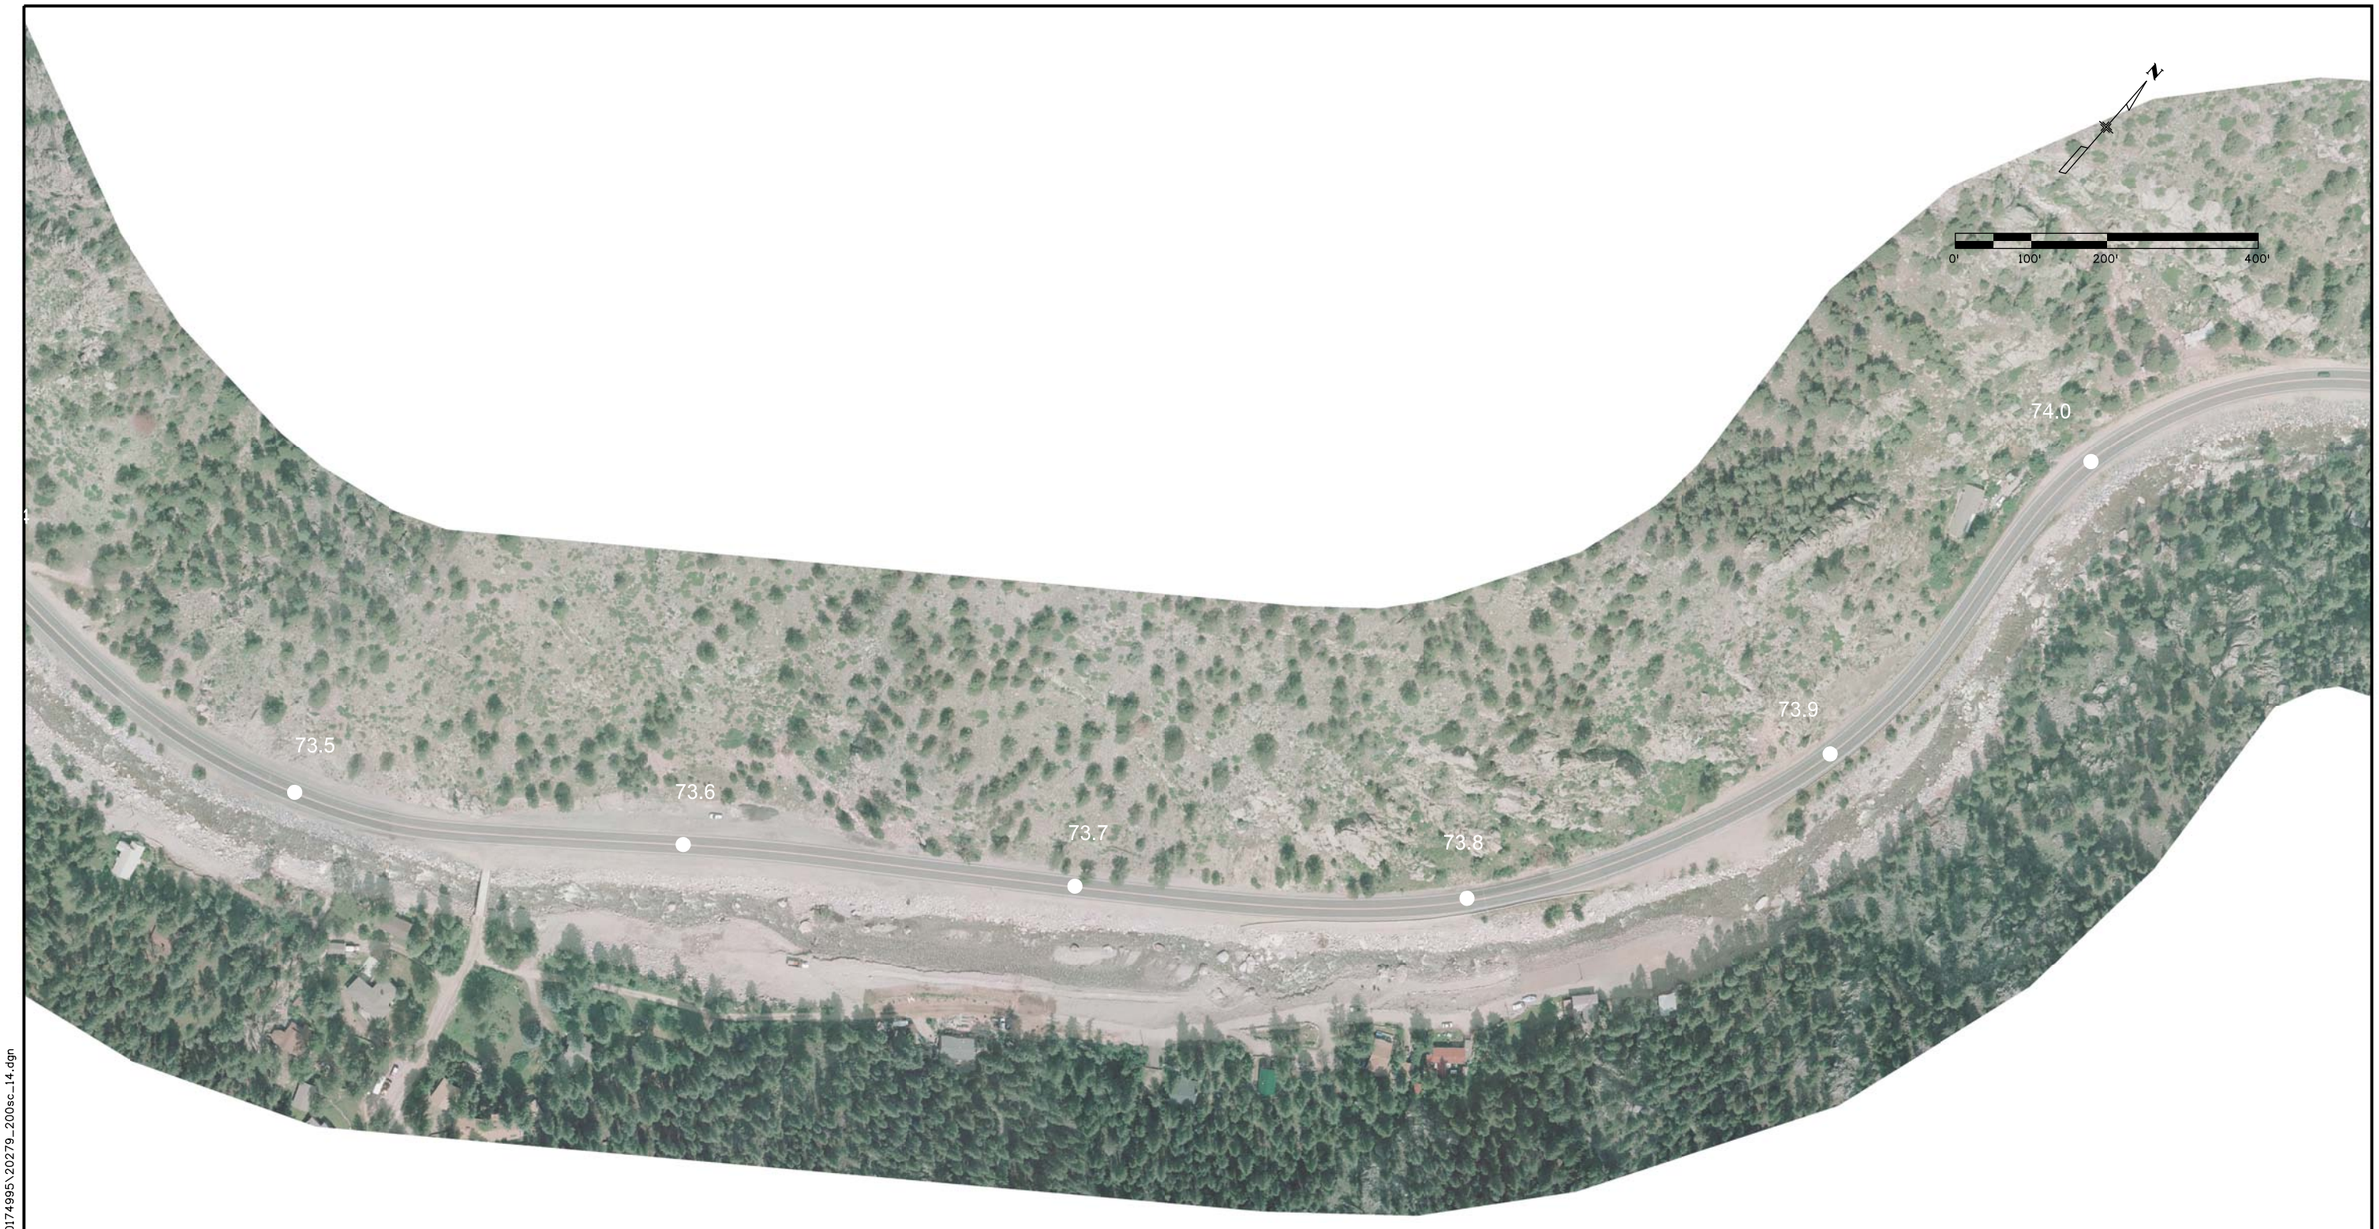

kingem 11:45:55 AM c:\pwworking\na\kingem\d0174995\20279_200sc_14.dgn

Print Date: 12/30/2014 File Name: 20279_200sc_14.dgn Horiz. Scale: 1:200 Vert. Scale: As Noted JACOBS		Sheet Revisions Date: / Comments / Init.	Colorado Department of Transportation 2207 East Highway 402 Loveland, CO 80537 Phone: 970-667-4670 FAX: 970-669-0289 Region 4 Loveland Residency SCE	As Constructed No Revisions: Revised: Void:	EXISTING US 34A ESTES PARK TO LOVELAND AUGUST 2014 POST-ER IMAGERY Designer: Detailer: Sheet Subset: Structure Numbers Subset Sheets:	Project No./Code ER 0341-084 20279 Sheet Number 14

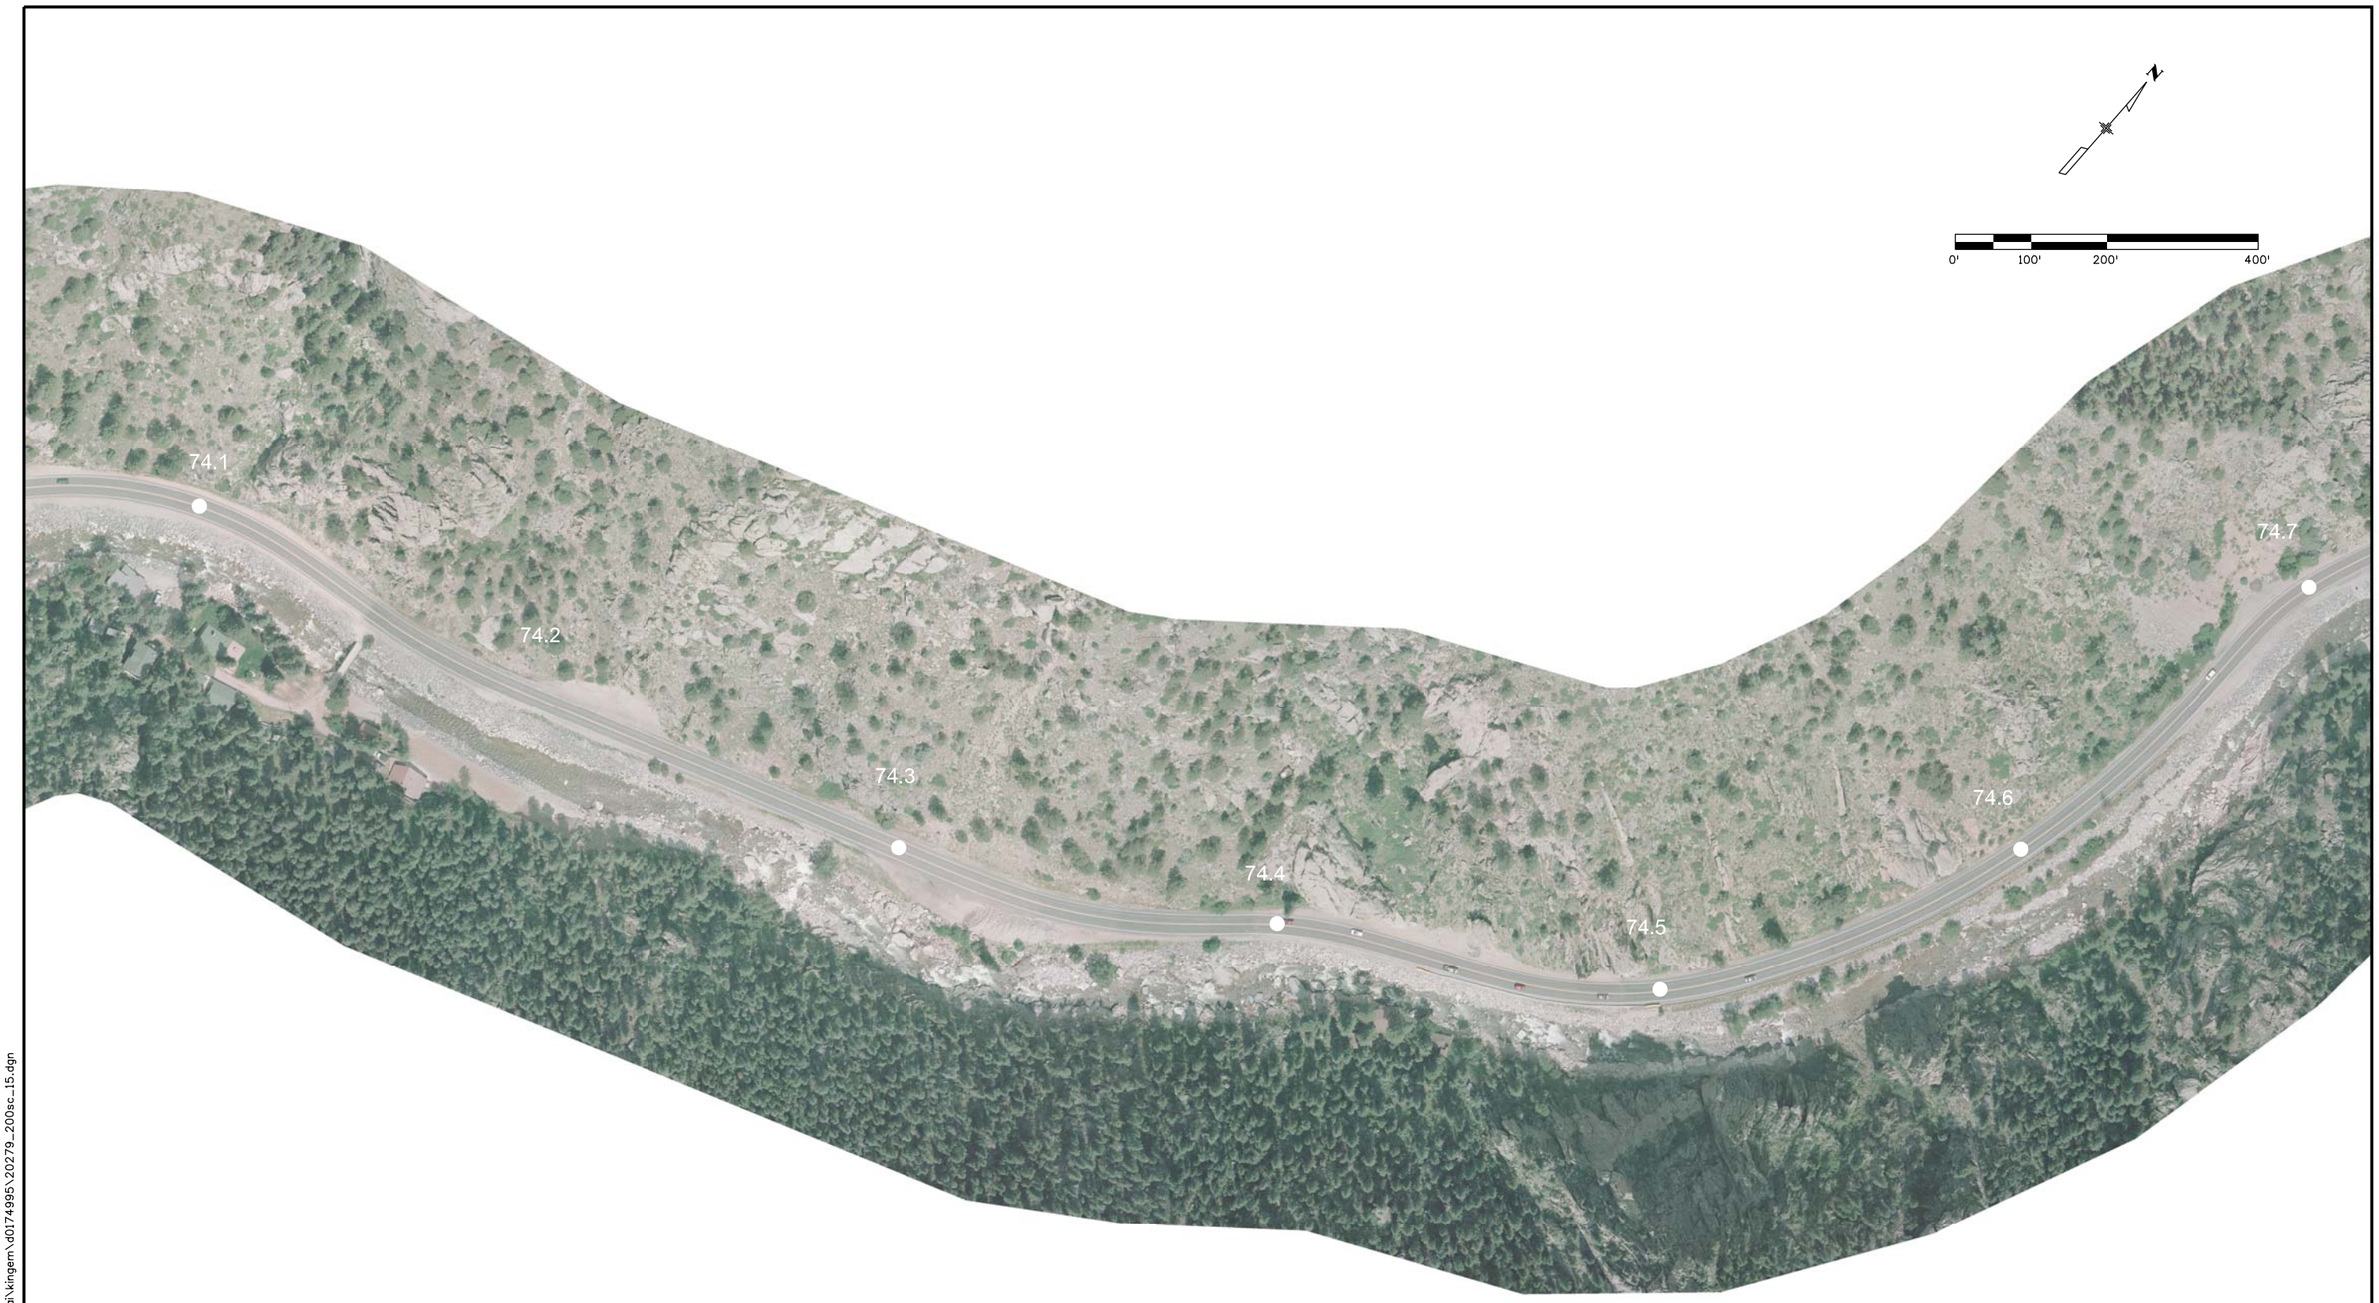

kingem 11:48:17 AM c:\pwworking\nal\kingem\d0174995\20279_200sc_15.dgn

Print Date: 12/30/2014
File Name: 20279_200sc_15.dgn
Horiz. Scale: 1:200 Vert. Scale: As Noted

JACOBS

Sheet Revisions		
Date:	Comments	Init.

Colorado Department of Transportation
2207 East Highway 402
Loveland, CO 80537
Phone: 970-667-4670 FAX: 970-669-0289
Region 4 Loveland Residency SCE

As Constructed
No Revisions:
Revised:
Void:

EXISTING US 34A
ESTES PARK TO LOVELAND
AUGUST 2014 POST-ER IMAGERY

Designer:
Detailer:
Sheet Subset:
Structure Numbers
Subset Sheets:

Project No./Code
ER 0341-084
20279
Sheet Number 15

Print Date: 12/30/2014		Sheet Revisions			Colorado Department of Transportation	As Constructed	EXISTING US 34A ESTES PARK TO LOVELAND AUGUST 2014 POST-ER IMAGERY		Project No./Code
File Name: 20279_200sc_16.dgn		Date:	Comments	Init.	2207 East Highway 402 Loveland, CO 80537 Phone: 970-667-4670 FAX: 970-669-0289	No Revisions:			ER 0341-084
Horiz. Scale: 1:200 Vert. Scale: As Noted						Revised:	Designer:	Structure Numbers	20279
JACOBS					Region 4 Loveland Residency SCE	Void:	Detailer:		Sheet Number 16
							Sheet Subset:	Subset Sheets:	

kingem 11:50:34 AM c:\pwworking\nal\kingem\d0174995\20279_200sc_16.dgn

Print Date: 12/30/2014
File Name: 20279_200sc_17.dgn
Horiz. Scale: 1:200 Vert. Scale: As Noted

JACOBS

Sheet Revisions		
Date:	Comments	Init.

Colorado Department of Transportation
2207 East Highway 402
Loveland, CO 80537
Phone: 970-667-4670 FAX: 970-669-0289
Region 4 Loveland Residency SCE

As Constructed
No Revisions:
Revised:
Void:

EXISTING US 34A
ESTES PARK TO LOVELAND
AUGUST 2014 POST-ER IMAGERY

Designer:
Detailer:
Sheet Subset:
Structure Numbers
Subset Sheets:

Project No./Code
ER 0341-084
20279
Sheet Number 17

kingem 11:52:47 AM c:\pwworking\nai\kingem\d0174995\20279_200sc_17.dgn

kingem 11:54:51 AM c:\pwworking\vai\kingem\d0174995\20279_200sc_18.dgn

Print Date: 12/30/2014		Sheet Revisions			Colorado Department of Transportation
File Name: 20279_200sc_18.dgn		Date:	Comments	Init.	2207 East Highway 402 Loveland, CO 80537 Phone: 970-667-4670 FAX: 970-669-0289
Horiz. Scale: 1:200 Vert. Scale: As Noted					Region 4 Loveland Residency SCE
JACOBS					

As Constructed	EXISTING US 34A ESTES PARK TO LOVELAND AUGUST 2014 POST-ER IMAGERY			Project No./Code
No Revisions:	Designer:	Structure Numbers		ER 0341-084
Revised:	Detailer:			20279
Void:	Sheet Subset:	Subset Sheets:		Sheet Number 18

Print Date: 12/30/2014
File Name: 20279_200sc_19.dgn
Horiz. Scale: 1:200 Vert. Scale: As Noted

JACOBS

Sheet Revisions		
Date:	Comments	Init.

Colorado Department of Transportation
2207 East Highway 402
Loveland, CO 80537
Phone: 970-667-4670 FAX: 970-669-0289
Region 4 Loveland Residency SCE

As Constructed
No Revisions:
Revised:
Void:

EXISTING US 34A
ESTES PARK TO LOVELAND
AUGUST 2014 POST-ER IMAGERY

Designer:
Detailer:
Sheet Subset:
Structure Numbers
Subset Sheets:

Project No./Code
ER 0341-084
20279
Sheet Number 19

kingem 11:56:53 AM c:\pwworking\nd\kingem\d0174995\20279_200sc_19.dgn

Print Date: 12/30/2014
File Name: 20279_200sc_20.dgn
Horiz. Scale: 1:200 Vert. Scale: As Noted

JACOBS

Sheet Revisions		
Date:	Comments	Init.

Colorado Department of Transportation
2207 East Highway 402
Loveland, CO 80537
Phone: 970-667-4670 FAX: 970-669-0289
Region 4 Loveland Residency SCE

As Constructed
No Revisions:
Revised:
Void:

EXISTING US 34A
ESTES PARK TO LOVELAND
AUGUST 2014 POST-ER IMAGERY

Designer:
Detailer:
Sheet Subset:
Structure Numbers
Subset Sheets:

Project No./Code
ER 0341-084
20279
Sheet Number 20

kingem 11:58:55 AM c:\pwworking\nal\kingem\d0174995\20279_200sc_20.dgn

kingem 12:01:01 PM c:\pwworking\vnal\kingem\d0174995\20279_200sc_21.dgn

Print Date: 12/30/2014		Sheet Revisions			Colorado Department of Transportation
File Name: 20279_200sc_21.dgn		Date:	Comments	Init.	2207 East Highway 402 Loveland, CO 80537 Phone: 970-667-4670 FAX: 970-669-0289
Horiz. Scale: 1:200 Vert. Scale: As Noted					Region 4 Loveland Residency SCE
JACOBS					

As Constructed	EXISTING US 34A ESTES PARK TO LOVELAND AUGUST 2014 POST-ER IMAGERY			Project No./Code
No Revisions:	Designer:	Structure Numbers		ER 0341-084
Revised:	Detailer:			20279
Void:	Sheet Subset:	Subset Sheets:		Sheet Number 21

Print Date: 12/30/2014	Sheet Revisions	Colorado Department of Transportation	As Constructed
File Name: 20279_200sc_22.dgn	Date: / Comments / Init.	2207 East Highway 402 Loveland, CO 80537 Phone: 970-667-4670 FAX: 970-669-0289	No Revisions:
Horiz. Scale: 1:200 Vert. Scale: As Noted		Region 4 Loveland Residency SCE	Revised:
JACOBS			Void:

EXISTING US 34A ESTES PARK TO LOVELAND AUGUST 2014 POST-ER IMAGERY		Project No./Code	
Designer:	Structure Numbers	ER 0341-084	
Detailer:		20279	
Sheet Subset:	Subset Sheets:	Sheet Number	22

kingem 12:03:09 PM c:\pwworking\na\kingem\d0174995\20279_200sc_22.dgn

Print Date: 12/30/2014		Sheet Revisions			Colorado Department of Transportation	As Constructed	EXISTING US 34A ESTES PARK TO LOVELAND AUGUST 2014 POST-ER IMAGERY	Project No./Code
File Name: 20279_200sc_23.dgn		Date:	Comments	Init.	2207 East Highway 402 Loveland, CO 80537 Phone: 970-667-4670 FAX: 970-669-0289	No Revisions:		ER 0341-084
Horiz. Scale: 1:200 Vert. Scale: As Noted					Region 4 Loveland Residency SCE	Revised:	Designer: / Detailer: / Sheet Subset: / Structure Numbers / Subset Sheets:	20279
JACOBS						Void:		Sheet Number 23

kingem 12:05:20 PM c:\pwworking\nai\kingem\d0174995\20279_200sc_23.dgn

Print Date: 12/30/2014		Sheet Revisions			Colorado Department of Transportation	As Constructed	EXISTING US 34A ESTES PARK TO LOVELAND AUGUST 2014 POST-ER IMAGERY	Project No./Code
File Name: 20279_200sc_24.dgn		Date:	Comments	Init.	2207 East Highway 402 Loveland, CO 80537 Phone: 970-667-4670 FAX: 970-669-0289	No Revisions:		ER 0341-084
Horiz. Scale: 1:200 Vert. Scale: As Noted					Region 4 Loveland Residency SCE	Revised:	Designer: / Detailer: / Sheet Subset: / Structure Numbers / Subset Sheets:	20279
JACOBS						Void:		Sheet Number 24

kingem 12:07:33 PM c:\pwworking\na\kingem\d0174995\20279_200sc_24.dgn

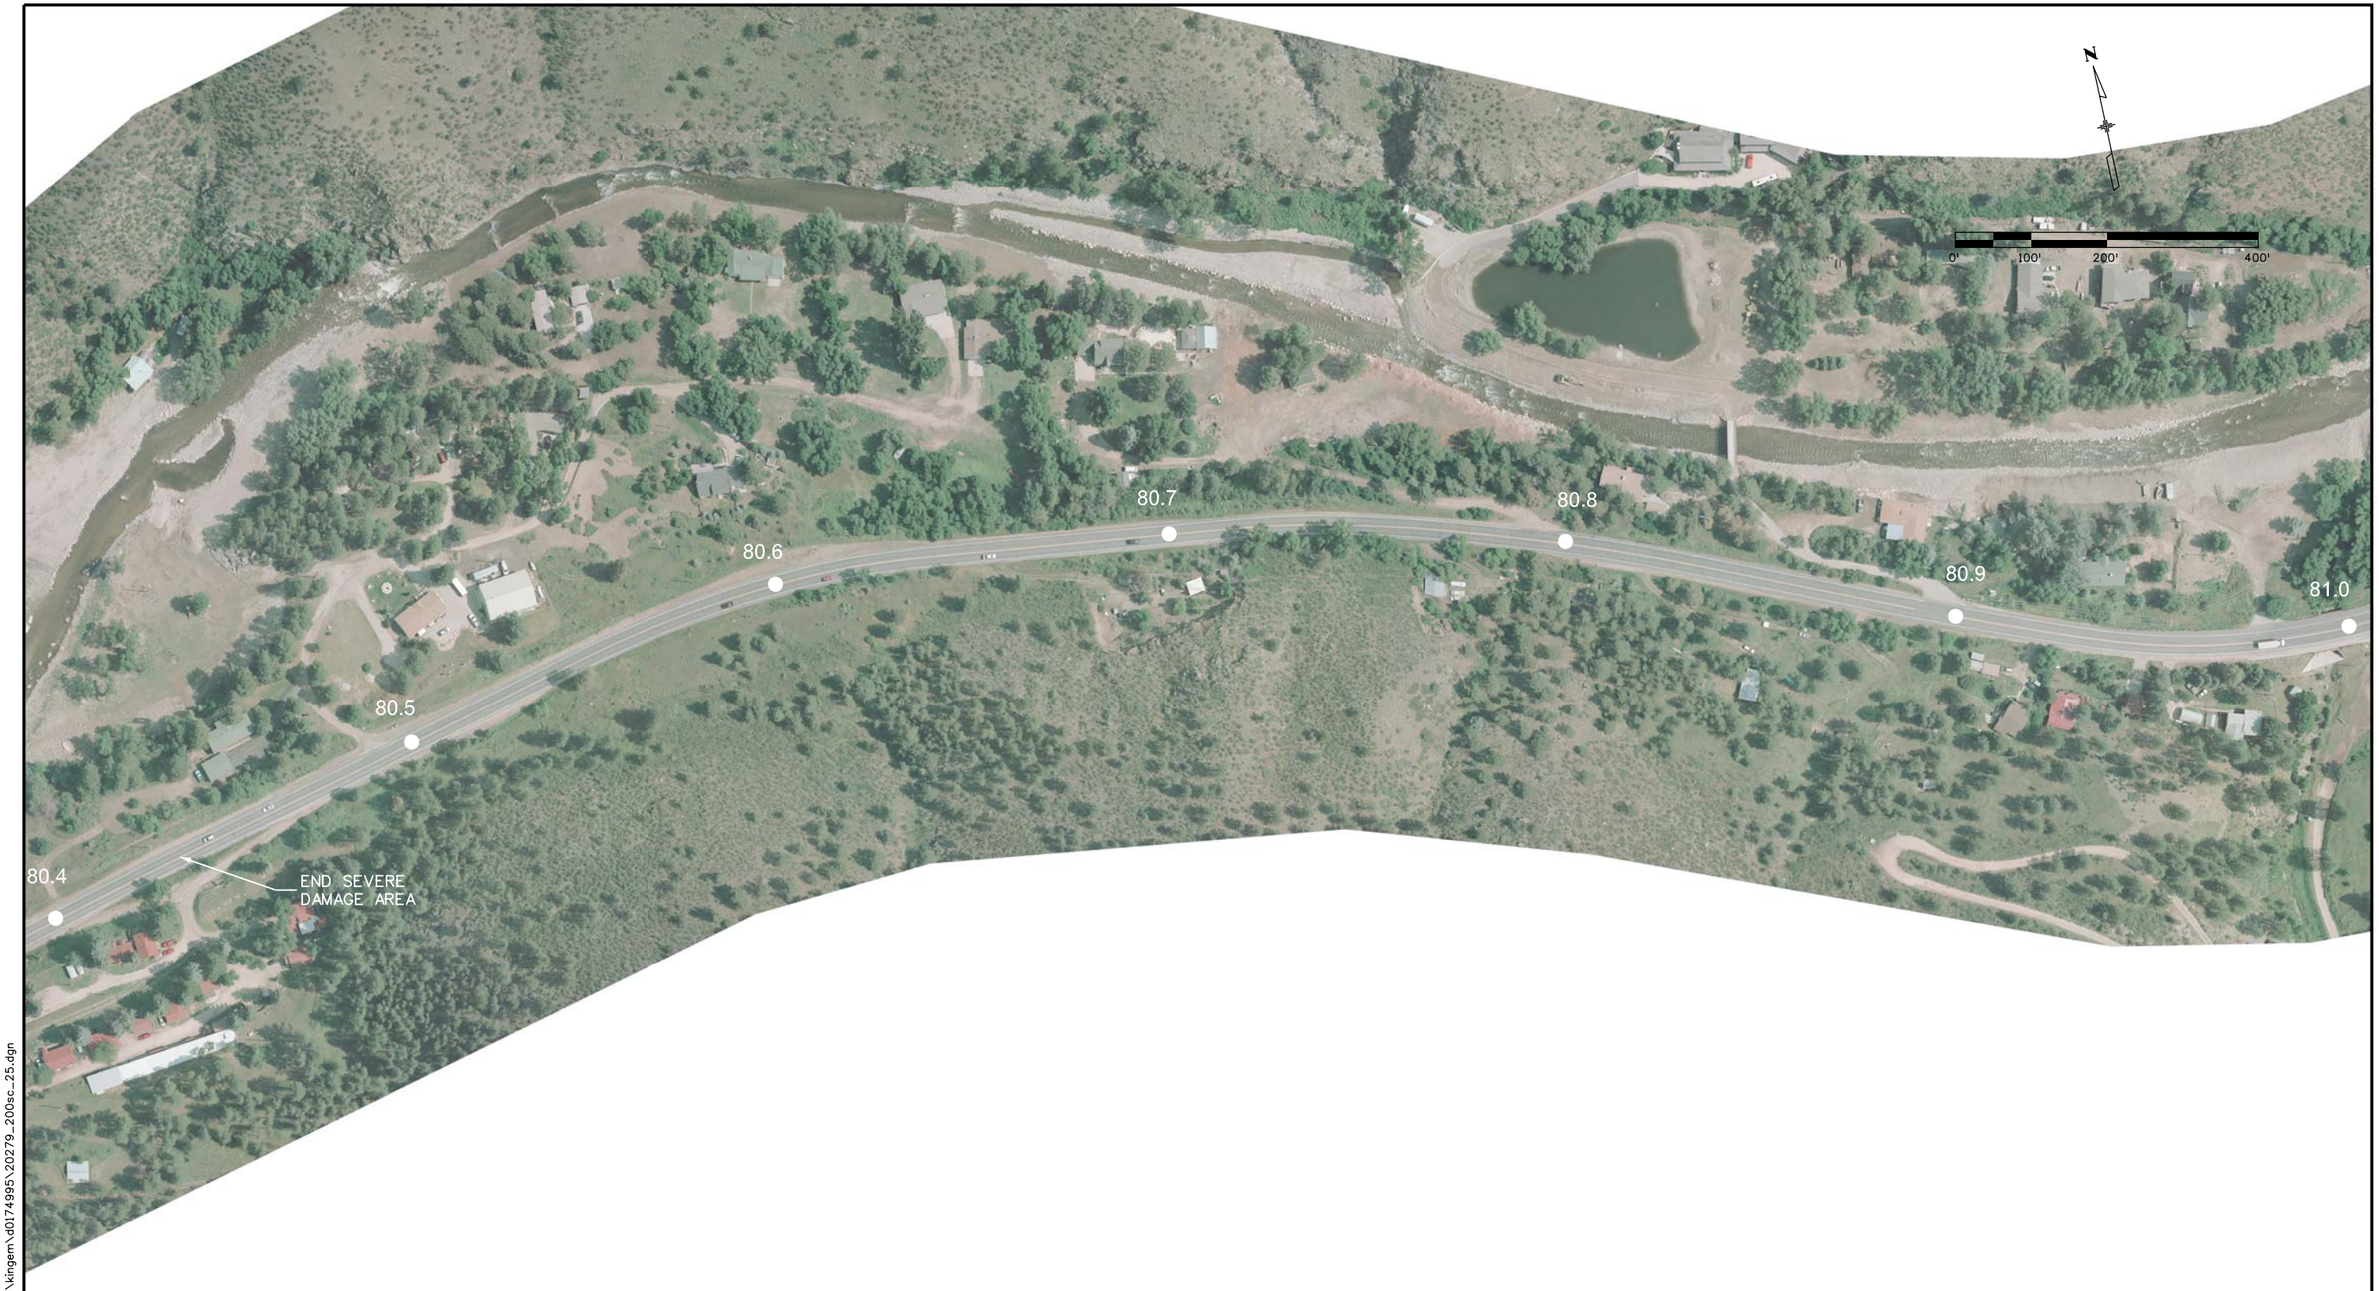

Print Date: 12/30/2014
File Name: 20279_200sc_25.dgn
Horiz. Scale: 1:200 Vert. Scale: As Noted

JACOBS

Sheet Revisions		
Date:	Comments	Init.

Colorado Department of Transportation
2207 East Highway 402
Loveland, CO 80537
Phone: 970-667-4670 FAX: 970-669-0289
Region 4 Loveland Residency SCE

As Constructed
No Revisions:
Revised:
Void:

EXISTING US 34A
ESTES PARK TO LOVELAND
AUGUST 2014 POST-ER IMAGERY

Designer:
Detailer:
Sheet Subset:
Structure Numbers
Subset Sheets:

Project No./Code
ER 0341-084
20279
Sheet Number 25

kingem 12:09:48 PM c:\pw\working\nal\kingem\d0174995\20279_200sc_25.dgn

Print Date: 12/30/2014	Sheet Revisions		
File Name: 20279_200sc_26.dgn	Date:	Comments	Init.
Horiz. Scale: 1:200 Vert. Scale: As Noted			
JACOBS			

Colorado Department of Transportation
2207 East Highway 402
Loveland, CO 80537
Phone: 970-667-4670 FAX: 970-669-0289
Region 4 Loveland Residency SCE

As Constructed	EXISTING US 34A ESTES PARK TO LOVELAND AUGUST 2014 POST-ER IMAGERY			Project No./Code
No Revisions:				ER 0341-084
Revised:	Designer:	Structure Numbers		20279
Void:	Detailer:			Sheet Number 26
	Sheet Subset:	Subset Sheets:		

kingem 12:12:07 PM c:\pwworking\nad\kingem\d0174995\20279_200sc_26.dgn

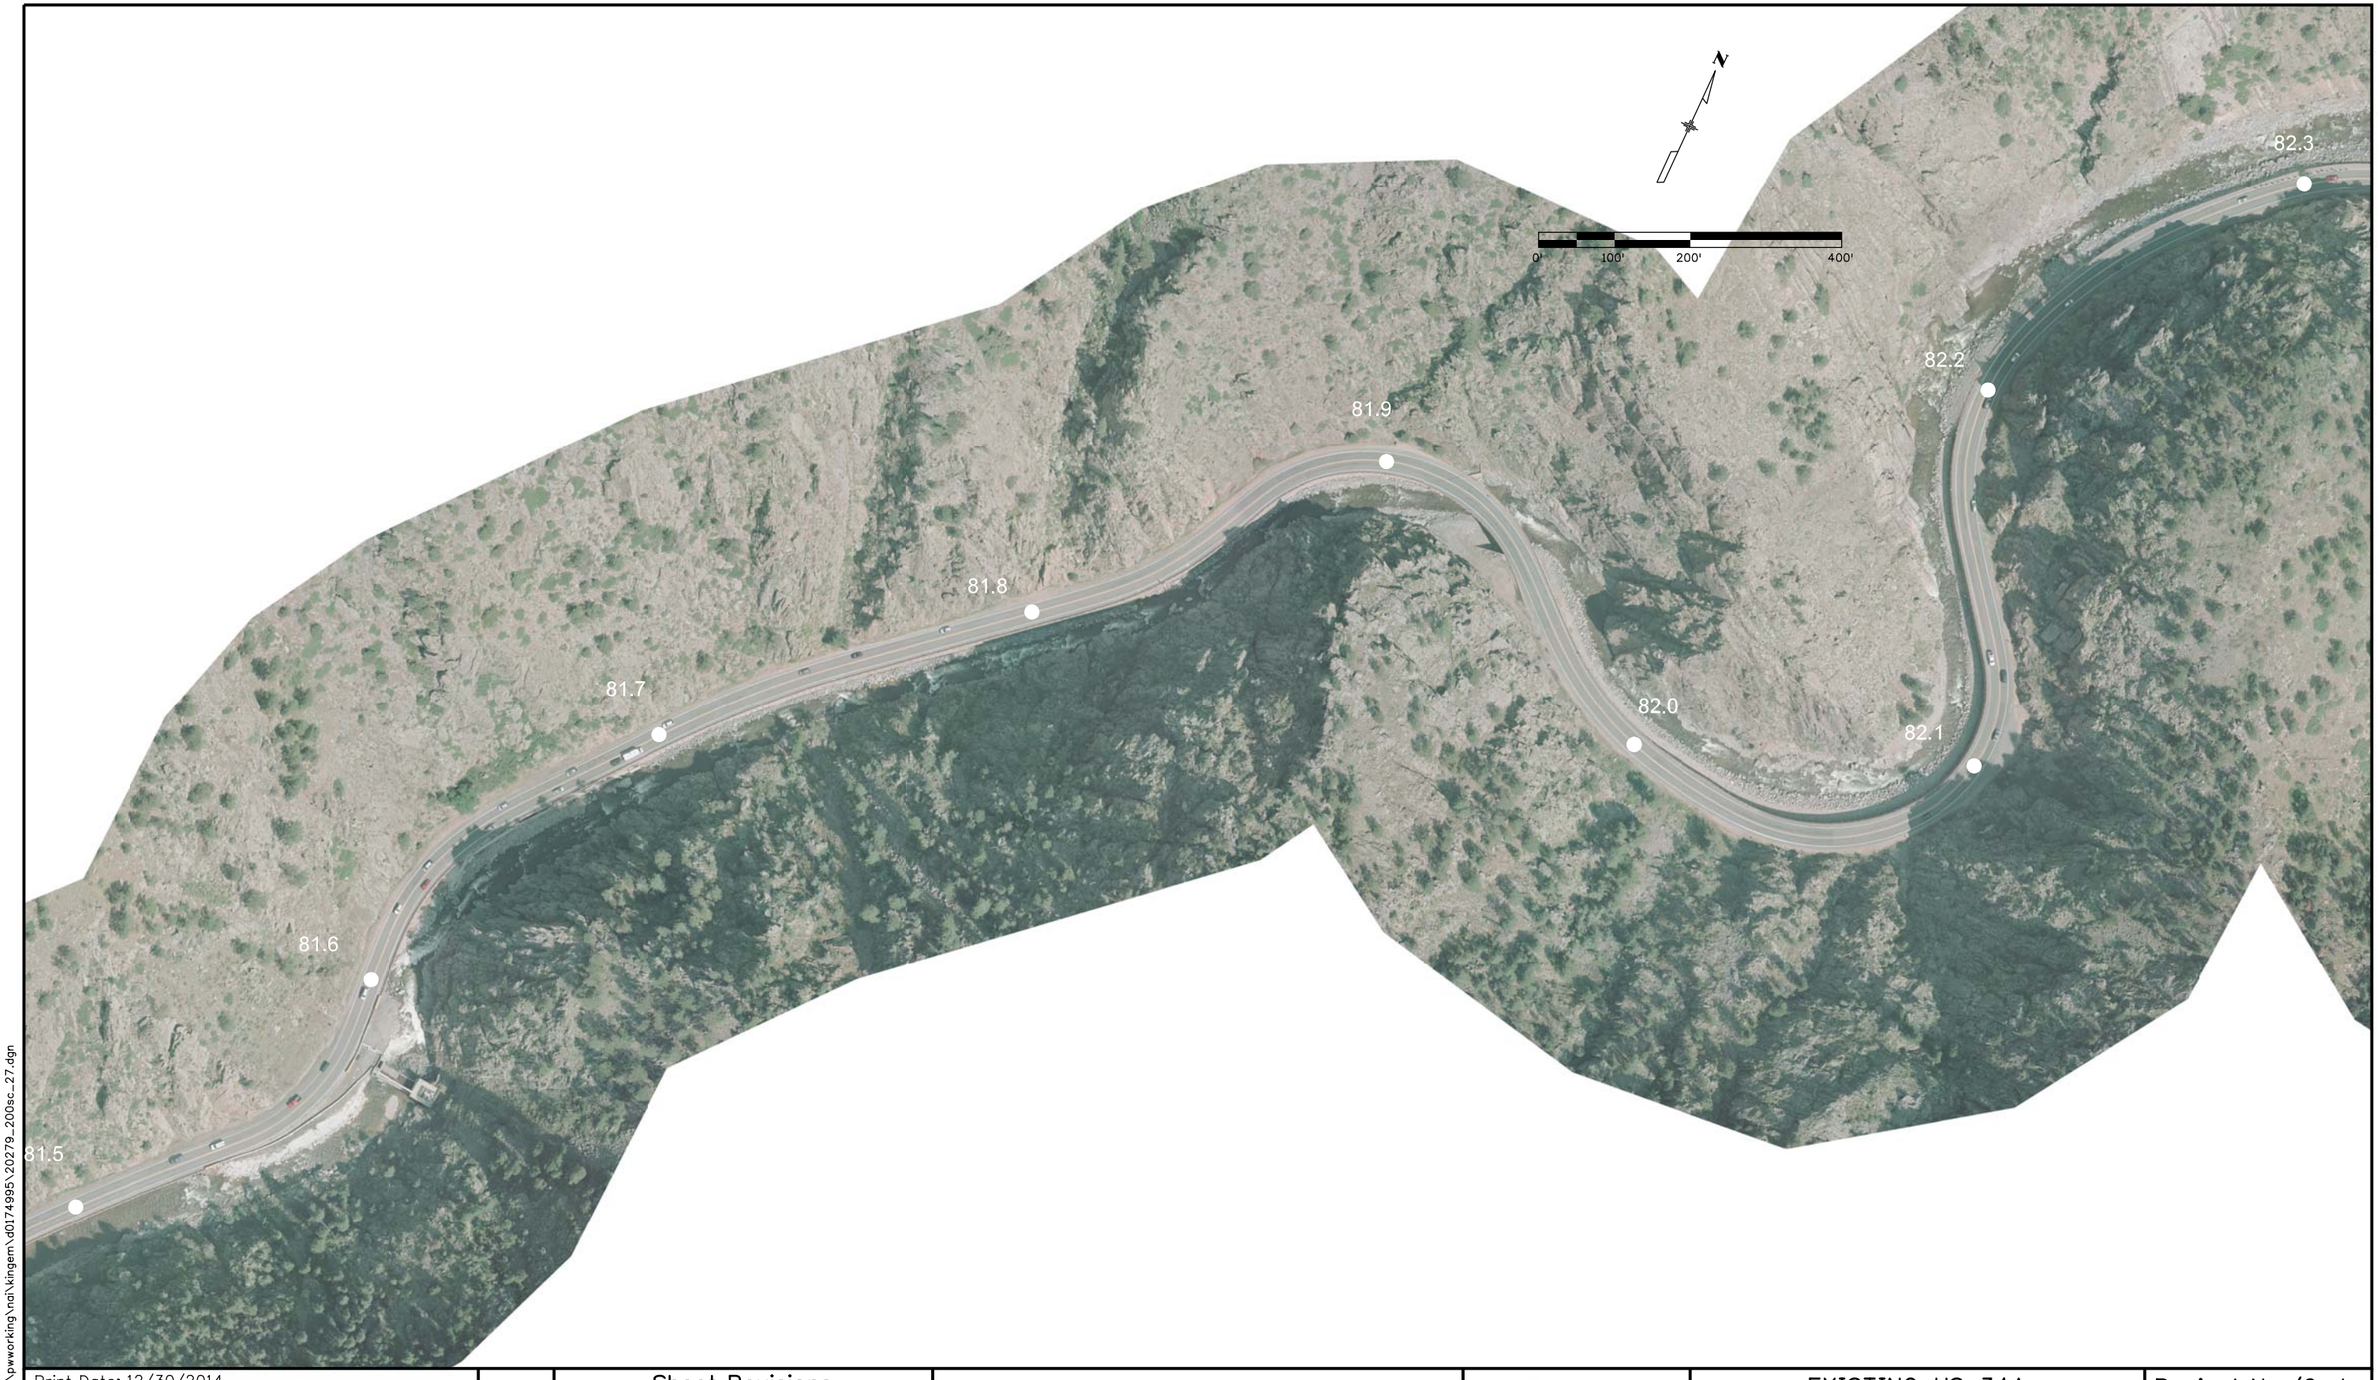

Print Date: 12/30/2014
File Name: 20279_200sc_27.dgn
Horiz. Scale: 1:200 Vert. Scale: As Noted

JACOBS

Sheet Revisions		
Date:	Comments	Init.

Colorado Department of Transportation
2207 East Highway 402
Loveland, CO 80537
Phone: 970-667-4670 FAX: 970-669-0289
Region 4 Loveland Residency SCE

As Constructed
No Revisions:
Revised:
Void:

EXISTING US 34A
ESTES PARK TO LOVELAND
AUGUST 2014 POST-ER IMAGERY

Designer:
Detailer:
Sheet Subset:
Structure Numbers
Subset Sheets:

Project No./Code
ER 0341-084
20279
Sheet Number 27

kingem 12:14:30 PM c:\pwworking\vnai\kingem\d0174995\20279_200sc_27.dgn

Print Date: 12/30/2014		Sheet Revisions			Colorado Department of Transportation
File Name: 20279_200sc_28.dgn		Date:	Comments	Init.	2207 East Highway 402 Loveland, CO 80537 Phone: 970-667-4670 FAX: 970-669-0289
Horiz. Scale: 1:200 Vert. Scale: As Noted					Region 4 Loveland Residency SCE
JACOBS					

As Constructed	EXISTING US 34A ESTES PARK TO LOVELAND AUGUST 2014 POST-ER IMAGERY			Project No./Code
No Revisions:	Designer:	Structure Numbers		ER 0341-084
Revised:	Detailer:			20279
Void:	Sheet Subset:	Subset Sheets:		Sheet Number 28

kingem 12:16:53 PM c:\pwworking\nal\kingem\d0174995\20279_200sc_28.dgn

Print Date: 12/30/2014		Sheet Revisions			Colorado Department of Transportation	As Constructed
File Name: 20279_200sc_29.dgn		Date:	Comments	Init.	2207 East Highway 402 Loveland, CO 80537 Phone: 970-667-4670 FAX: 970-669-0289	No Revisions:
Horiz. Scale: 1:200 Vert. Scale: As Noted					Region 4 Loveland Residency SCE	Revised:
JACOBS						Void:

EXISTING US 34A ESTES PARK TO LOVELAND AUGUST 2014 POST-ER IMAGERY			Project No./Code
Designer:	Structure Numbers		ER 0341-084
Detailer:			20279
Sheet Subset:	Subset Sheets:		Sheet Number 29

kingem 12:19:14 PM c:\pwworking\nai\kingem\d0174985\20279_200sc_29.dgn

Print Date: 12/30/2014
File Name: 20279_200sc_30.dgn
Horiz. Scale: 1:200 Vert. Scale: As Noted

JACOBS

Sheet Revisions		
Date:	Comments	Init.

Colorado Department of Transportation
2207 East Highway 402
Loveland, CO 80537
Phone: 970-667-4670 FAX: 970-669-0289
Region 4 Loveland Residency SCE

As Constructed
No Revisions:
Revised:
Void:

EXISTING US 34A
ESTES PARK TO LOVELAND
AUGUST 2014 POST-ER IMAGERY

Designer:
Detailer:
Sheet Subset:
Structure Numbers
Subset Sheets:

Project No./Code
ER 0341-084
20279
Sheet Number 30

kingem 12:21:34 PM c:\pwworking\vai\kingem\d0174995\20279_200sc_30.dgn

kingem 12:23:54 PM c:\pwworking\nal\kingem\d0174995\20279_200sc_31.dgn

Print Date: 12/30/2014
File Name: 20279_200sc_31.dgn
Horiz. Scale: 1:200 Vert. Scale: As Noted

JACOBS

Sheet Revisions		
Date:	Comments	Init.

Colorado Department of Transportation
2207 East Highway 402
Loveland, CO 80537
Phone: 970-667-4670 FAX: 970-669-0289
Region 4 Loveland Residency SCE

As Constructed
No Revisions:
Revised:
Void:

EXISTING US 34A
ESTES PARK TO LOVELAND
AUGUST 2014 POST-ER IMAGERY

Designer:
Detailer:
Sheet Subset:
Structure Numbers
Subset Sheets:

Project No./Code
ER 0341-084
20279
Sheet Number 31

kingem 12:26:17 PM c:\pwworking\ndi\kingem\d0174995\20279_200sc_32.dgn

Print Date: 12/30/2014	Sheet Revisions	Colorado Department of Transportation	As Constructed
File Name: 20279_200sc_32.dgn	Date: Comments: Init.	2207 East Highway 402 Loveland, CO 80537 Phone: 970-667-4670 FAX: 970-669-0289	No Revisions:
Horiz. Scale: 1:200 Vert. Scale: As Noted		Region 4 Loveland Residency SCE	Revised:
JACOBS			Void:

EXISTING US 34A ESTES PARK TO LOVELAND AUGUST 2014 POST-ER IMAGERY			Project No./Code
Designer:	Structure Numbers		ER 0341-084
Detailer:			20279
Sheet Subset:	Subset Sheets:		Sheet Number 32

Print Date: 12/30/2014	Sheet Revisions		
File Name: 20279_200sc_33.dgn	Date:	Comments	Init.
Horiz. Scale: 1:200 Vert. Scale: As Noted			
JACOBS			

Colorado Department of Transportation
2207 East Highway 402
Loveland, CO 80537
Phone: 970-667-4670 FAX: 970-669-0289
Region 4 Loveland Residency SCE

As Constructed	EXISTING US 34A ESTES PARK TO LOVELAND AUGUST 2014 POST-ER IMAGERY			Project No./Code
No Revisions:	Designer:	Structure Numbers		ER 0341-084
Revised:	Detailer:			20279
Void:	Sheet Subset:	Subset Sheets:		Sheet Number 33

kingem 12:28:39 PM c:\pwworking\vna\kingem\d0174985\20279_200sc_33.dgn

Print Date: 12/30/2014	Sheet Revisions	Colorado Department of Transportation	As Constructed
File Name: 20279_200sc_34.dgn	Date: / Comments / Init.	2207 East Highway 402 Loveland, CO 80537 Phone: 970-667-4670 FAX: 970-669-0289	No Revisions:
Horiz. Scale: 1:200 Vert. Scale: As Noted		Region 4 Loveland Residency SCE	Revised:
JACOBS			Void:

EXISTING US 34A ESTES PARK TO LOVELAND AUGUST 2014 POST-ER IMAGERY			Project No./Code
Designer:	Structure Numbers		ER 0341-084
Detailer:			20279
Sheet Subset:	Subset Sheets:		Sheet Number 34

kingem 12:31:10 PM c:\pwworking\na\kingem\d0174995\20279_200sc_34.dgn

kingem 12:33:42 PM c:\pwworking\na\kingem\d0174995\20279_200sc_35.dgn

Print Date: 12/30/2014
File Name: 20279_200sc_35.dgn
Horiz. Scale: 1:200 Vert. Scale: As Noted

JACOBS

Sheet Revisions		
Date:	Comments	Init.

Colorado Department of Transportation
2207 East Highway 402
Loveland, CO 80537
Phone: 970-667-4670 FAX: 970-669-0289
Region 4 Loveland Residency SCE

As Constructed
No Revisions:
Revised:
Void:

EXISTING US 34A
ESTES PARK TO LOVELAND
AUGUST 2014 POST-ER IMAGERY

Designer:
Detailer:
Sheet Subset:
Structure Numbers
Subset Sheets:

Project No./Code
ER 0341-084
20279
Sheet Number 35

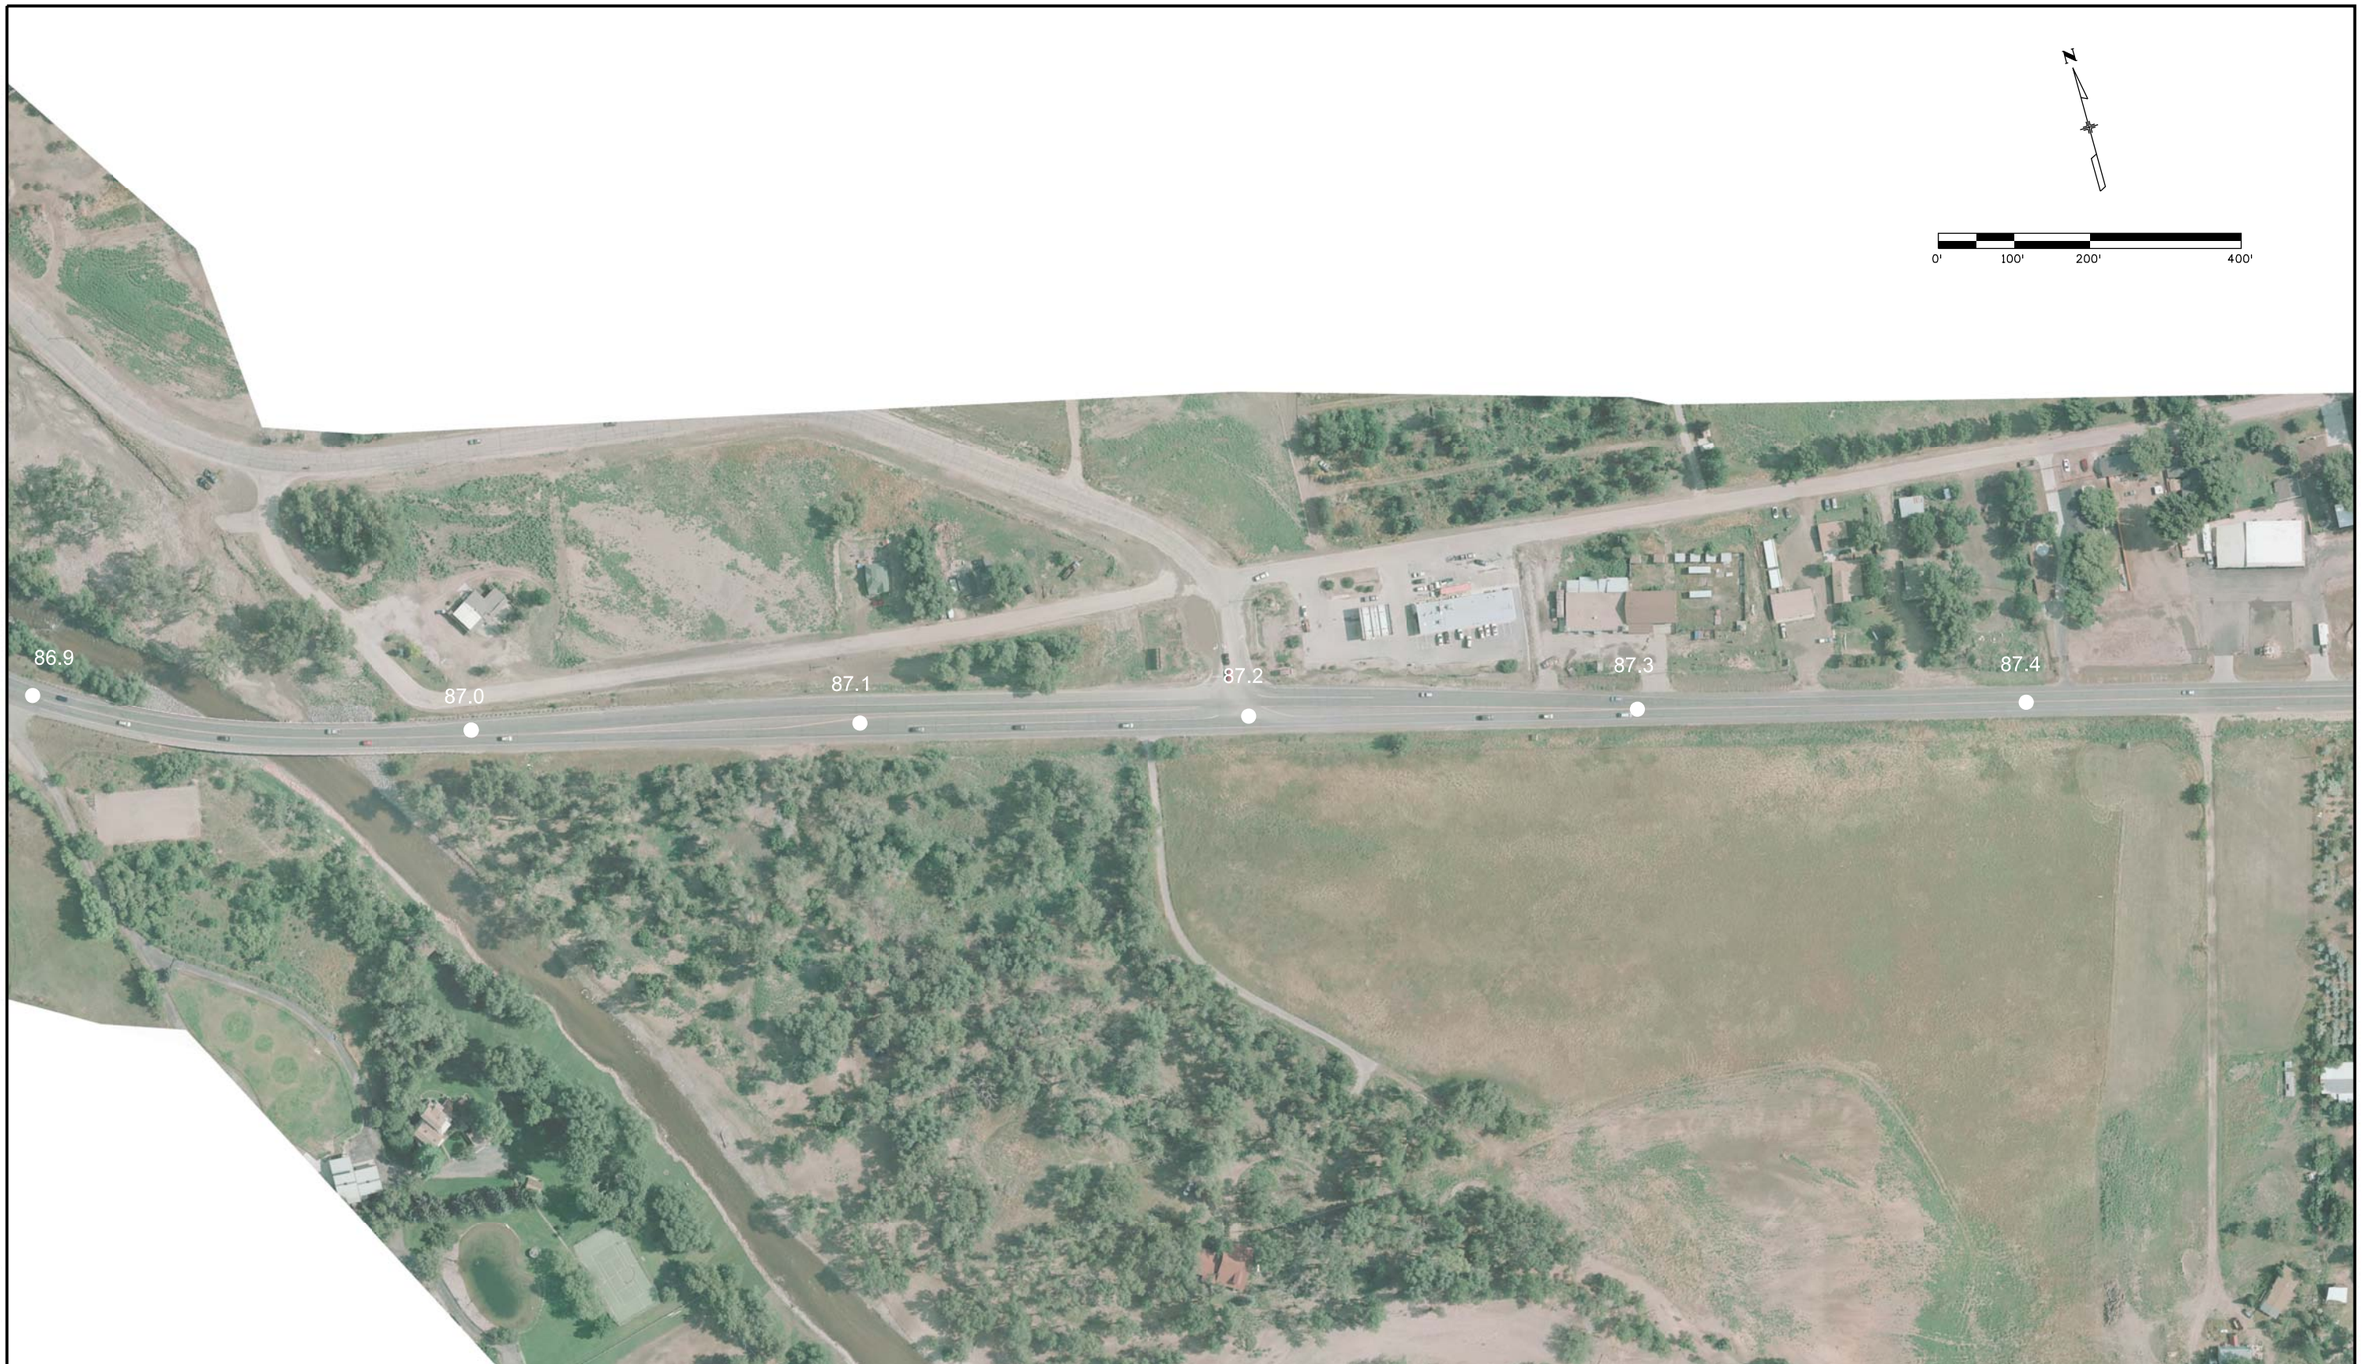

kingem 12:36:10 PM c:\pwworking\ndi\kingem\d0174995\20279_200sc_36.dgn

Print Date: 12/30/2014	Sheet Revisions		
File Name: 20279_200sc_36.dgn	Date:	Comments	Init.
Horiz. Scale: 1:200 Vert. Scale: As Noted			
JACOBS			

Colorado Department of Transportation
2207 East Highway 402
Loveland, CO 80537
Phone: 970-667-4670 FAX: 970-669-0289
Region 4 Loveland Residency SCE

As Constructed
No Revisions:
Revised:
Void:

EXISTING US 34A
ESTES PARK TO LOVELAND
AUGUST 2014 POST-ER IMAGERY

Designer:
Detailer:
Sheet Subset:
Structure Numbers
Subset Sheets:

Project No./Code
ER 0341-084
20279
Sheet Number 36

kingem 12:38:38 PM c:\pwworking\na\kingem\d0174995\20279_200sc_37.dgn

Print Date: 12/30/2014		Sheet Revisions			Colorado Department of Transportation
File Name: 20279_200sc_37.dgn		Date:	Comments	Init.	2207 East Highway 402 Loveland, CO 80537 Phone: 970-667-4670 FAX: 970-669-0289
Horiz. Scale: 1:200 Vert. Scale: As Noted					Region 4 Loveland Residency SCE
JACOBS					

As Constructed	EXISTING US 34A ESTES PARK TO LOVELAND AUGUST 2014 POST-ER IMAGERY			Project No./Code
No Revisions:				ER 0341-084
Revised:	Designer:	Structure Numbers		20279
Void:	Detailer:			Sheet Number 37
	Sheet Subset:	Subset Sheets:		