US 34A
ESTES PARK TO LOVELAND
MP 65-88
OCTOBER 2013 POST-FLOOD IMAGERY
DECEMBER 30, 2014

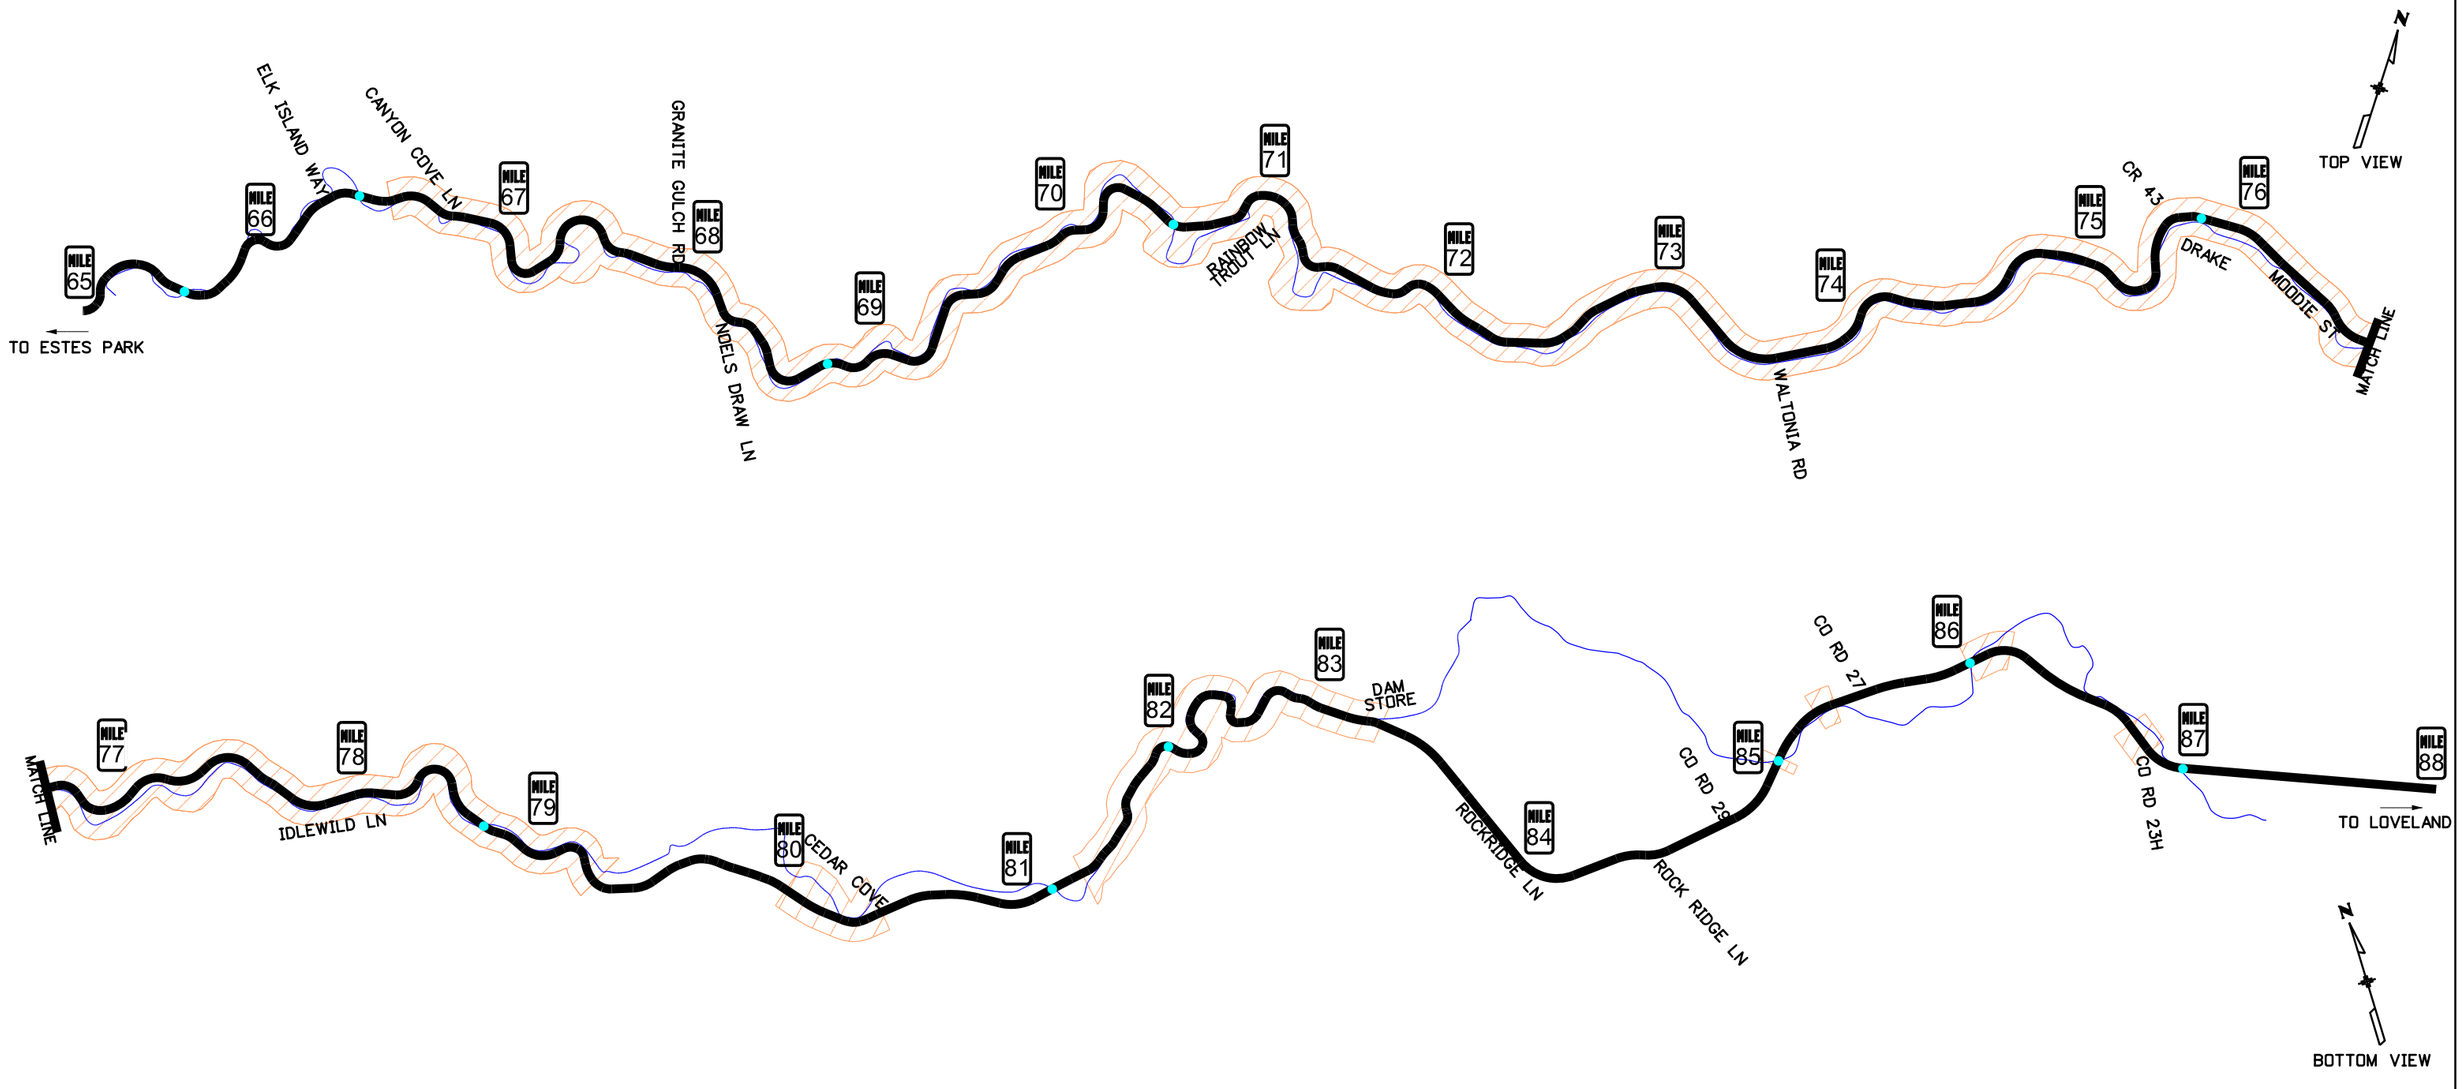

NOT TO SCALE

LEGEND

- SEVERE DAMAGE LIMITS
- BIG THOMPSON RIVER
- EXISTING US 34A
- EXISTING STRUCTURE

SEE DAMAGE ASSESMENT REPORT FOR COMPLETE DESCRIPTION OF SEVERE DAMAGE AREAS

Print Date: 12/30/2014	Sheet Revisions			Colorado Department of Transportation	As Constructed
File Name: 20279_200sc_01.dgn	Date:	Comments	Init.	2207 East Highway 402 Loveland, CO 80537 Phone: 970-667-4670 FAX: 970-669-0289	No Revisions:
Horiz. Scale: 1:200 Vert. Scale: As Noted				Region 4 Loveland Residency SCE	Revised:
JACOBS					Void:

EXISTING US 34A ESTES PARK TO LOVELAND OCTOBER 2013 POST-FLOOD IMAGERY			Project No./Code
Designer:	Structure Numbers		ER 0341-084
Detailer:			20279
Sheet Subset:	Subset Sheets:		Sheet Number 1

kingem 12:55:05 PM c:\pwworking\nd\kingem\d0174995\20279_200sc_01.dgn

Print Date: 12/30/2014
File Name: 20279_200sc_02.dgn
Horiz. Scale: 1:200 Vert. Scale: As Noted

JACOBS

Sheet Revisions		
Date:	Comments	Init.

Colorado Department of Transportation
2207 East Highway 402
Loveland, CO 80537
Phone: 970-667-4670 FAX: 970-669-0289
Region 4 Loveland Residency SCE

As Constructed
No Revisions:
Revised:
Void:

EXISTING US 34A
ESTES PARK TO LOVELAND
OCTOBER 2013 POST-FLOOD IMAGERY

Designer:
Detailer:
Sheet Subset:
Structure Numbers
Subset Sheets:

Project No./Code
ER 0341-084
20279
Sheet Number 2

kingem 12:55:18 PM c:\pwworking\nd\kingem\d0174995\20279_200sc_02.dgn

Print Date: 12/30/2014
File Name: 20279_200sc_03.dgn
Horiz. Scale: 1:200 Vert. Scale: As Noted

JACOBS

Sheet Revisions		
Date:	Comments	Init.

Colorado Department of Transportation
2207 East Highway 402
Loveland, CO 80537
Phone: 970-667-4670 FAX: 970-669-0289
Region 4 Loveland Residency SCE

As Constructed
No Revisions:
Revised:
Void:

EXISTING US 34A
ESTES PARK TO LOVELAND
OCTOBER 2013 POST-FLOOD IMAGERY

Designer:
Detailer:
Sheet Subset:
Structure Numbers
Subset Sheets:

Project No./Code
ER 0341-084
20279
Sheet Number 3

kingem 12:55:51 PM c:\pw\working\na1\kingem\d0174995\20279_200sc_03.dgn

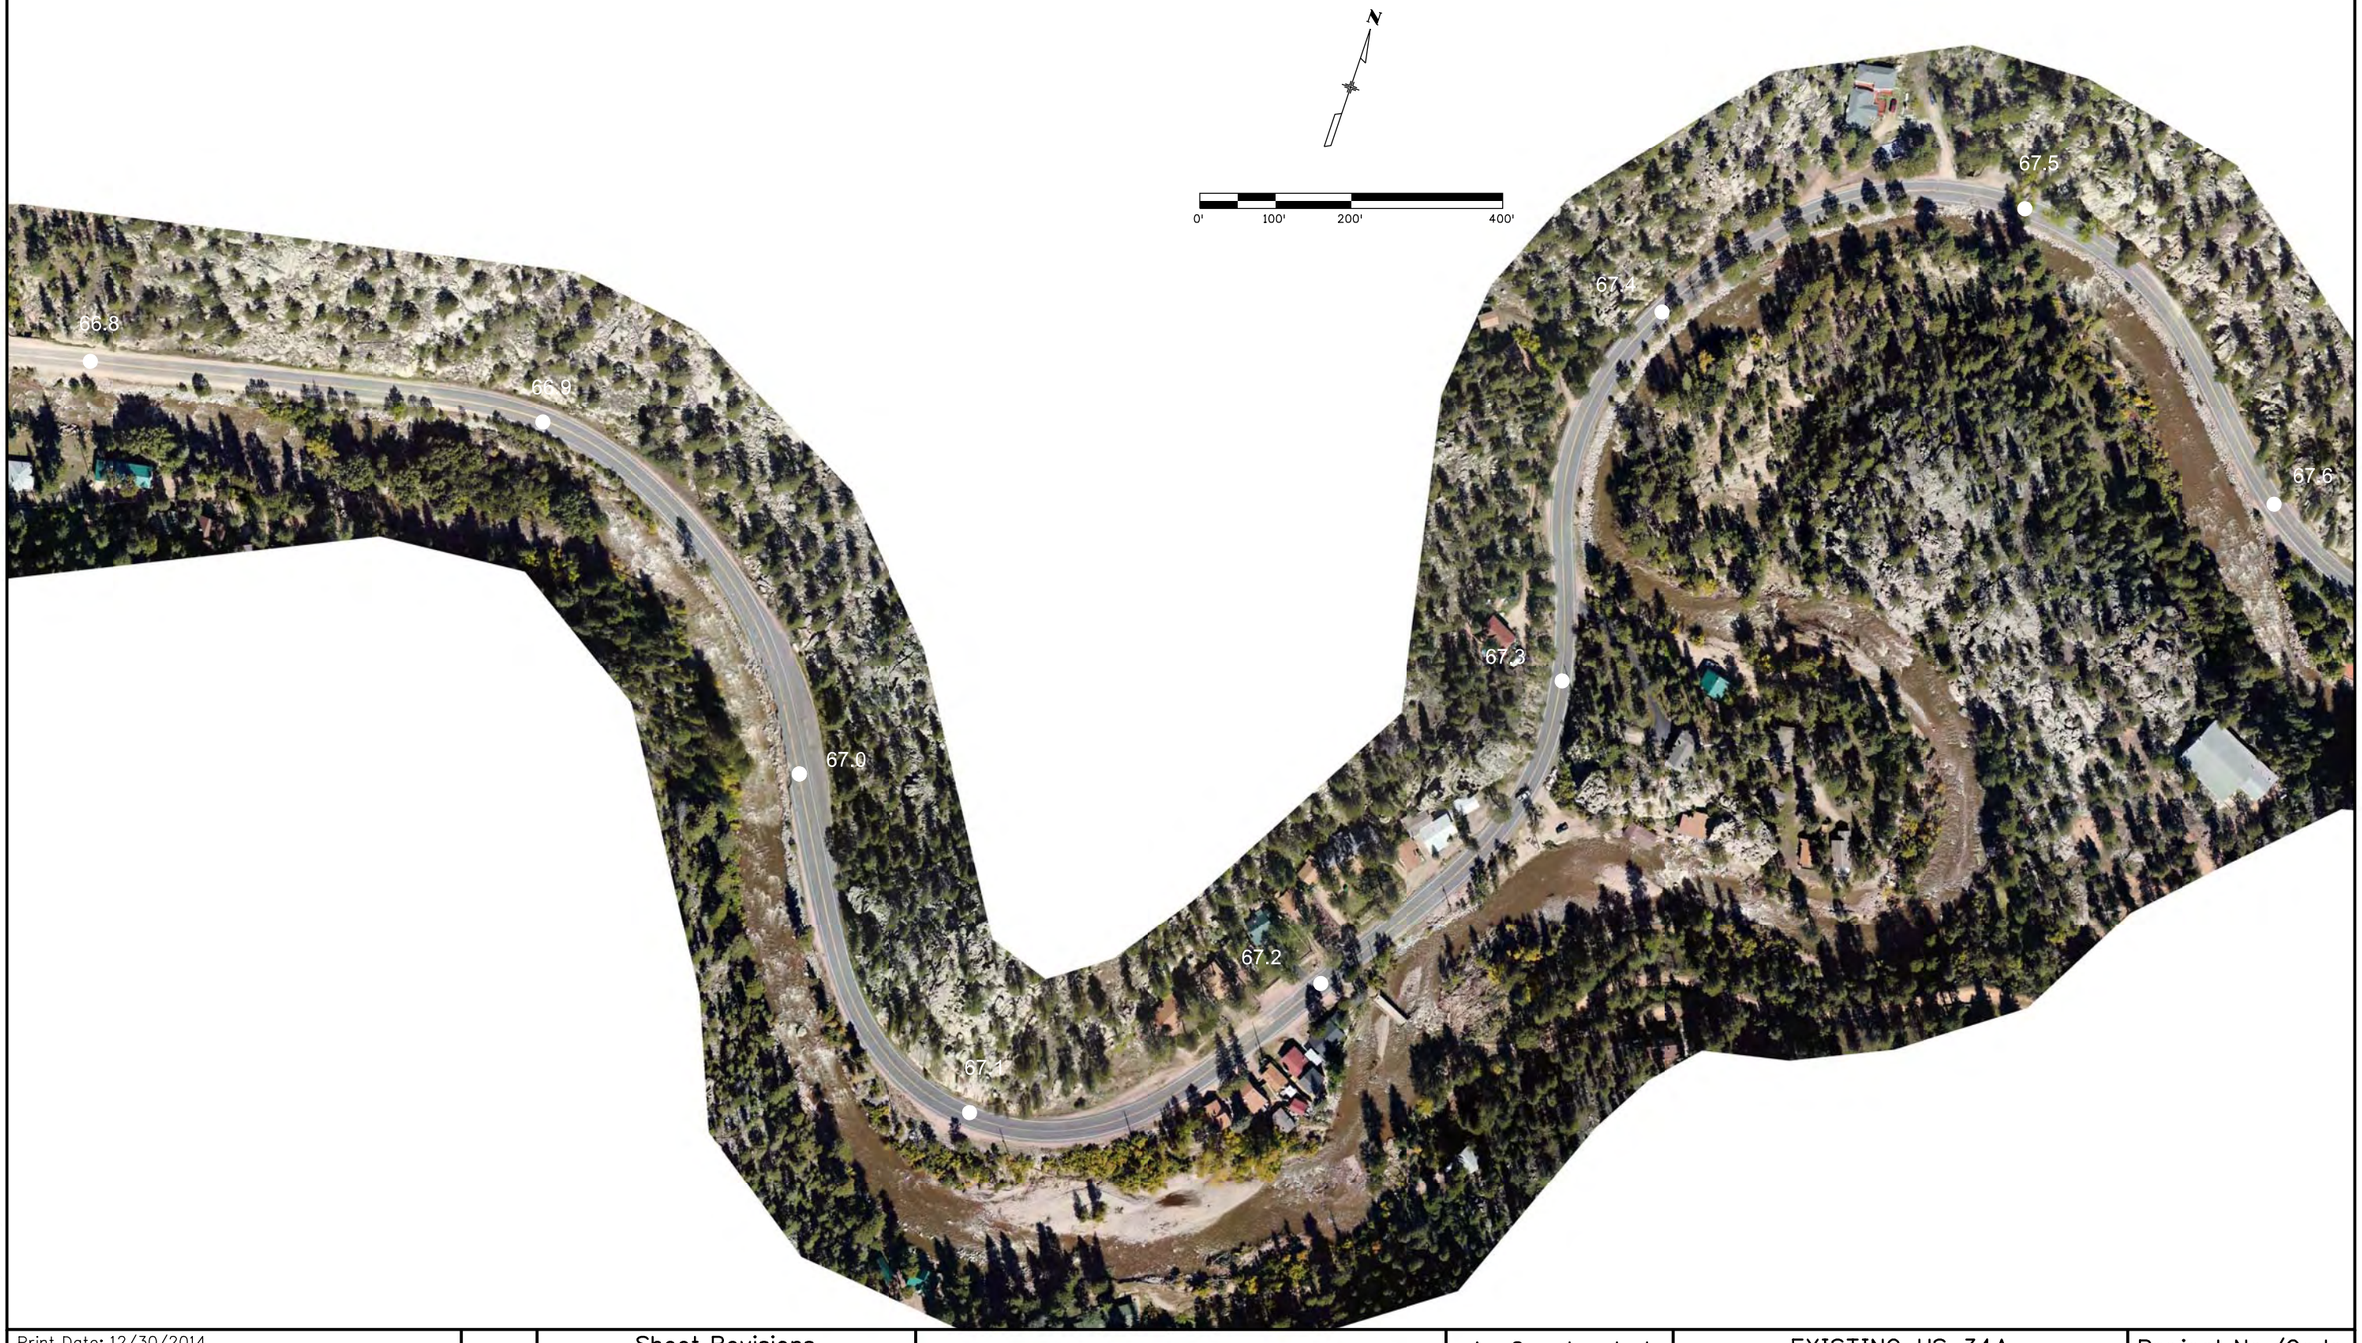

kingem 12:56:22 PM c:\pwworking\na\kingem\d0174995\20279_200sc_04.dgn

Print Date: 12/30/2014	Sheet Revisions			Colorado Department of Transportation
File Name: 20279_200sc_04.dgn	Date:	Comments	Init.	2207 East Highway 402 Loveland, CO 80537 Phone: 970-667-4670 FAX: 970-669-0289
Horiz. Scale: 1:200 Vert. Scale: As Noted				Region 4 Loveland Residency SCE
JACOBS				

As Constructed	EXISTING US 34A ESTES PARK TO LOVELAND OCTOBER 2013 POST-FLOOD IMAGERY			Project No./Code
No Revisions:				ER 0341-084
Revised:	Designer:	Structure Numbers		20279
Void:	Detailer:			
	Sheet Subset:	Subset Sheets:		Sheet Number 4

kingem 12:57:00 PM c:\pwworking\nal\kingem\d0174995\20279_200sc_05.dgn

Print Date: 12/30/2014
File Name: 20279_200sc_05.dgn
Horiz. Scale: 1:200 Vert. Scale: As Noted

JACOBS

Sheet Revisions		
Date:	Comments	Init.

Colorado Department of Transportation
2207 East Highway 402
Loveland, CO 80537
Phone: 970-667-4670 FAX: 970-669-0289
Region 4 Loveland Residency SCE

As Constructed
No Revisions:
Revised:
Void:

EXISTING US 34A
ESTES PARK TO LOVELAND
OCTOBER 2013 POST-FLOOD IMAGERY

Designer:
Detailer:
Sheet Subset:
Structure Numbers
Subset Sheets:

Project No./Code
ER 0341-084
20279
Sheet Number 5

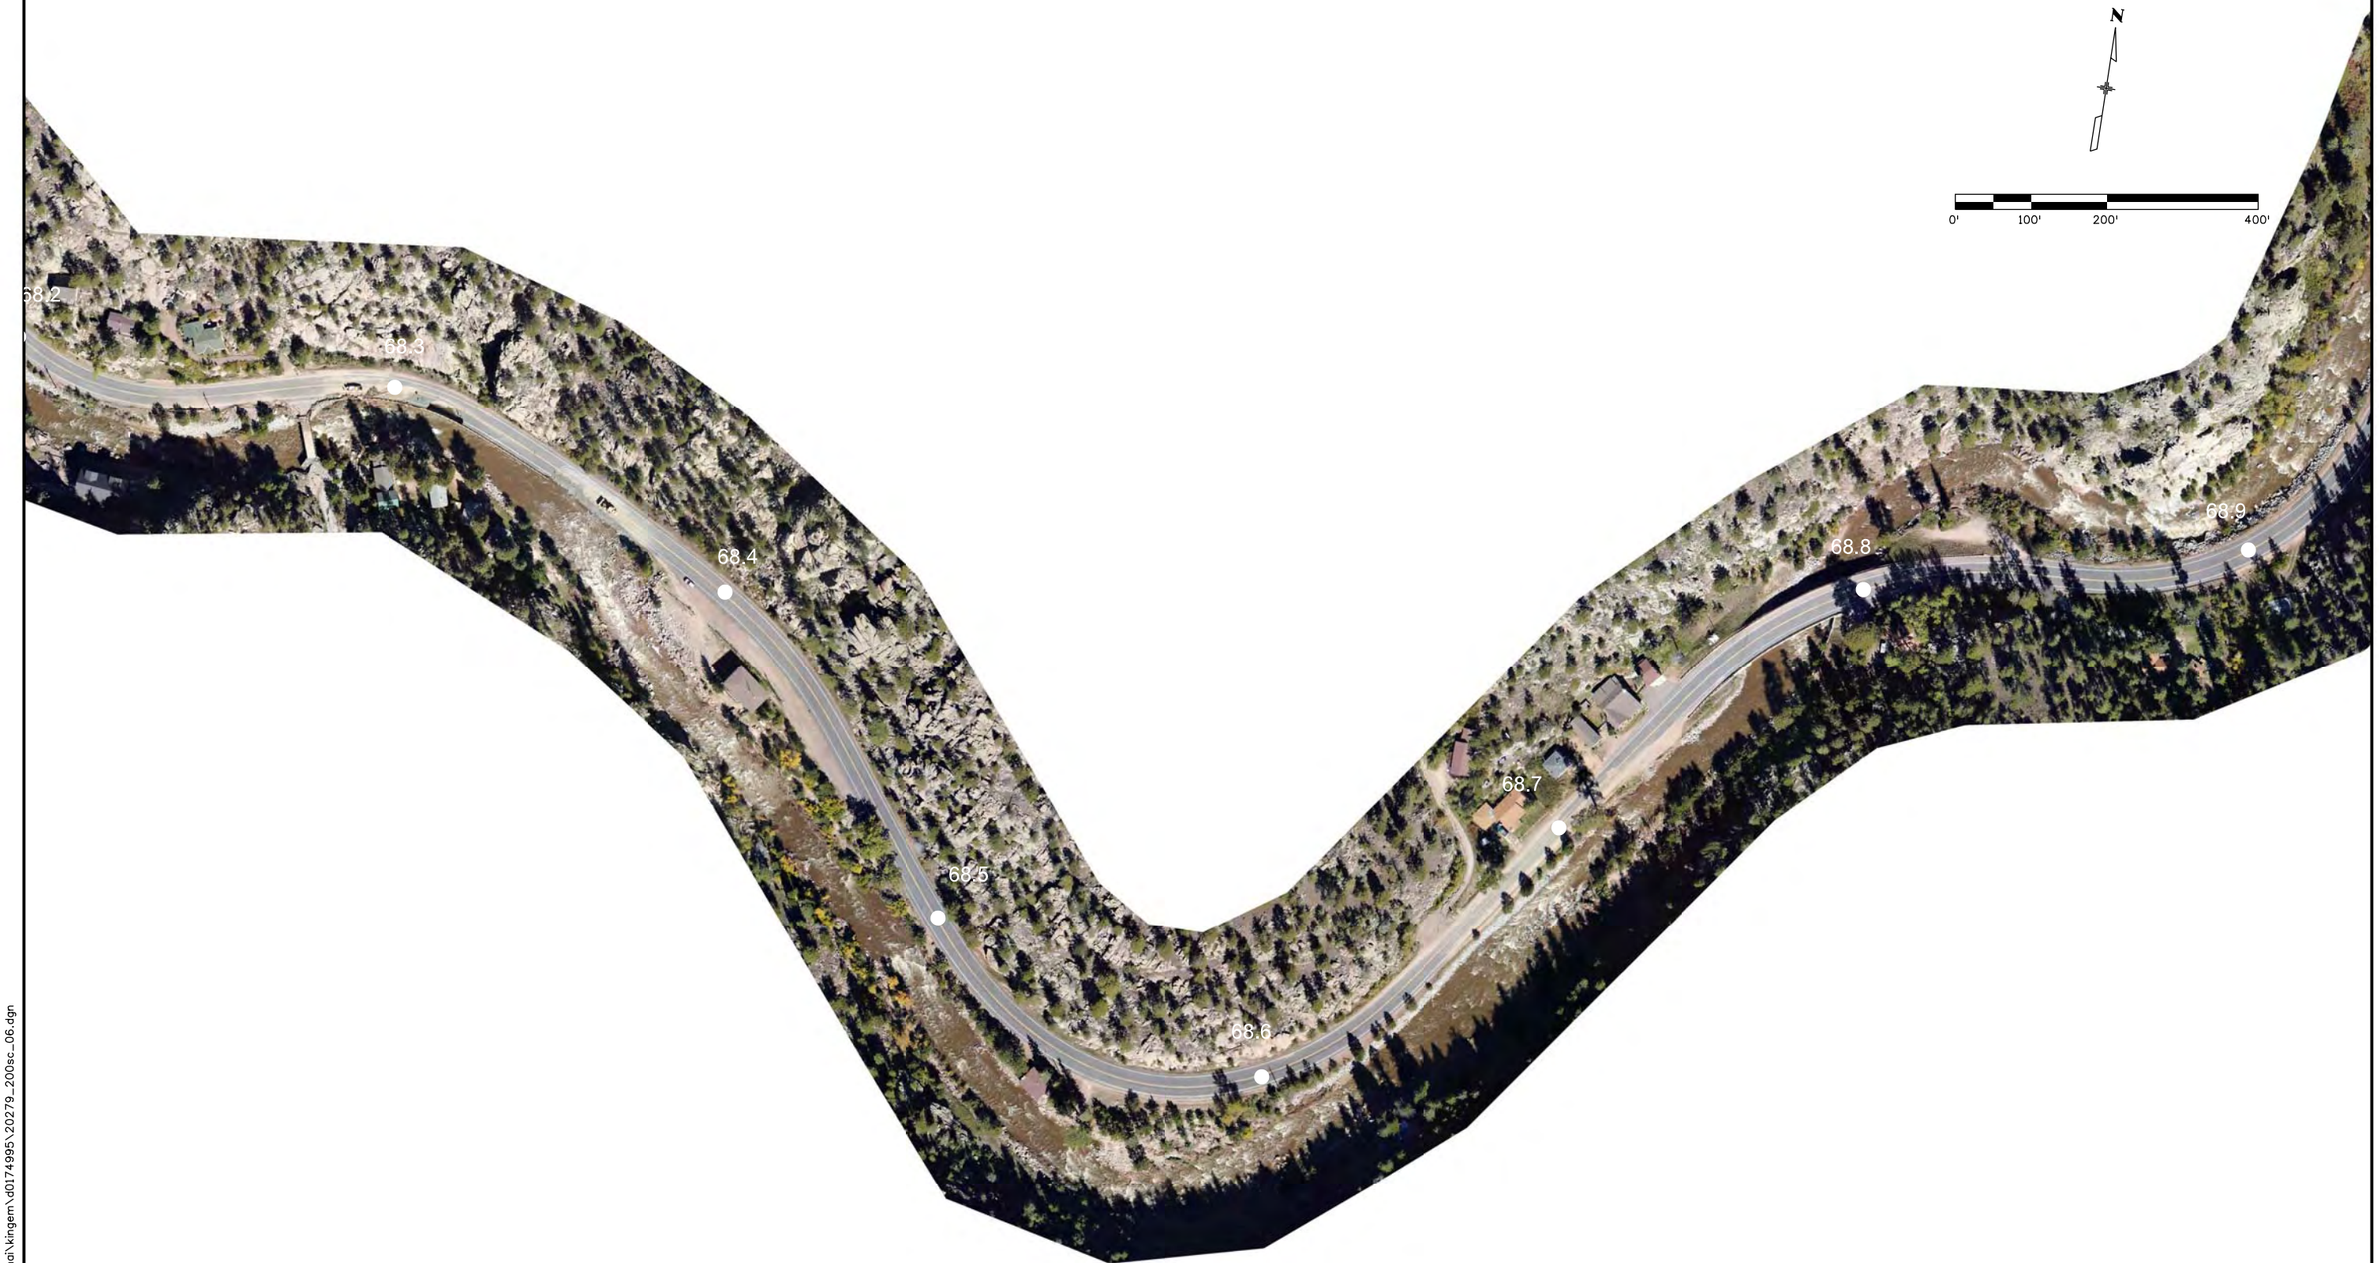

Print Date: 12/30/2014		Sheet Revisions			Colorado Department of Transportation	As Constructed	EXISTING US 34A ESTES PARK TO LOVELAND OCTOBER 2013 POST-FLOOD IMAGERY		Project No./Code
File Name: 20279_200sc_06.dgn		Date:	Comments	Init.	2207 East Highway 402 Loveland, CO 80537 Phone: 970-667-4670 FAX: 970-669-0289	No Revisions:			ER 0341-084
Horiz. Scale: 1:200 Vert. Scale: As Noted					Region 4 Loveland Residency SCE	Revised:	Designer:	Structure Numbers	20279
JACOBS						Void:	Detailer:		Sheet Number 6
							Sheet Subset:	Subset Sheets:	

kingem 12:57:28 PM c:\pwworking\na\kingem\d0174995\20279_200sc_06.dgn

kingem 12:57:58 PM c:\pwworking\nad\kingem\d0174995\20279_200sc_07.dgn

Print Date: 12/30/2014		Sheet Revisions			Colorado Department of Transportation
File Name: 20279_200sc_07.dgn		Date:	Comments	Init.	2207 East Highway 402 Loveland, CO 80537 Phone: 970-667-4670 FAX: 970-669-0289
Horiz. Scale: 1:200 Vert. Scale: As Noted					Region 4 Loveland Residency SCE
JACOBS					

As Constructed	EXISTING US 34A ESTES PARK TO LOVELAND OCTOBER 2013 POST-FLOOD IMAGERY			Project No./Code
No Revisions:				ER 0341-084
Revised:	Designer:	Structure Numbers		20279
Void:	Detailer:			Sheet Number 7
	Sheet Subset:	Subset Sheets:		

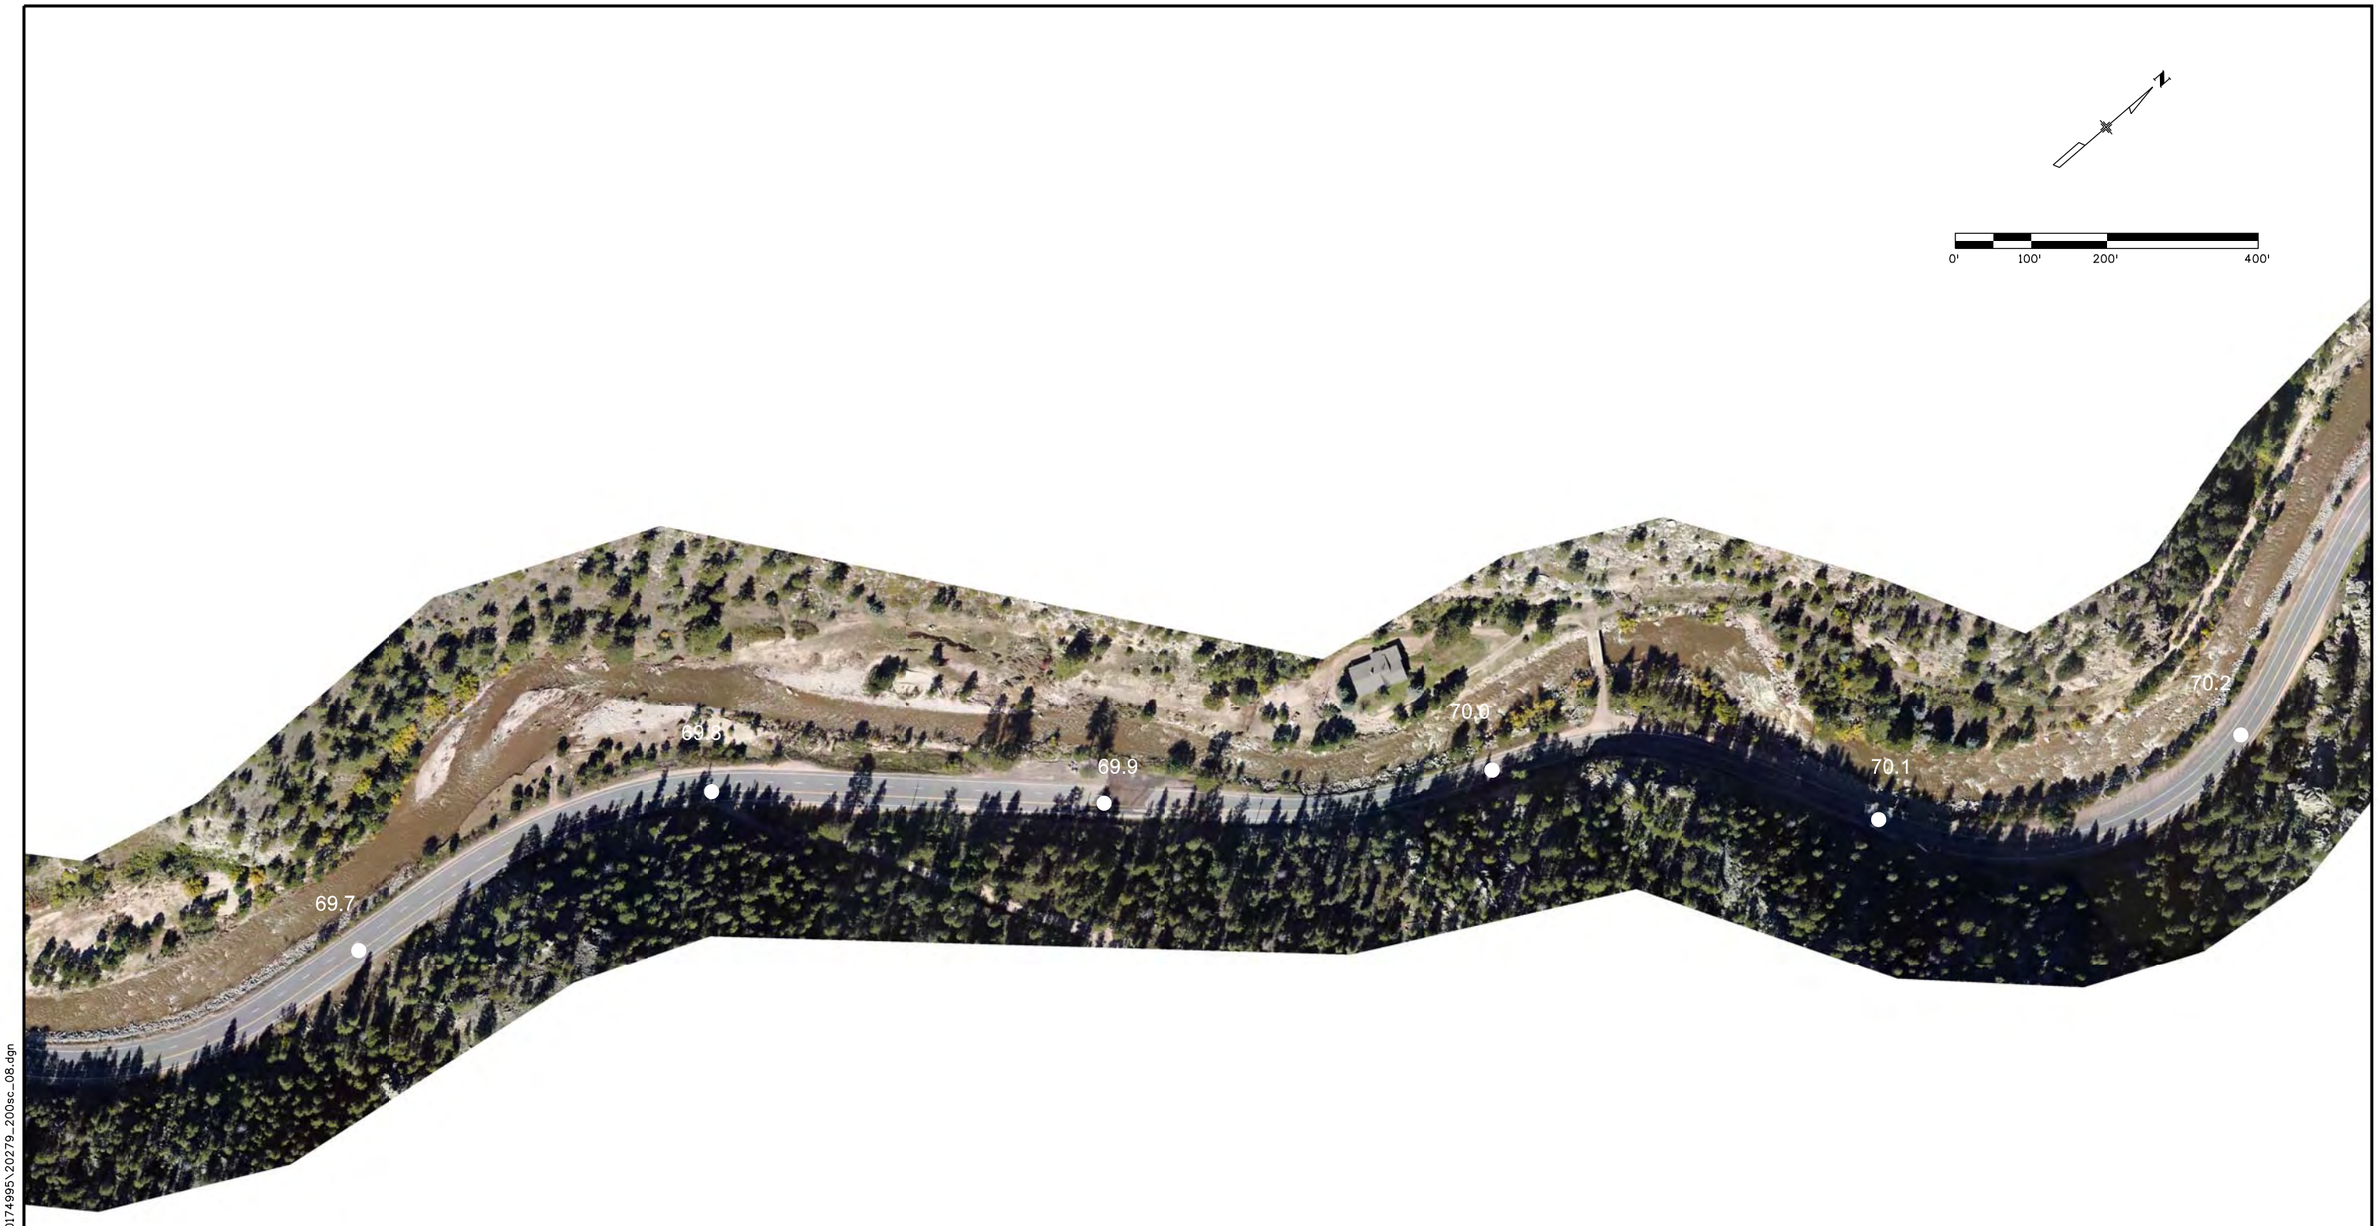

kingem 12:58:30 PM c:\pwworking\mai\kingem\d0174995\20279_200sc_08.dgn

Print Date: 12/30/2014
File Name: 20279_200sc_08.dgn
Horiz. Scale: 1:200 Vert. Scale: As Noted

JACOBS

Sheet Revisions		
Date:	Comments	Init.

Colorado Department of Transportation
2207 East Highway 402
Loveland, CO 80537
Phone: 970-667-4670 FAX: 970-669-0289
Region 4 Loveland Residency SCE

As Constructed
No Revisions:
Revised:
Void:

EXISTING US 34A
ESTES PARK TO LOVELAND
OCTOBER 2013 POST-FLOOD IMAGERY

Designer:
Detailer:
Sheet Subset:
Structure Numbers
Subset Sheets:

Project No./Code
ER 0341-084
20279
Sheet Number 8

Print Date: 12/30/2014	Sheet Revisions	Colorado Department of Transportation	As Constructed
File Name: 20279_200sc_09.dgn	Date: Comments Init.	2207 East Highway 402 Loveland, CO 80537 Phone: 970-667-4670 FAX: 970-669-0289	No Revisions:
Horiz. Scale: 1:200 Vert. Scale: As Noted		Region 4 Loveland Residency SCE	Revised:
JACOBS			Void:

EXISTING US 34A ESTES PARK TO LOVELAND OCTOBER 2013 POST-FLOOD IMAGERY		Project No./Code
Designer:	Structure Numbers	ER 0341-084
Detailer:		20279
Sheet Subset:	Subset Sheets:	Sheet Number 9

kingem 12:59:03 PM c:\pwworking\na\kingem\d0174995\20279_200sc_09.dgn

kingem 12:59:16 PM c:\pwworking\na\kingem\d0174995\20279_200sc_10.dgn

Print Date: 12/30/2014	Sheet Revisions			Colorado Department of Transportation
File Name: 20279_200sc_10.dgn	Date:	Comments	Init.	2207 East Highway 402 Loveland, CO 80537 Phone: 970-667-4670 FAX: 970-669-0289
Horiz. Scale: 1:200 Vert. Scale: As Noted				Region 4 Loveland Residency SCE
JACOBS				

As Constructed	EXISTING US 34A ESTES PARK TO LOVELAND OCTOBER 2013 POST-FLOOD IMAGERY			Project No./Code
No Revisions:	Designer:	Structure Numbers		ER 0341-084
Revised:	Detailer:			20279
Void:	Sheet Subset:	Subset Sheets:		Sheet Number 10

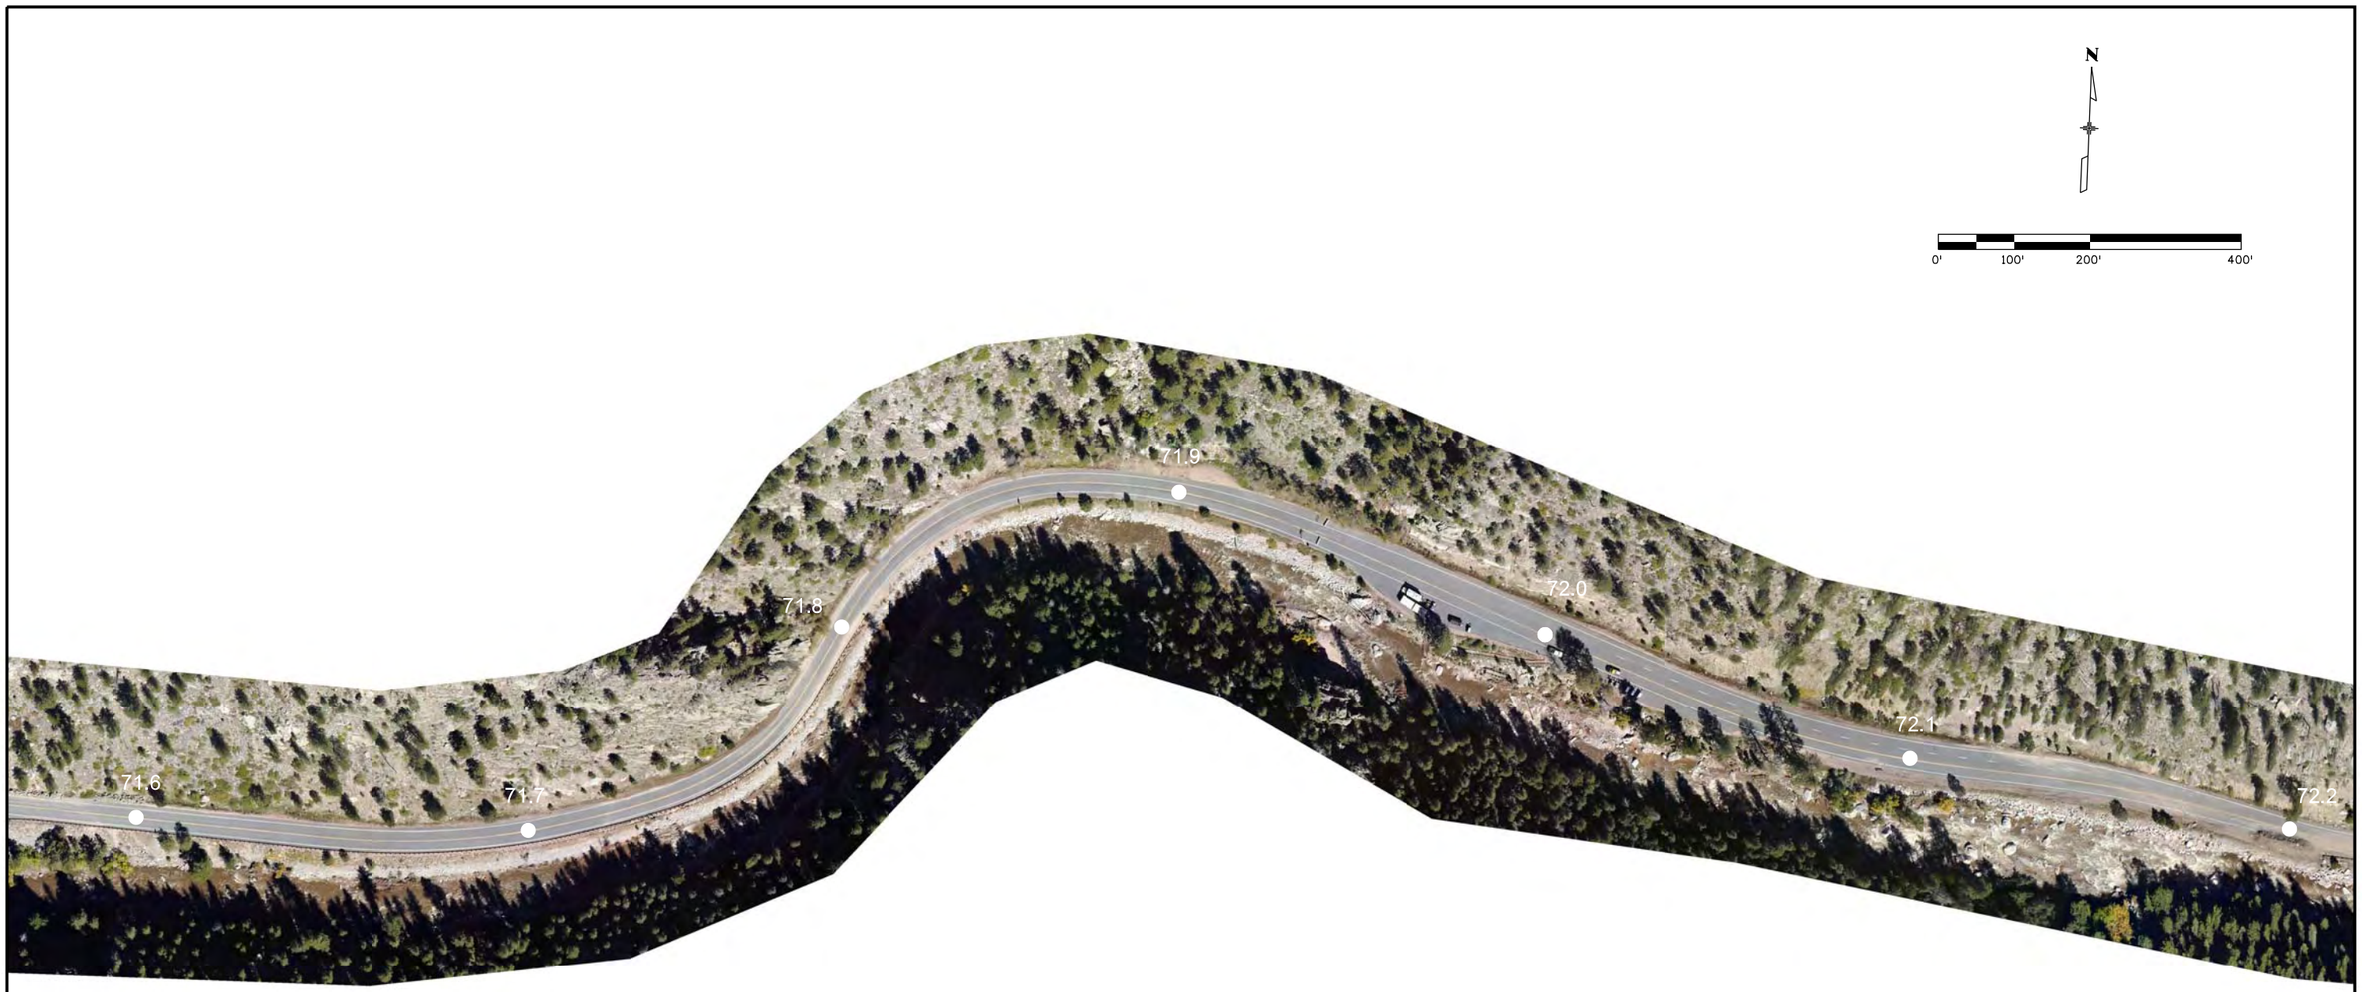

Print Date: 12/30/2014		Sheet Revisions			Colorado Department of Transportation	As Constructed	EXISTING US 34A ESTES PARK TO LOVELAND OCTOBER 2013 POST-FLOOD IMAGERY		Project No./Code
File Name: 20279_200sc_11.dgn		Date:	Comments	Init.	2207 East Highway 402 Loveland, CO 80537 Phone: 970-667-4670 FAX: 970-669-0289	No Revisions:			ER 0341-084
Horiz. Scale: 1:200 Vert. Scale: As Noted					Region 4 Loveland Residency SCE	Revised:	Designer:	Structure Numbers	20279
JACOBS						Void:	Detailer:		Sheet Number 11
							Sheet Subset:	Subset Sheets:	

kingem 12:59:29 PM c:\pwworking\na\kingem\d0174995\20279_200sc_11.dgn

Print Date: 12/30/2014		Sheet Revisions			Colorado Department of Transportation	As Constructed	EXISTING US 34A ESTES PARK TO LOVELAND OCTOBER 2013 POST-FLOOD IMAGERY		Project No./Code
File Name: 20279_200sc_12.dgn		Date:	Comments	Init.	2207 East Highway 402 Loveland, CO 80537 Phone: 970-667-4670 FAX: 970-669-0289	No Revisions:	Designer:	Structure Numbers	ER 0341-084
Horiz. Scale: 1:200 Vert. Scale: As Noted					Region 4 Loveland Residency SCE	Revised:	Detailer:		20279
JACOBS						Void:	Sheet Subset:	Subset Sheets:	Sheet Number 12

kingem 12:59:59 PM c:\pwworking\mai\kingem\d0174985\20279_200sc_12.dgn

kingem 1:00:29 PM c:\pwworking\nal\kingem\d0174995\20279_200sc_13.dgn

Print Date: 12/30/2014
File Name: 20279_200sc_13.dgn
Horiz. Scale: 1:200 Vert. Scale: As Noted

JACOBS

Sheet Revisions		
Date:	Comments	Init.

Colorado Department of Transportation
2207 East Highway 402
Loveland, CO 80537
Phone: 970-667-4670 FAX: 970-669-0289
Region 4 Loveland Residency SCE

As Constructed
No Revisions:
Revised:
Void:

EXISTING US 34A
ESTES PARK TO LOVELAND
OCTOBER 2013 POST-FLOOD IMAGERY

Designer:
Detailer:
Sheet Subset:
Structure Numbers
Subset Sheets:

Project No./Code
ER 0341-084
20279
Sheet Number 13

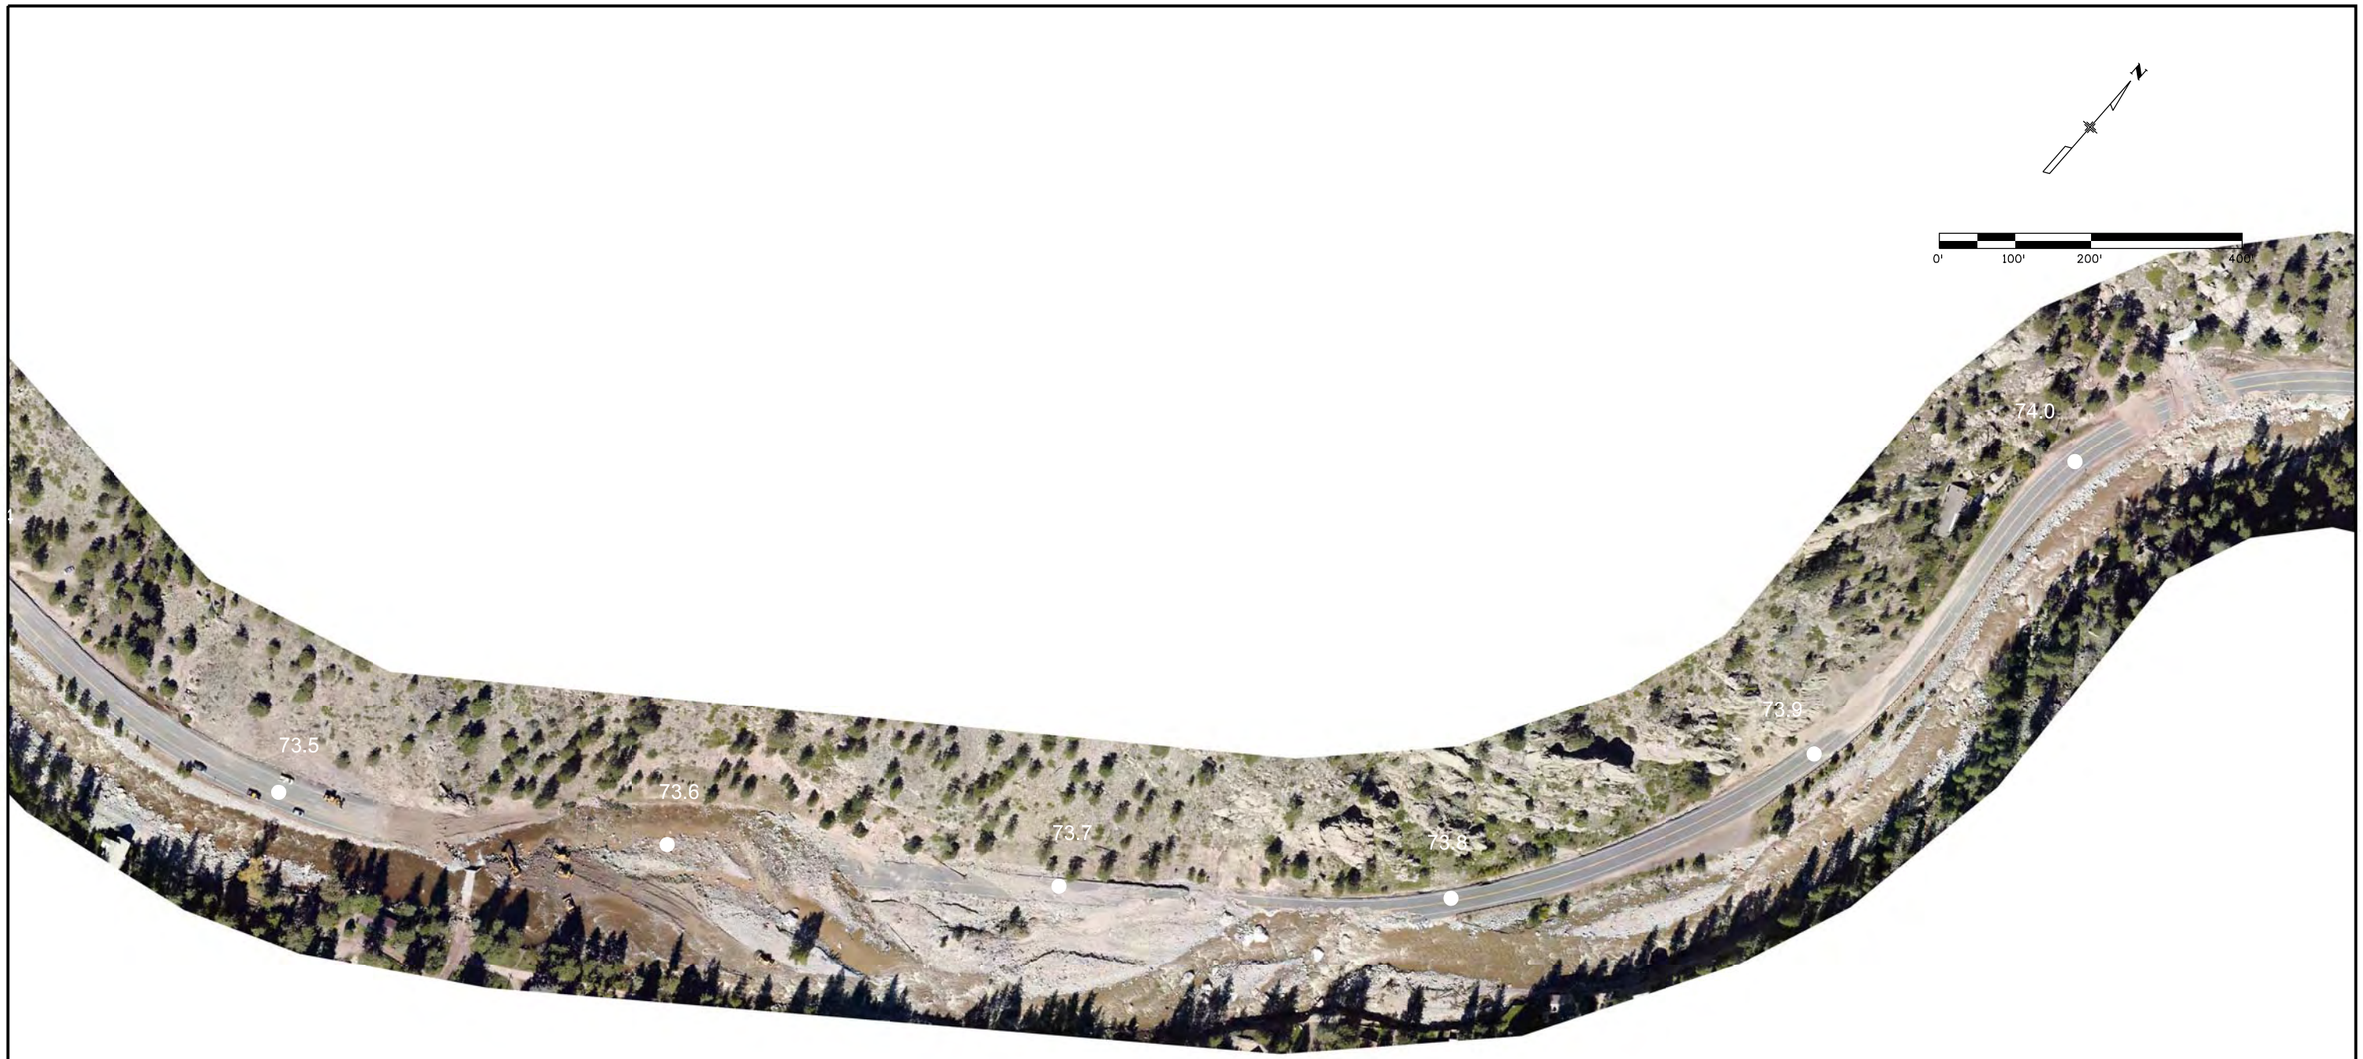

kingem 1:00:59 PM c:\pwworking\na\kingem\d0174995\20279_200sc_14.dgn

Print Date: 12/30/2014		Sheet Revisions			Colorado Department of Transportation
File Name: 20279_200sc_14.dgn		Date:	Comments	Init.	2207 East Highway 402 Loveland, CO 80537 Phone: 970-667-4670 FAX: 970-669-0289
Horiz. Scale: 1:200 Vert. Scale: As Noted					Region 4 Loveland Residency SCE
JACOBS					

As Constructed	EXISTING US 34A ESTES PARK TO LOVELAND OCTOBER 2013 POST-FLOOD IMAGERY			Project No./Code
No Revisions:	Designer:	Structure Numbers		ER 0341-084
Revised:	Detailer:			20279
Void:	Sheet Subset:	Subset Sheets:		Sheet Number 14

0' 100' 200' 400'

kingem 1:01:31 PM c:\pwworking\nal\kingem\d0174995\20279_200sc_15.dgn

Print Date: 12/30/2014
File Name: 20279_200sc_15.dgn
Horiz. Scale: 1:200 Vert. Scale: As Noted

JACOBS

Sheet Revisions		
Date:	Comments	Init.

Colorado Department of Transportation
2207 East Highway 402
Loveland, CO 80537
Phone: 970-667-4670 FAX: 970-669-0289
Region 4 Loveland Residency SCE

As Constructed
No Revisions:
Revised:
Void:

EXISTING US 34A
ESTES PARK TO LOVELAND
OCTOBER 2013 POST-FLOOD IMAGERY

Designer:
Detailer:
Sheet Subset:
Structure Numbers
Subset Sheets:

Project No./Code
ER 0341-084
20279
Sheet Number 15

Print Date: 12/30/2014		Sheet Revisions			Colorado Department of Transportation	As Constructed	EXISTING US 34A ESTES PARK TO LOVELAND OCTOBER 2013 POST-FLOOD IMAGERY			Project No./Code
File Name: 20279_200sc_16.dgn		Date:	Comments	Init.	2207 East Highway 402 Loveland, CO 80537 Phone: 970-667-4670 FAX: 970-669-0289	No Revisions:	Designer:	Structure Numbers		ER 0341-084
Horiz. Scale: 1:200 Vert. Scale: As Noted					Region 4 Loveland Residency SCE	Revised:	Detailer:			20279
JACOBS						Void:	Sheet Subset:	Subset Sheets:		Sheet Number 16

kingem 1:02:02 PM c:\pwworking\na\kingem\d0174995\20279_200sc_16.dgn

kingem 1:02:35 PM c:\pwworking\vai\kingem\d0174995\20279_200sc_17.dgn

Print Date: 12/30/2014
File Name: 20279_200sc_17.dgn
Horiz. Scale: 1:200 Vert. Scale: As Noted

JACOBS

Sheet Revisions		
Date:	Comments	Init.

Colorado Department of Transportation
2207 East Highway 402
Loveland, CO 80537
Phone: 970-667-4670 FAX: 970-669-0289
Region 4 Loveland Residency SCE

As Constructed
No Revisions:
Revised:
Void:

EXISTING US 34A
ESTES PARK TO LOVELAND
OCTOBER 2013 POST-FLOOD IMAGERY

Designer:
Detailer:
Sheet Subset:
Structure Numbers
Subset Sheets:

Project No./Code
ER 0341-084
20279
Sheet Number 17

Print Date: 12/30/2014		Sheet Revisions			Colorado Department of Transportation	As Constructed	EXISTING US 34A ESTES PARK TO LOVELAND OCTOBER 2013 POST-FLOOD IMAGERY		Project No./Code
File Name: 20279_200sc_18.dgn		Date:	Comments	Init.	2207 East Highway 402 Loveland, CO 80537 Phone: 970-667-4670 FAX: 970-669-0289	No Revisions:			ER 0341-084
Horiz. Scale: 1:200 Vert. Scale: As Noted					Region 4 Loveland Residency SCE	Revised:	Designer:	Structure Numbers	20279
JACOBS						Void:	Detailer:		Sheet Number 18
							Sheet Subset:	Subset Sheets:	

kingem 1:03:08 PM c:\pwworking\na\kingem\d0174985\20279_200sc_18.dgn

kingem 1:03:36 PM c:\pwworking\na\kingem\d0174995\20279_200sc_19.dgn

Print Date: 12/30/2014		Sheet Revisions			Colorado Department of Transportation	As Constructed	EXISTING US 34A ESTES PARK TO LOVELAND OCTOBER 2013 POST-FLOOD IMAGERY		Project No./Code
File Name: 20279_200sc_19.dgn		Date:	Comments	Init.	2207 East Highway 402 Loveland, CO 80537 Phone: 970-667-4670 FAX: 970-669-0289	No Revisions:			ER 0341-084
Horiz. Scale: 1:200 Vert. Scale: As Noted						Revised:	Designer:	Structure Numbers	20279
JACOBS					Region 4 Loveland Residency SCE	Void:	Detailer:		Sheet Number 19
							Sheet Subset:	Subset Sheets:	

kingem 1:04:07 PM c:\pwworking\na\kingem\d0174995\20279_200sc_20.dgn

Print Date: 12/30/2014		Sheet Revisions			Colorado Department of Transportation
File Name: 20279_200sc_20.dgn		Date:	Comments	Init.	2207 East Highway 402 Loveland, CO 80537 Phone: 970-667-4670 FAX: 970-669-0289
Horiz. Scale: 1:200 Vert. Scale: As Noted					Region 4 Loveland Residency SCE
JACOBS					

As Constructed	EXISTING US 34A ESTES PARK TO LOVELAND OCTOBER 2013 POST-FLOOD IMAGERY			Project No./Code
No Revisions:				ER 0341-084
Revised:	Designer:	Structure Numbers		20279
Void:	Detailer:			Sheet Number 20
	Sheet Subset:	Subset Sheets:		

Print Date: 12/30/2014		Sheet Revisions			Colorado Department of Transportation	As Constructed	EXISTING US 34A ESTES PARK TO LOVELAND OCTOBER 2013 POST-FLOOD IMAGERY		Project No./Code
File Name: 20279_200sc_21.dgn		Date:	Comments	Init.	2207 East Highway 402 Loveland, CO 80537 Phone: 970-667-4670 FAX: 970-669-0289	No Revisions:	Designer:	Structure Numbers	ER 0341-084
Horiz. Scale: 1:200 Vert. Scale: As Noted					Region 4 Loveland Residency SCE	Revised:	Detailer:		20279
JACOBS						Void:	Sheet Subset:	Subset Sheets:	Sheet Number 21

kingem 1:04:39 PM c:\pwworking\vnai\kingem\d0174985\20279_200sc_21.dgn

Print Date: 12/30/2014
File Name: 20279_200sc_22.dgn
Horiz. Scale: 1:200 Vert. Scale: As Noted

JACOBS

Sheet Revisions		
Date:	Comments	Init.

Colorado Department of Transportation
2207 East Highway 402
Loveland, CO 80537
Phone: 970-667-4670 FAX: 970-669-0289
Region 4 Loveland Residency SCE

As Constructed
No Revisions:
Revised:
Void:

EXISTING US 34A
ESTES PARK TO LOVELAND
OCTOBER 2013 POST-FLOOD IMAGERY

Designer:
Detailer:
Sheet Subset:
Structure Numbers
Subset Sheets:

Project No./Code
ER 0341-084
20279
Sheet Number 22

kingem 1:05:11 PM c:\pwworking\nd\kingem\d0174995\20279_200sc_22.dgn

kingem 1:05:44 PM c:\pwworking\na\kingem\d0174995\20279_200sc_23.dgn

Print Date: 12/30/2014		Sheet Revisions			Colorado Department of Transportation	As Constructed	EXISTING US 34A ESTES PARK TO LOVELAND OCTOBER 2013 POST-FLOOD IMAGERY	Project No./Code
File Name: 20279_200sc_23.dgn		Date:	Comments	Init.	2207 East Highway 402 Loveland, CO 80537 Phone: 970-667-4670 FAX: 970-669-0289	No Revisions:		ER 0341-084
Horiz. Scale: 1:200 Vert. Scale: As Noted					Region 4 Loveland Residency SCE	Revised:	Designer: / Detailer: / Structure Numbers	20279
JACOBS						Void:	Sheet Subset: / Subset Sheets:	Sheet Number 23

Print Date: 12/30/2014		Sheet Revisions			Colorado Department of Transportation	As Constructed	EXISTING US 34A ESTES PARK TO LOVELAND OCTOBER 2013 POST-FLOOD IMAGERY		Project No./Code
File Name: 20279_200sc_24.dgn		Date:	Comments	Init.	2207 East Highway 402 Loveland, CO 80537 Phone: 970-667-4670 FAX: 970-669-0289	No Revisions:			ER 0341-084
Horiz. Scale: 1:200 Vert. Scale: As Noted					Region 4 Loveland Residency SCE	Revised:	Designer:	Structure Numbers	20279
JACOBS						Void:	Detailer:		Sheet Number 24
							Sheet Subset:	Subset Sheets:	

kingem 2:00:44 PM c:\pwworking\na\kingem\d0174985\20279_200sc_24.dgn

kingem 1:07:03 PM c:\pwworking\na\kingem\d0174995\20279_200sc_25.dgn

Print Date: 12/30/2014
File Name: 20279_200sc_25.dgn
Horiz. Scale: 1:200 Vert. Scale: As Noted

JACOBS

Sheet Revisions

Date:	Comments	Init.

Colorado Department of Transportation
2207 East Highway 402
Loveland, CO 80537
Phone: 970-667-4670 FAX: 970-669-0289
Region 4 Loveland Residency SCE

As Constructed
No Revisions:
Revised:
Void:

EXISTING US 34A
ESTES PARK TO LOVELAND
OCTOBER 2013 POST-FLOOD IMAGERY

Designer:
Detailer:
Sheet Subset:
Structure Numbers
Subset Sheets:

Project No./Code
ER 0341-084
20279
Sheet Number 25

kingem 1:07:41 PM c:\pwworking\na\kingem\d0174995\20279_200sc_26.dgn

Print Date: 12/30/2014	Sheet Revisions			Colorado Department of Transportation	As Constructed
File Name: 20279_200sc_26.dgn	Date:	Comments	Init.	2207 East Highway 402 Loveland, CO 80537 Phone: 970-667-4670 FAX: 970-669-0289	No Revisions:
Horiz. Scale: 1:200 Vert. Scale: As Noted				Region 4 Loveland Residency SCE	Revised:
JACOBS					Void:

EXISTING US 34A ESTES PARK TO LOVELAND OCTOBER 2013 POST-FLOOD IMAGERY			Project No./Code
Designer:	Structure Numbers		ER 0341-084
Detailer:			20279
Sheet Subset:	Subset Sheets:		Sheet Number 26

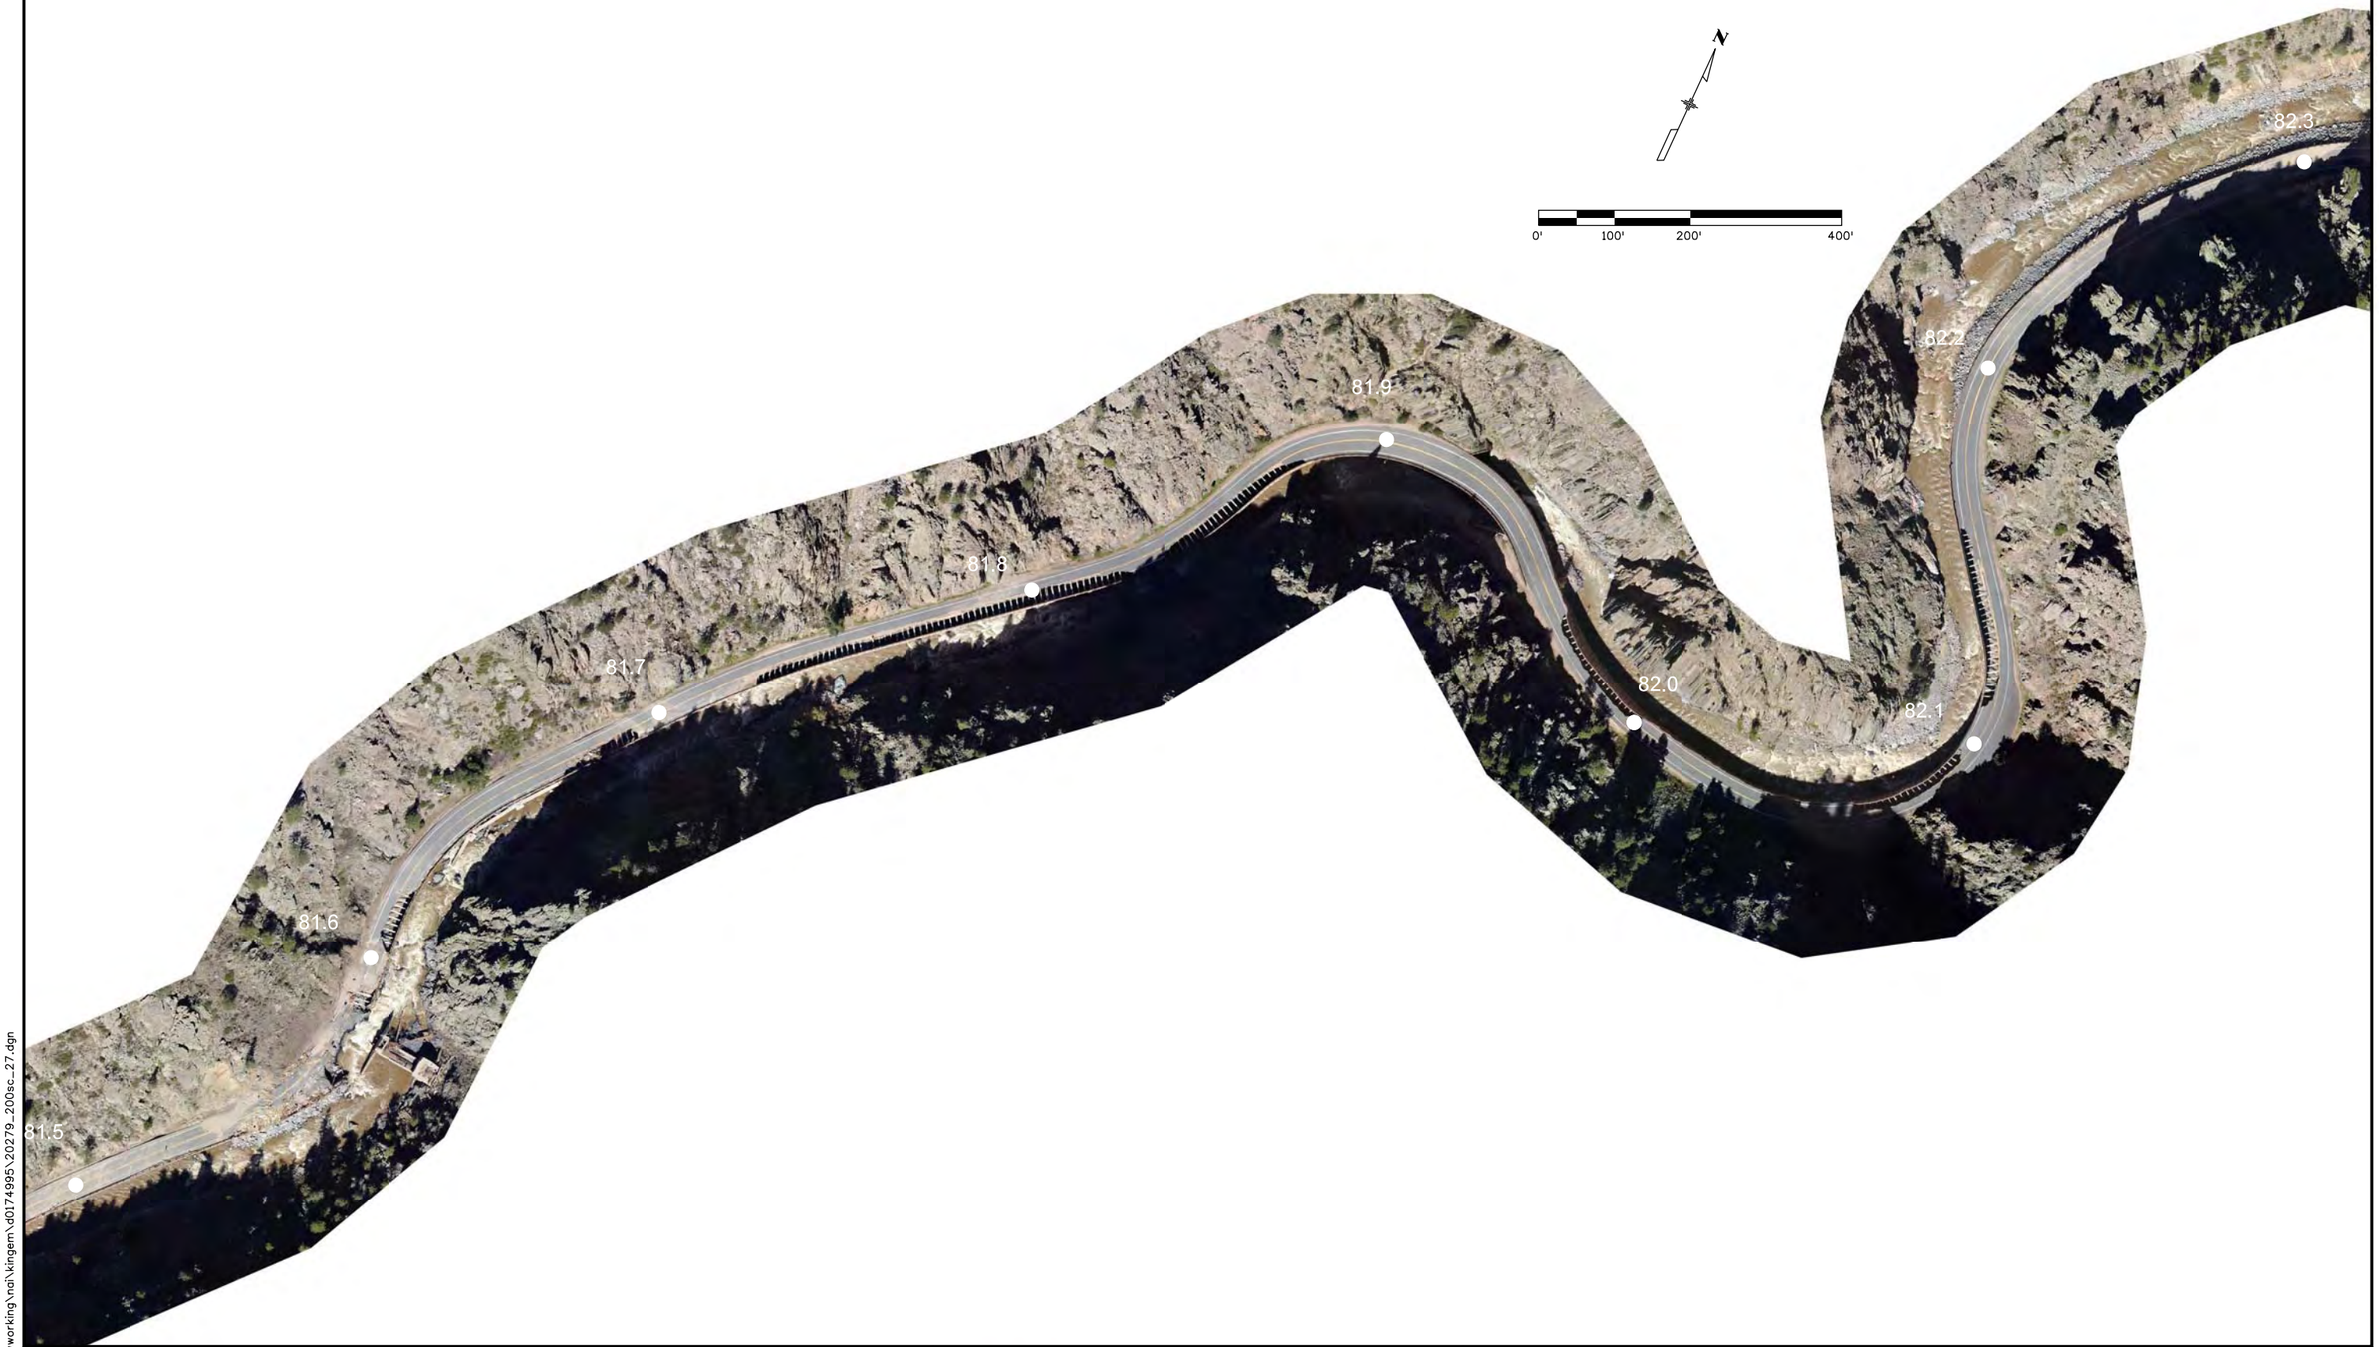

Print Date: 12/30/2014
File Name: 20279_200sc_27.dgn
Horiz. Scale: 1:200 Vert. Scale: As Noted

JACOBS

Sheet Revisions		
Date:	Comments	Init.

Colorado Department of Transportation
2207 East Highway 402
Loveland, CO 80537
Phone: 970-667-4670 FAX: 970-669-0289
Region 4 Loveland Residency SCE

As Constructed
No Revisions:
Revised:
Void:

EXISTING US 34A
ESTES PARK TO LOVELAND
OCTOBER 2013 POST-FLOOD IMAGERY

Designer:
Detailer:
Sheet Subset:
Structure Numbers
Subset Sheets:

Project No./Code
ER 0341-084
20279
Sheet Number 27

kingem 1:08:16 PM c:\pwworking\mai\kingem\d0174995\20279_200sc_27.dgn

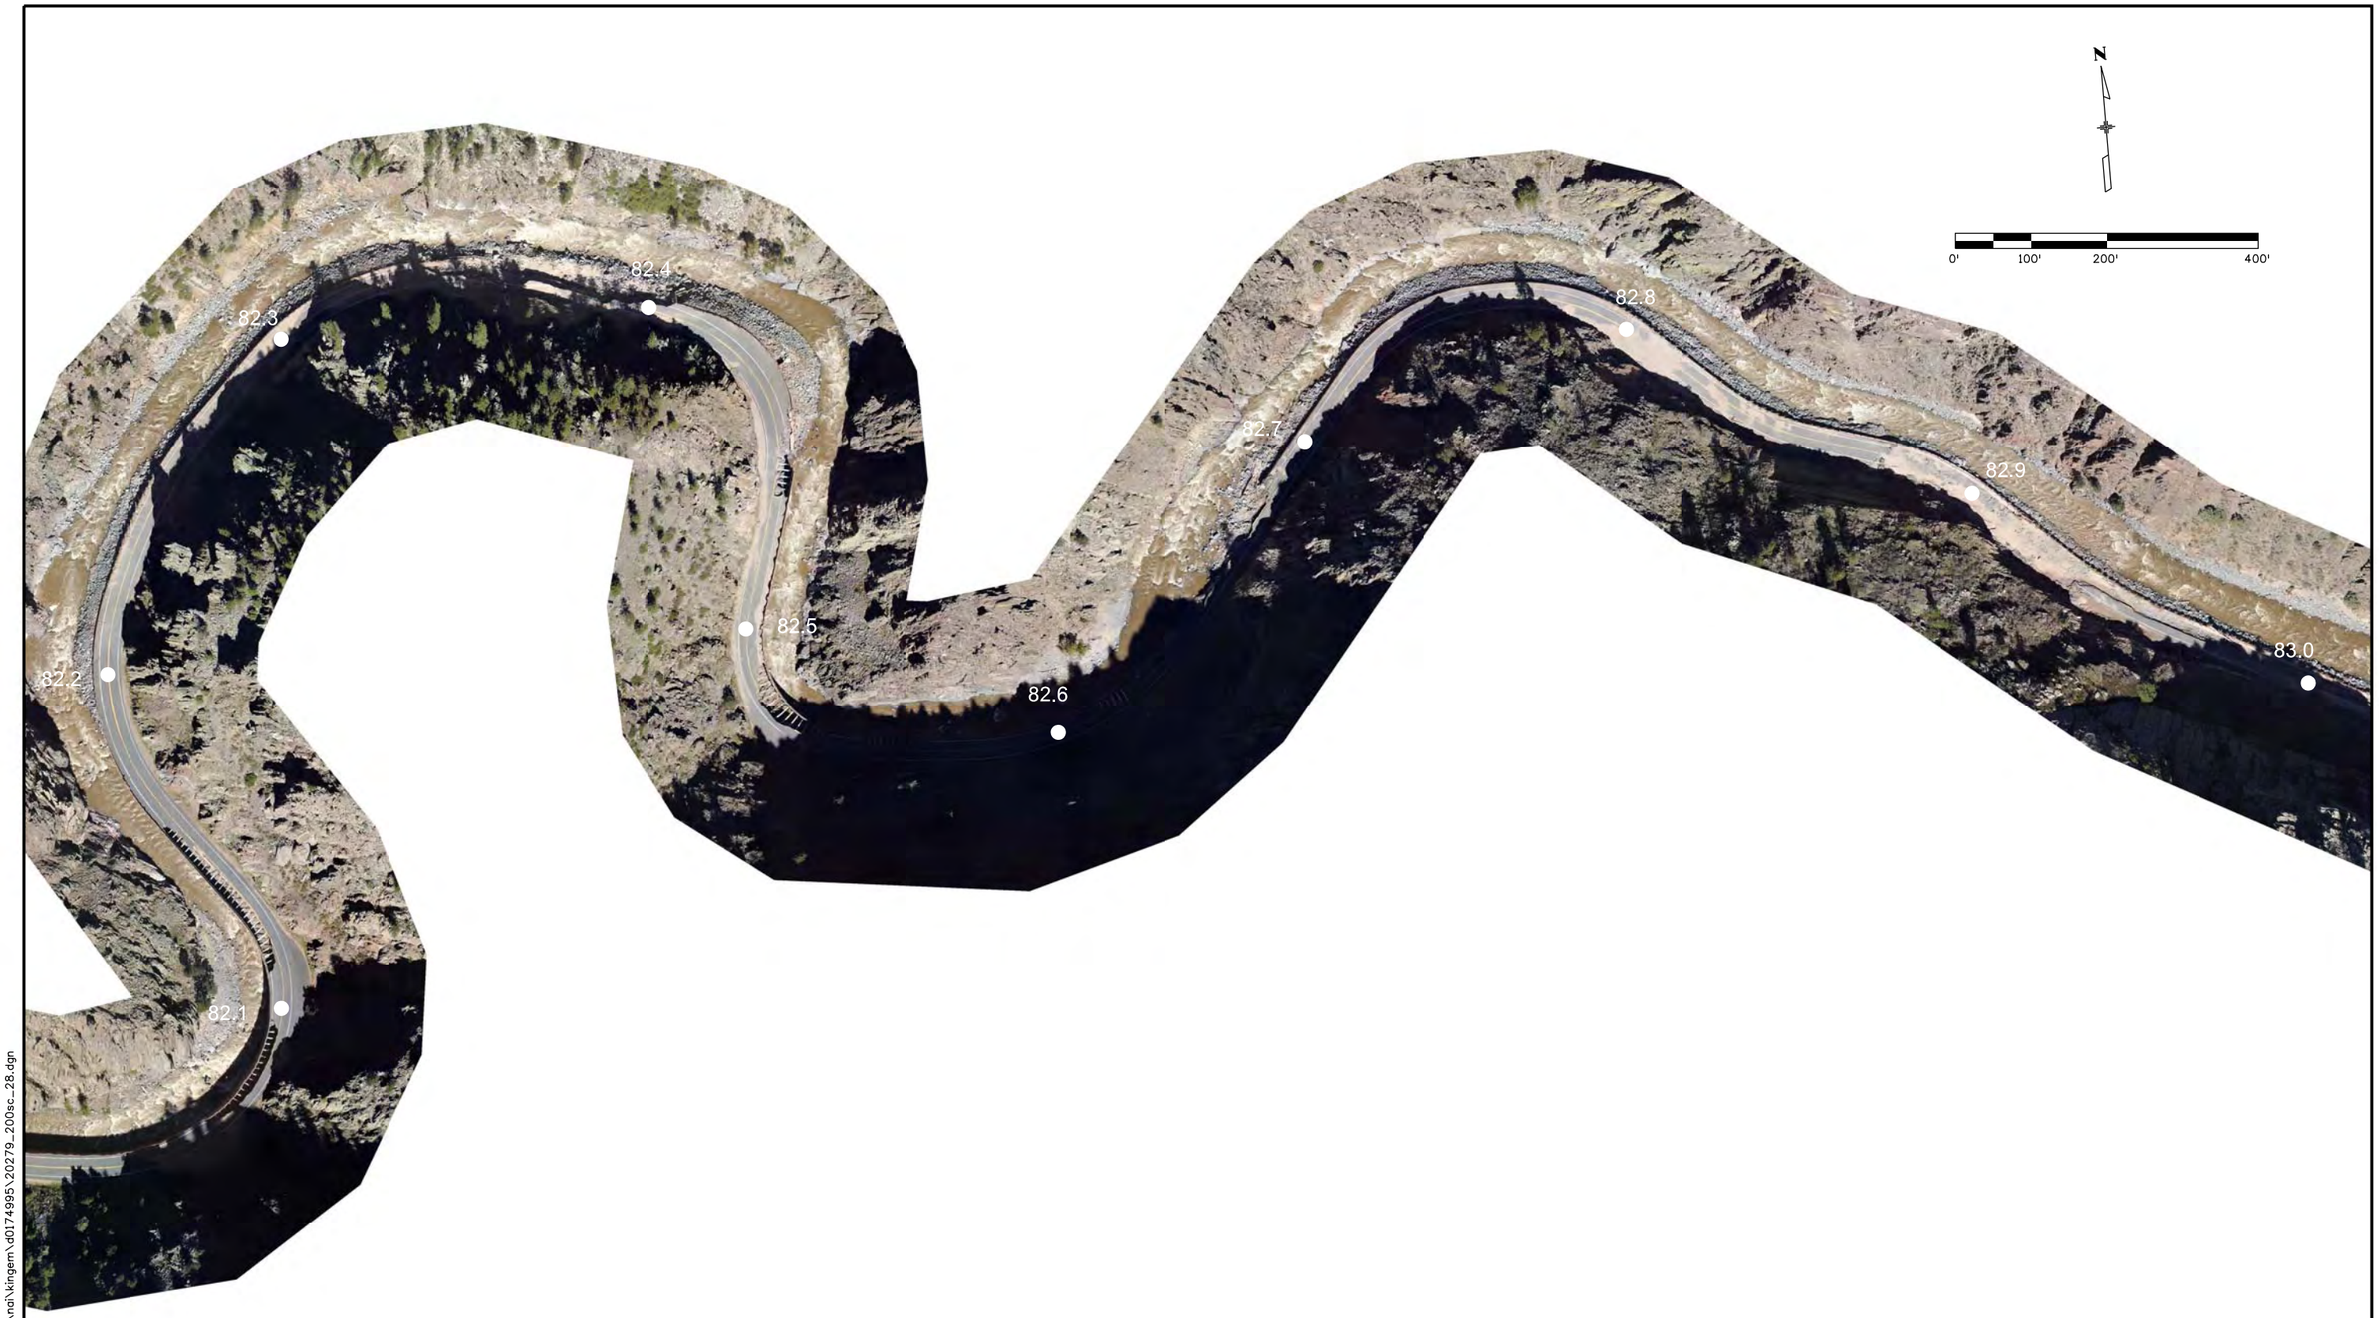

kingem 1:08:48 PM c:\pwworking\nad\kingem\d0174995\20279_200sc_28.dgn

Print Date: 12/30/2014
File Name: 20279_200sc_28.dgn
Horiz. Scale: 1:200 Vert. Scale: As Noted

JACOBS

Sheet Revisions		
Date:	Comments	Init.

Colorado Department of Transportation
2207 East Highway 402
Loveland, CO 80537
Phone: 970-667-4670 FAX: 970-669-0289
Region 4 Loveland Residency SCE

As Constructed
No Revisions:
Revised:
Void:

EXISTING US 34A
ESTES PARK TO LOVELAND
OCTOBER 2013 POST-FLOOD IMAGERY

Designer:
Detailer:
Sheet Subset:
Structure Numbers
Subset Sheets:

Project No./Code
ER 0341-084
20279
Sheet Number 28

kingem 1:09:20 PM c:\pwworking\na\kingem\d0174995\20279_200sc_29.dgn

Print Date: 12/30/2014
File Name: 20279_200sc_29.dgn
Horiz. Scale: 1:200 Vert. Scale: As Noted

JACOBS

Sheet Revisions		
Date:	Comments	Init.

Colorado Department of Transportation
2207 East Highway 402
Loveland, CO 80537
Phone: 970-667-4670 FAX: 970-669-0289
Region 4 Loveland Residency SCE

As Constructed
No Revisions:
Revised:
Void:

EXISTING US 34A
ESTES PARK TO LOVELAND
OCTOBER 2013 POST-FLOOD IMAGERY

Designer:
Detailer:
Sheet Subset:
Structure Numbers
Subset Sheets:

Project No./Code
ER 0341-084
20279
Sheet Number 29

kingem 1:09:57 PM c:\pwworking\nal\kingem\d0174995\20279_200sc_30.dgn

Print Date: 12/30/2014		Sheet Revisions		
File Name: 20279_200sc_30.dgn		Date:	Comments	Init.
Horiz. Scale: 1:200 Vert. Scale: As Noted				
JACOBS				

Colorado Department of Transportation
2207 East Highway 402
Loveland, CO 80537
Phone: 970-667-4670 FAX: 970-669-0289
Region 4 Loveland Residency SCE

As Constructed	EXISTING US 34A ESTES PARK TO LOVELAND OCTOBER 2013 POST-FLOOD IMAGERY			Project No./Code
No Revisions:	Designer:	Structure Numbers		ER 0341-084
Revised:	Detailer:			20279
Void:	Sheet Subset:	Subset Sheets:		Sheet Number 30

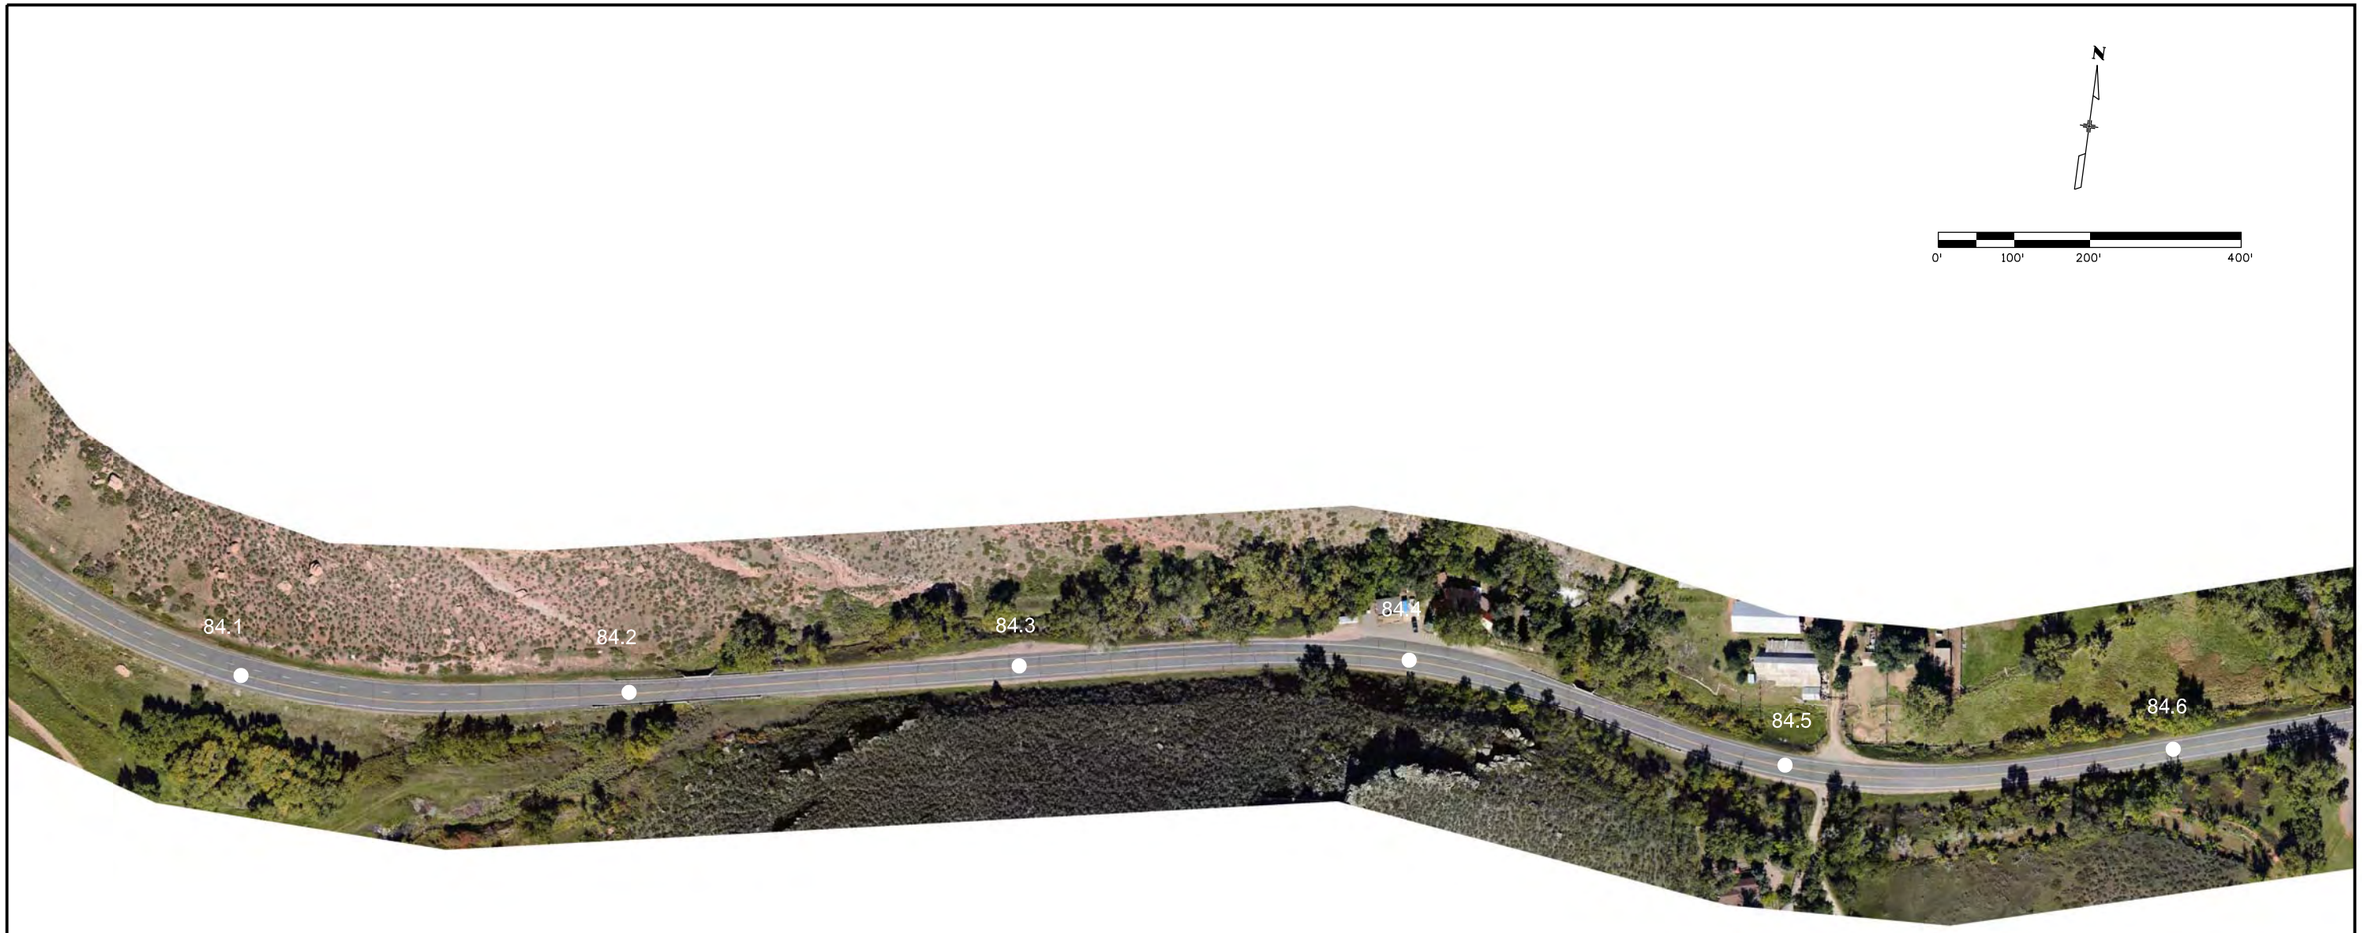

kingem 1:10:29 PM c:\pwworking\nd\kingem\d0174995\20279_200sc_31.dgn

Print Date: 12/30/2014 File Name: 20279_200sc_31.dgn Horiz. Scale: 1:200 Vert. Scale: As Noted JACOBS		Sheet Revisions Date: / Comments / Init.	Colorado Department of Transportation 2207 East Highway 402 Loveland, CO 80537 Phone: 970-667-4670 FAX: 970-669-0289 Region 4 Loveland Residency SCE	As Constructed No Revisions: Revised: Void:	EXISTING US 34A ESTES PARK TO LOVELAND OCTOBER 2013 POST-FLOOD IMAGERY Designer: Detailer: Sheet Subset: Structure Numbers Subset Sheets:	Project No./Code ER 0341-084 20279 Sheet Number 31

Print Date: 12/30/2014		Sheet Revisions			Colorado Department of Transportation	As Constructed	EXISTING US 34A ESTES PARK TO LOVELAND OCTOBER 2013 POST-FLOOD IMAGERY	Project No./Code
File Name: 20279_200sc_32.dgn		Date:	Comments	Init.	2207 East Highway 402 Loveland, CO 80537 Phone: 970-667-4670 FAX: 970-669-0289	No Revisions:		ER 0341-084
Horiz. Scale: 1:200 Vert. Scale: As Noted					Region 4 Loveland Residency SCE	Revised:	Designer: / Detailer: / Sheet Subset: / Structure Numbers / Subset Sheets:	20279
JACOBS						Void:		Sheet Number 32

kingem 2:01:16 PM c:\pwworking\nal\kingem\d0174995\20279_200sc_32.dgn

Print Date: 12/30/2014
File Name: 20279_200sc_33.dgn
Horiz. Scale: 1:200 Vert. Scale: As Noted

JACOBS

Sheet Revisions		
Date:	Comments	Init.

Colorado Department of Transportation
2207 East Highway 402
Loveland, CO 80537
Phone: 970-667-4670 FAX: 970-669-0289
Region 4 Loveland Residency SCE

As Constructed
No Revisions:
Revised:
Void:

EXISTING US 34A
ESTES PARK TO LOVELAND
OCTOBER 2013 POST-FLOOD IMAGERY

Designer:
Detailer:
Sheet Subset:
Structure Numbers
Subset Sheets:

Project No./Code
ER 0341-084
20279
Sheet Number 33

kingem 1:11:33 PM c:\pwworking\na\kingem\d0174995\20279_200sc_33.dgn

Print Date: 12/30/2014		Sheet Revisions			Colorado Department of Transportation
File Name: 20279_200sc_34.dgn		Date:	Comments	Init.	2207 East Highway 402 Loveland, CO 80537 Phone: 970-667-4670 FAX: 970-669-0289
Horiz. Scale: 1:200 Vert. Scale: As Noted					Region 4 Loveland Residency SCE
JACOBS					

As Constructed	EXISTING US 34A ESTES PARK TO LOVELAND OCTOBER 2013 POST-FLOOD IMAGERY			Project No./Code
No Revisions:	Designer:	Structure Numbers		ER 0341-084
Revised:	Detailer:			20279
Void:	Sheet Subset:	Subset Sheets:		Sheet Number 34

kingem 2:01:41 PM c:\pwworking\na\kingem\d0174985\20279_200sc_34.dgn

Print Date: 12/30/2014	Sheet Revisions	Colorado Department of Transportation	As Constructed
File Name: 20279_200sc_35.dgn	Date: / Comments / Init.	2207 East Highway 402 Loveland, CO 80537 Phone: 970-667-4670 FAX: 970-669-0289	No Revisions:
Horiz. Scale: 1:200 Vert. Scale: As Noted		Region 4 Loveland Residency SCE	Revised:
JACOBS			Void:

EXISTING US 34A ESTES PARK TO LOVELAND OCTOBER 2013 POST-FLOOD IMAGERY			Project No./Code
Designer:	Structure Numbers		ER 0341-084
Detailer:			20279
Sheet Subset:	Subset Sheets:		Sheet Number 35

kingem 1:12:56 PM c:\pwworking\vnai\kingem\d0174995\20279_200sc_35.dgn

Print Date: 12/30/2014
File Name: 20279_200sc_36.dgn
Horiz. Scale: 1:200 Vert. Scale: As Noted

JACOBS

Sheet Revisions		
Date:	Comments	Init.

Colorado Department of Transportation
2207 East Highway 402
Loveland, CO 80537
Phone: 970-667-4670 FAX: 970-669-0289
Region 4 Loveland Residency SCE

As Constructed
No Revisions:
Revised:
Void:

EXISTING US 34A
ESTES PARK TO LOVELAND
OCTOBER 2013 POST-FLOOD IMAGERY

Designer:
Detailer:
Sheet Subset:
Structure Numbers
Subset Sheets:

Project No./Code
ER 0341-084
20279
Sheet Number 36

kingem 1:13:31 PM c:\pwworking\nai\kingem\d0174995\20279_200sc_36.dgn

Print Date: 12/30/2014
File Name: 20279_200sc_37.dgn
Horiz. Scale: 1:200 Vert. Scale: As Noted

JACOBS

Sheet Revisions		
Date:	Comments	Init.

Colorado Department of Transportation
2207 East Highway 402
Loveland, CO 80537
Phone: 970-667-4670 FAX: 970-669-0289
Region 4 Loveland Residency SCE

As Constructed
No Revisions:
Revised:
Void:

EXISTING US 34A
ESTES PARK TO LOVELAND
OCTOBER 2013 POST-FLOOD IMAGERY

Designer:
Detailer:
Sheet Subset:
Structure Numbers
Subset Sheets:

Project No./Code
ER 0341-084
20279
Sheet Number 37

kingem 1:14:09 PM c:\pwworking\nal\kingem\d0174995\20279_200sc_37.dgn