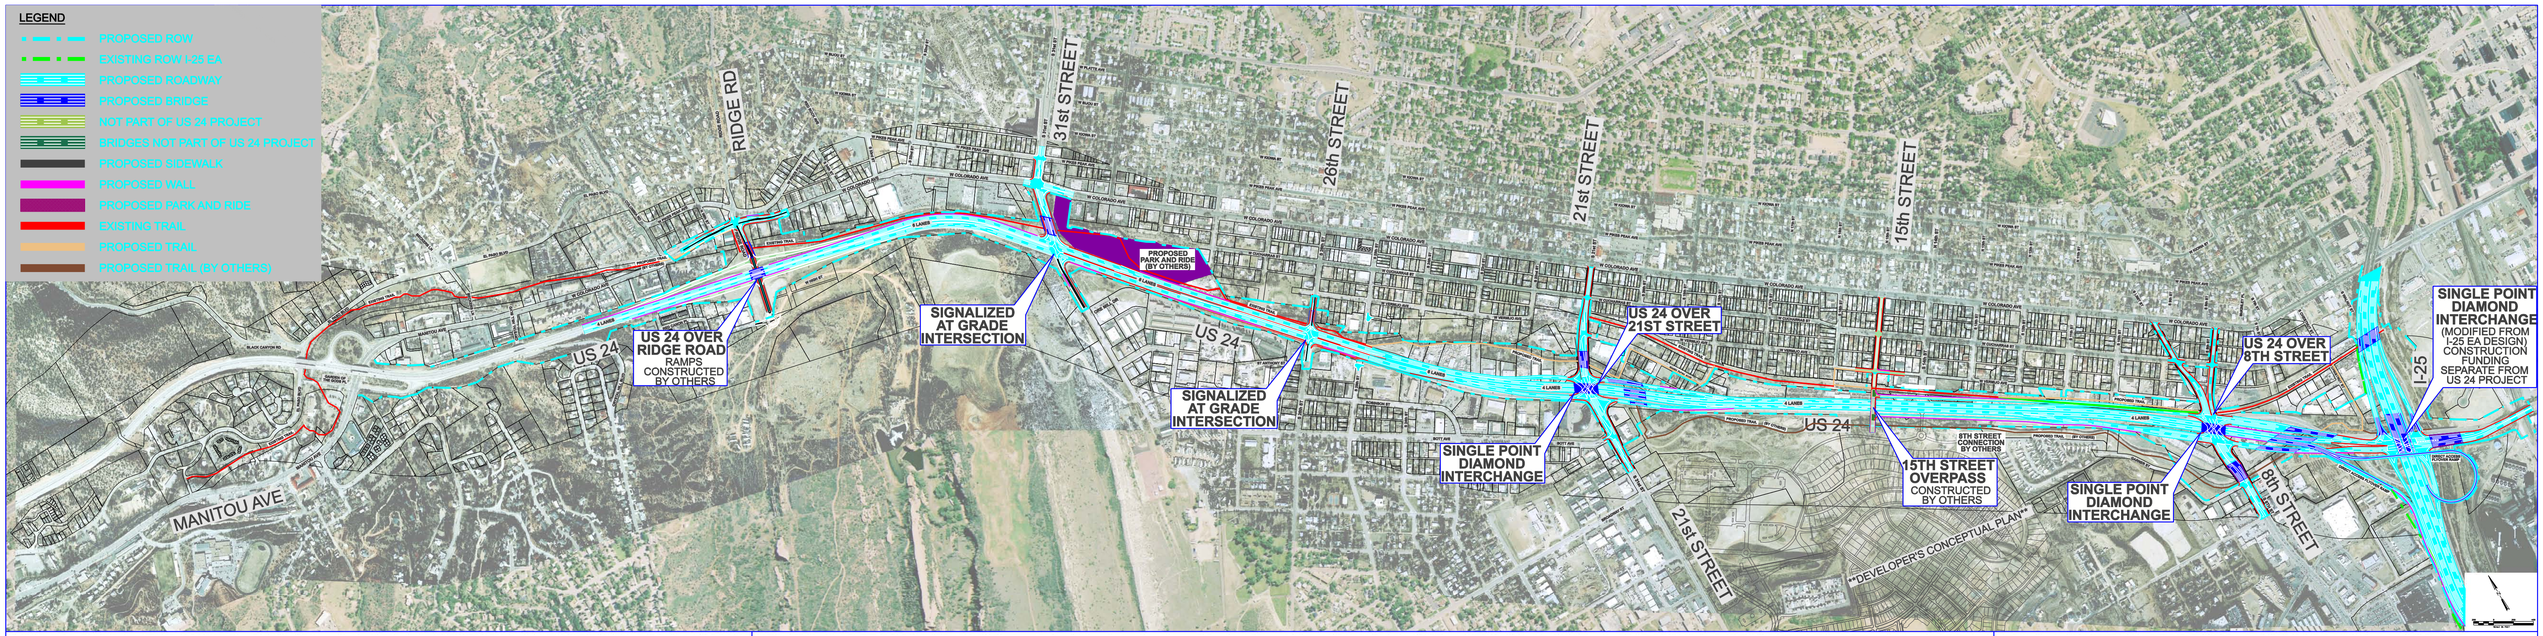

Envision 24 West
The Entryway

US 24 WEST MIDLAND EXPRESSWAY: THE PROPOSED ACTION

NOT FOR CONSTRUCTION

DATE: 02/28/09

US 24 WEST MIDLAND EXPRESSWAY: THE RECOMMENDED ALTERNATIVE